




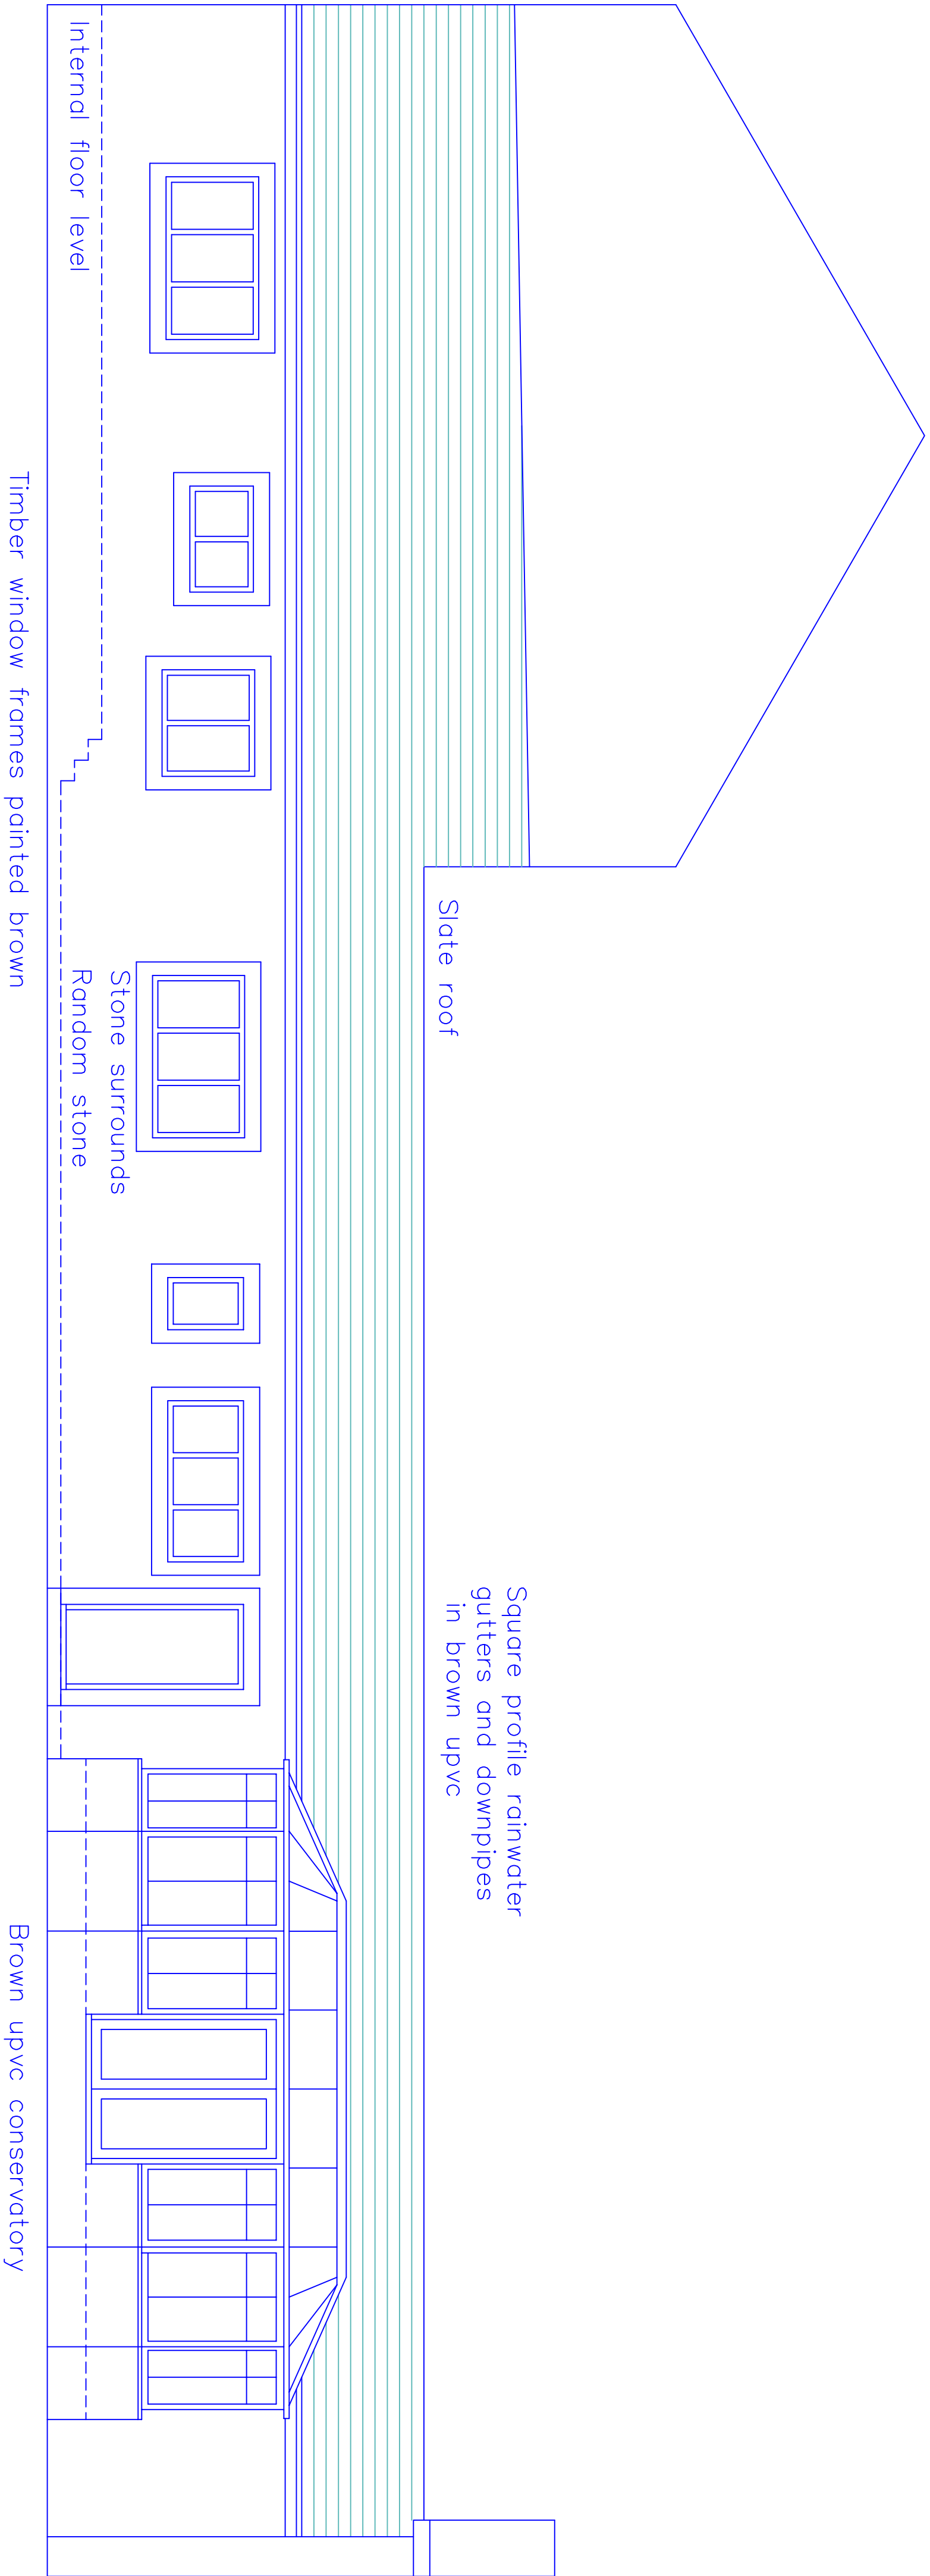

Existing West Rear Elevation

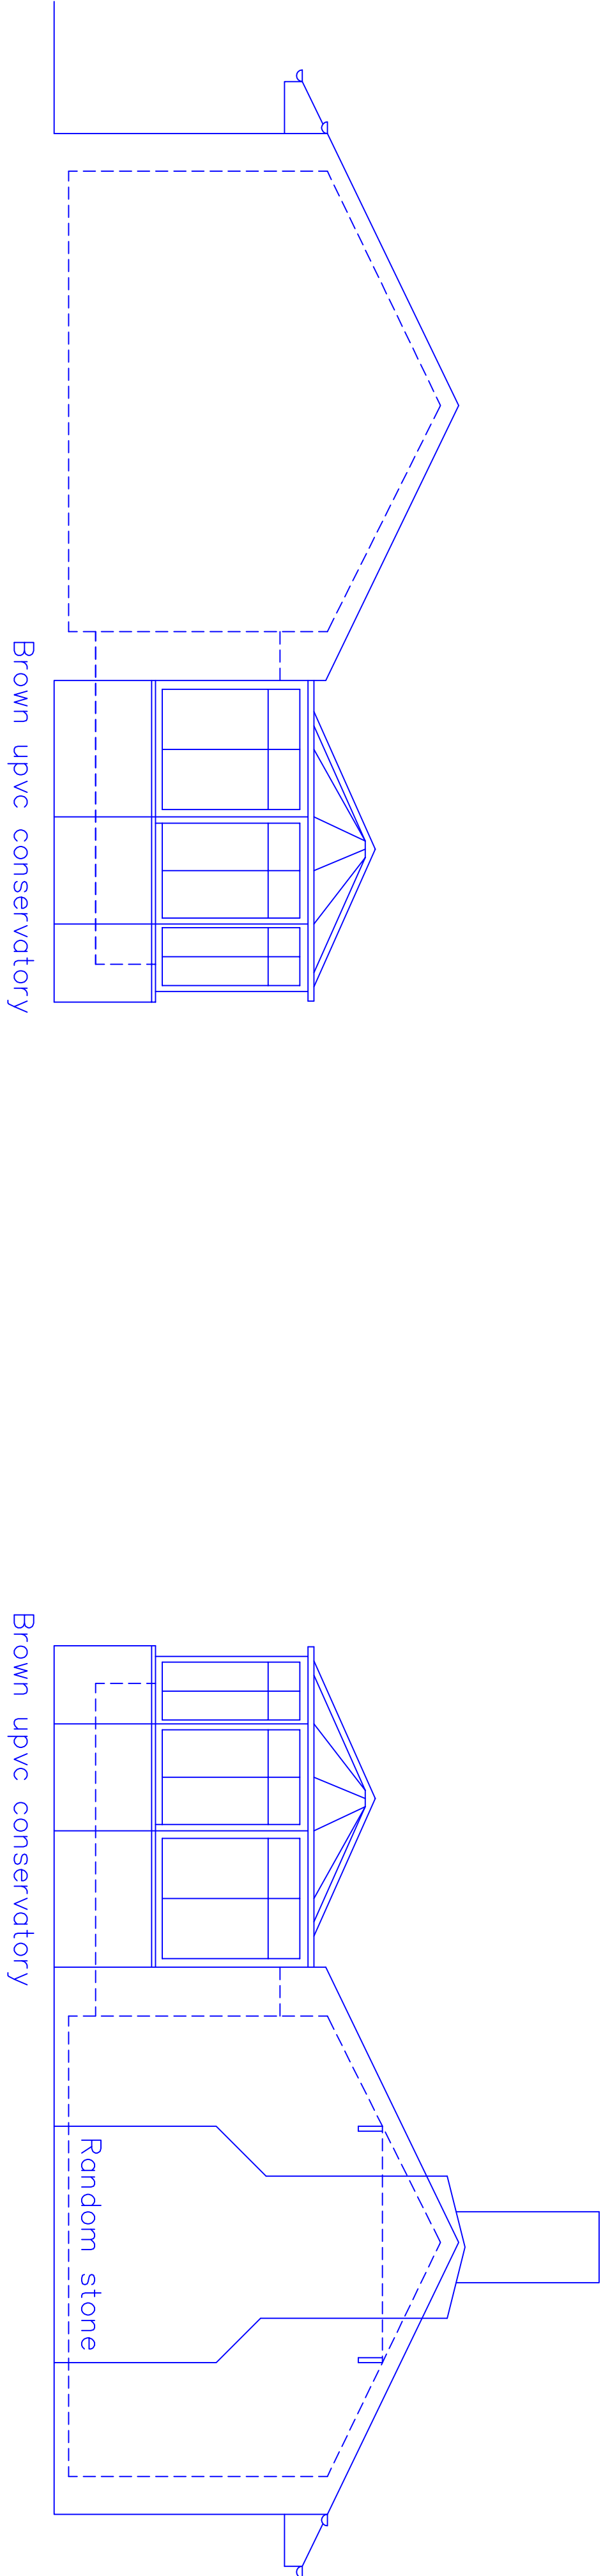

Existing North Side Elevation

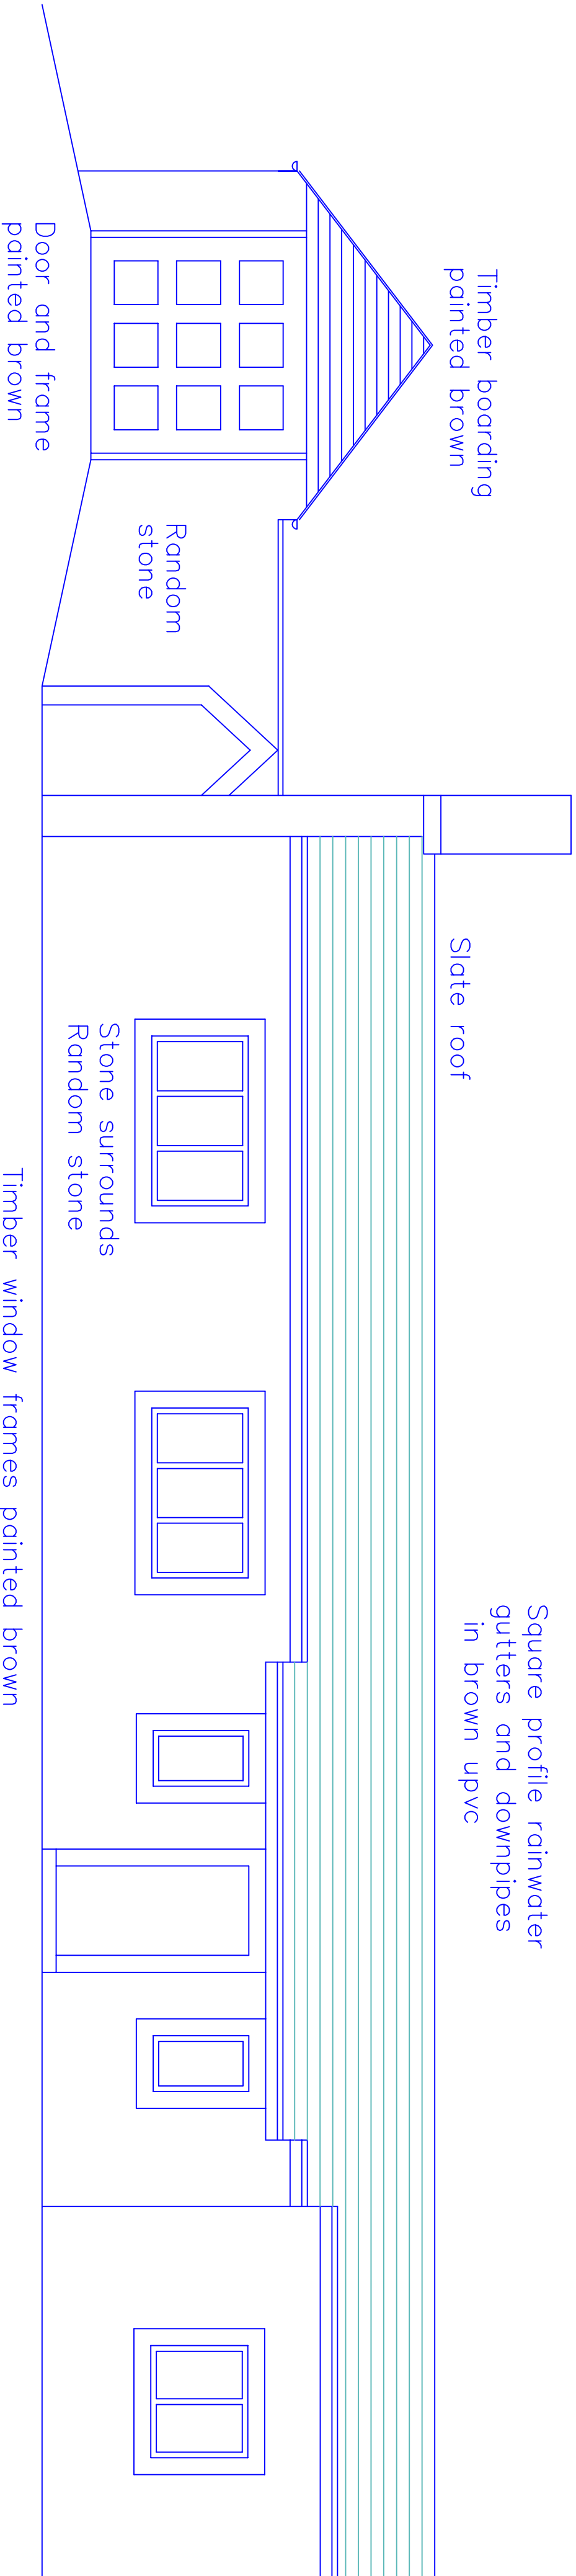

Existing East Front Elevation

Existing South Side Elevation