

THIS DRAWING IS COPYRIGHT PROTECTED AND MAY NOT BE REPRODUCED IN WHOLE OR PART WITHOUT WRITTEN AUTHORITY FROM THE OWNER


- NOTES:**
1. Do not scale from this drawing.
 2. Always work to noted dimensions.
 3. All dimensions are in millimetres unless otherwise stated.
 4. All setting out, levels and dimensions must be agreed on site.
 5. The dimensions of all materials must be checked on site before being laid out.
 6. This drawing must be read with the relevant specification clauses and detail drawings.
 7. Order of construction and setting out to be agreed on site.

- KEY**
- ① Proposed resin bound gravel surfacing
 - ② Proposed mini retaining edge. Gabion baskets 300-700mm high with 1.1m timber post and rail balustrade.
 - ③ Temporary bollards to restrict vehicular access

P04	16/01/24	PLANNING	SAB	
Revision	Date	Description	Drawn	Apprvd.



Planit I.E. Limited
Manchester | London | Liverpool | Leeds | Standish
E: info@planit-ie.com W: planit-ie.com

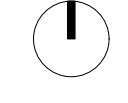

MANCHESTER
2 Back Grafton St.,
Altrincham, WA14 1DY
T: 0161 928 9281

Client Prestwich Regeneration LLP


Project Prestwich Village

Drg Title Temporary Landscape Interface Works
Interim scheme between phases

Created on 13-10-23 Created by SAB Approved by LH

Scale 1:250 Size A1 Workstage Stage 3 Status

Drg No. 3107-PLA-XX-XX-DR-L-0004 Suitability Revision S4 P04

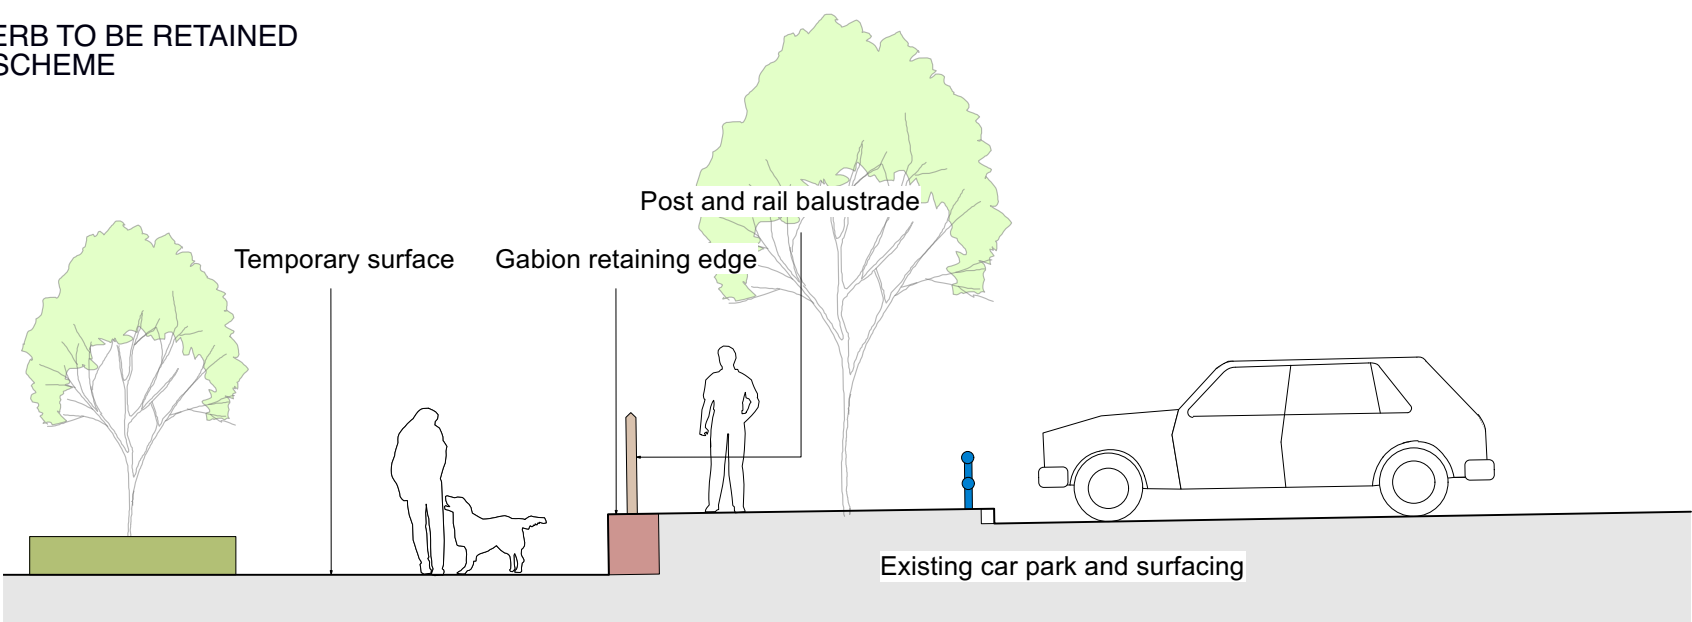

SECTION 1 - TYPICAL SECTION THROUGH TEMPORARY WORKS (scale 1:75)