



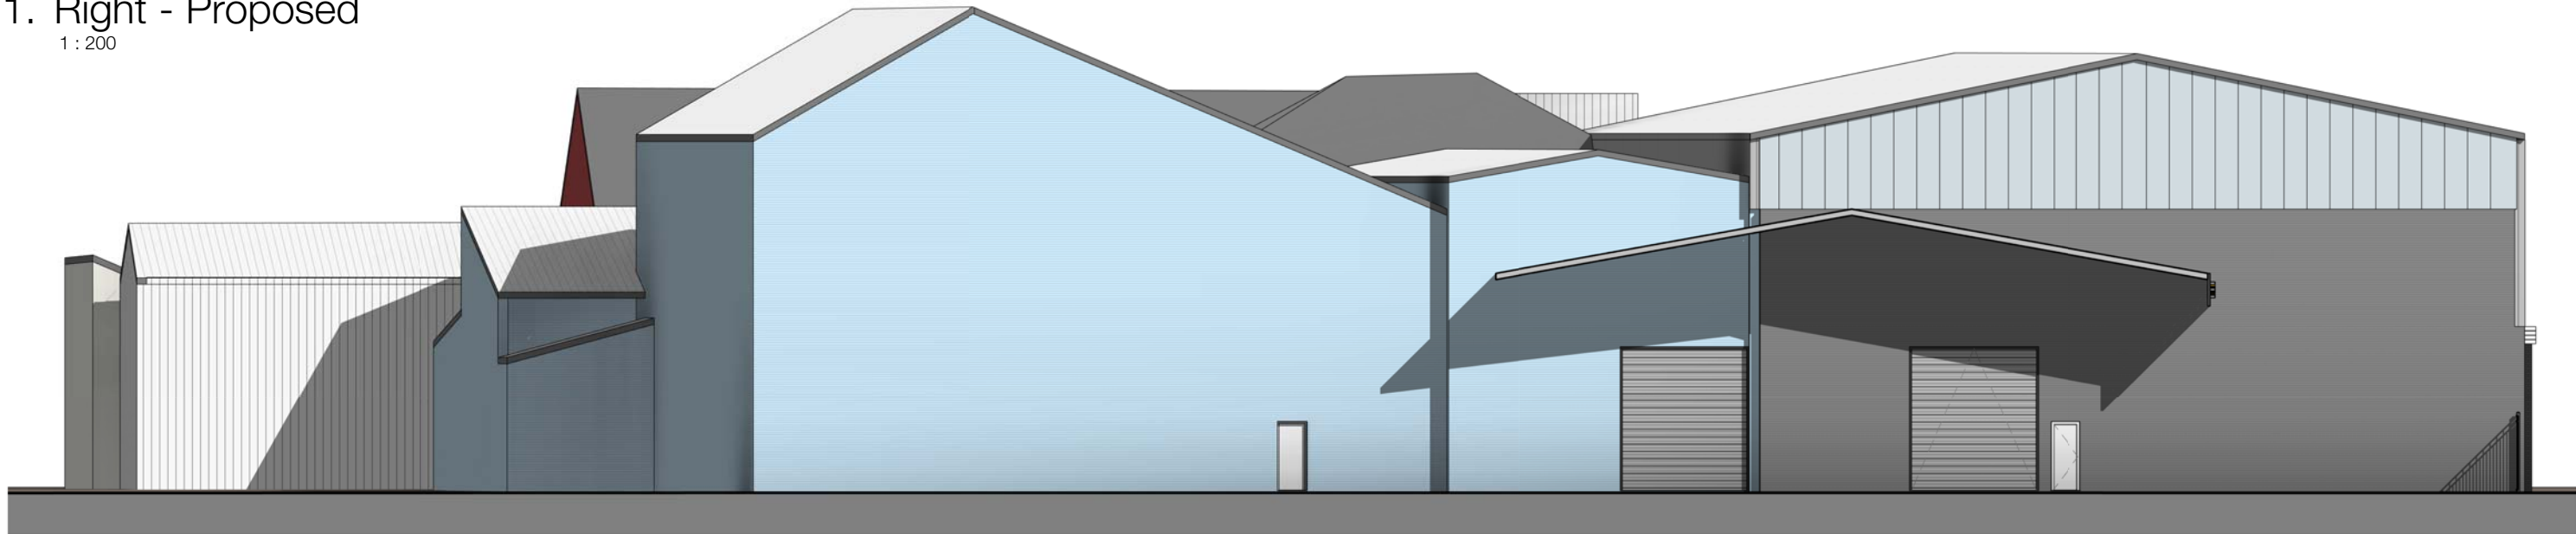

1. Right - Proposed
1 : 200

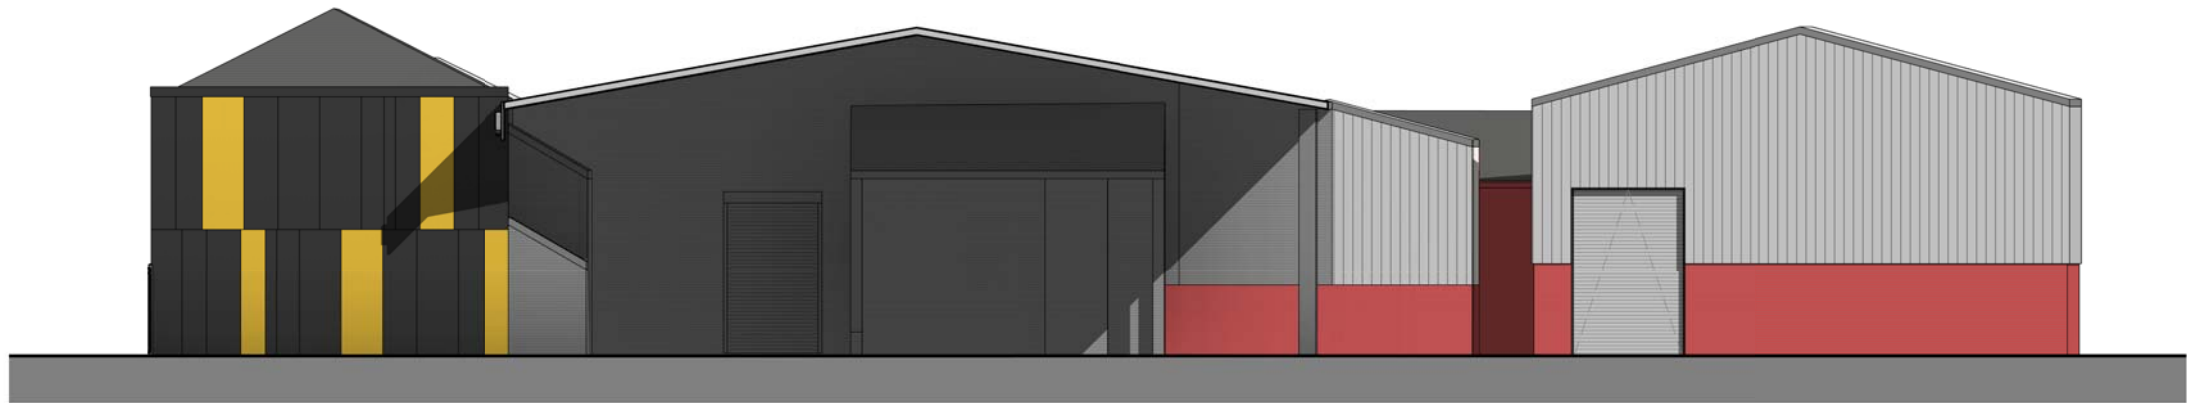

2. Internal Left - Proposed
1 : 200



3. Internal Right - Proposed
1 : 200