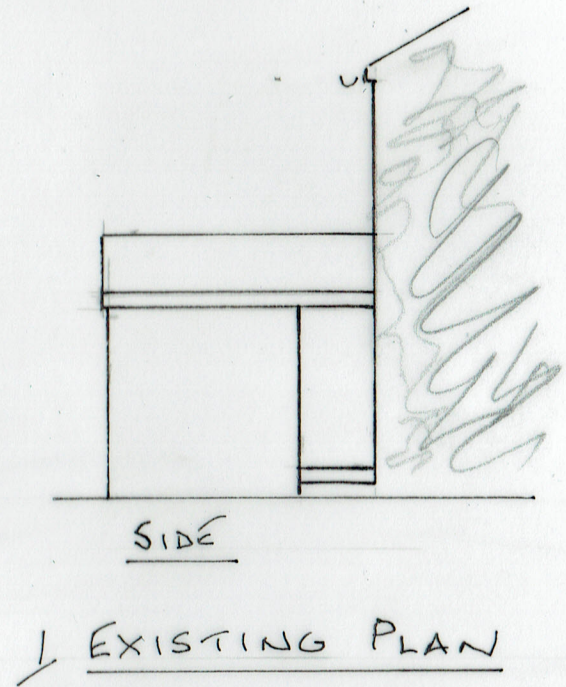
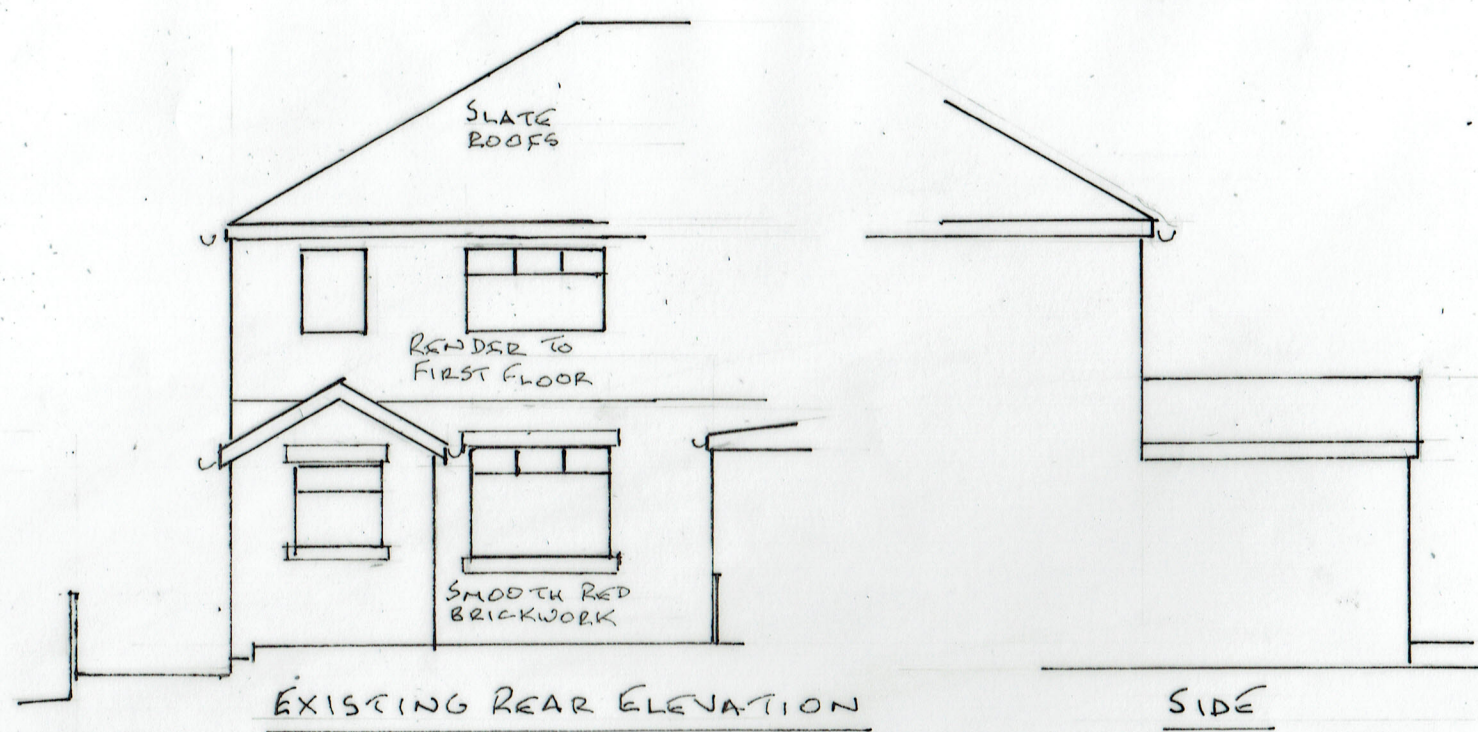
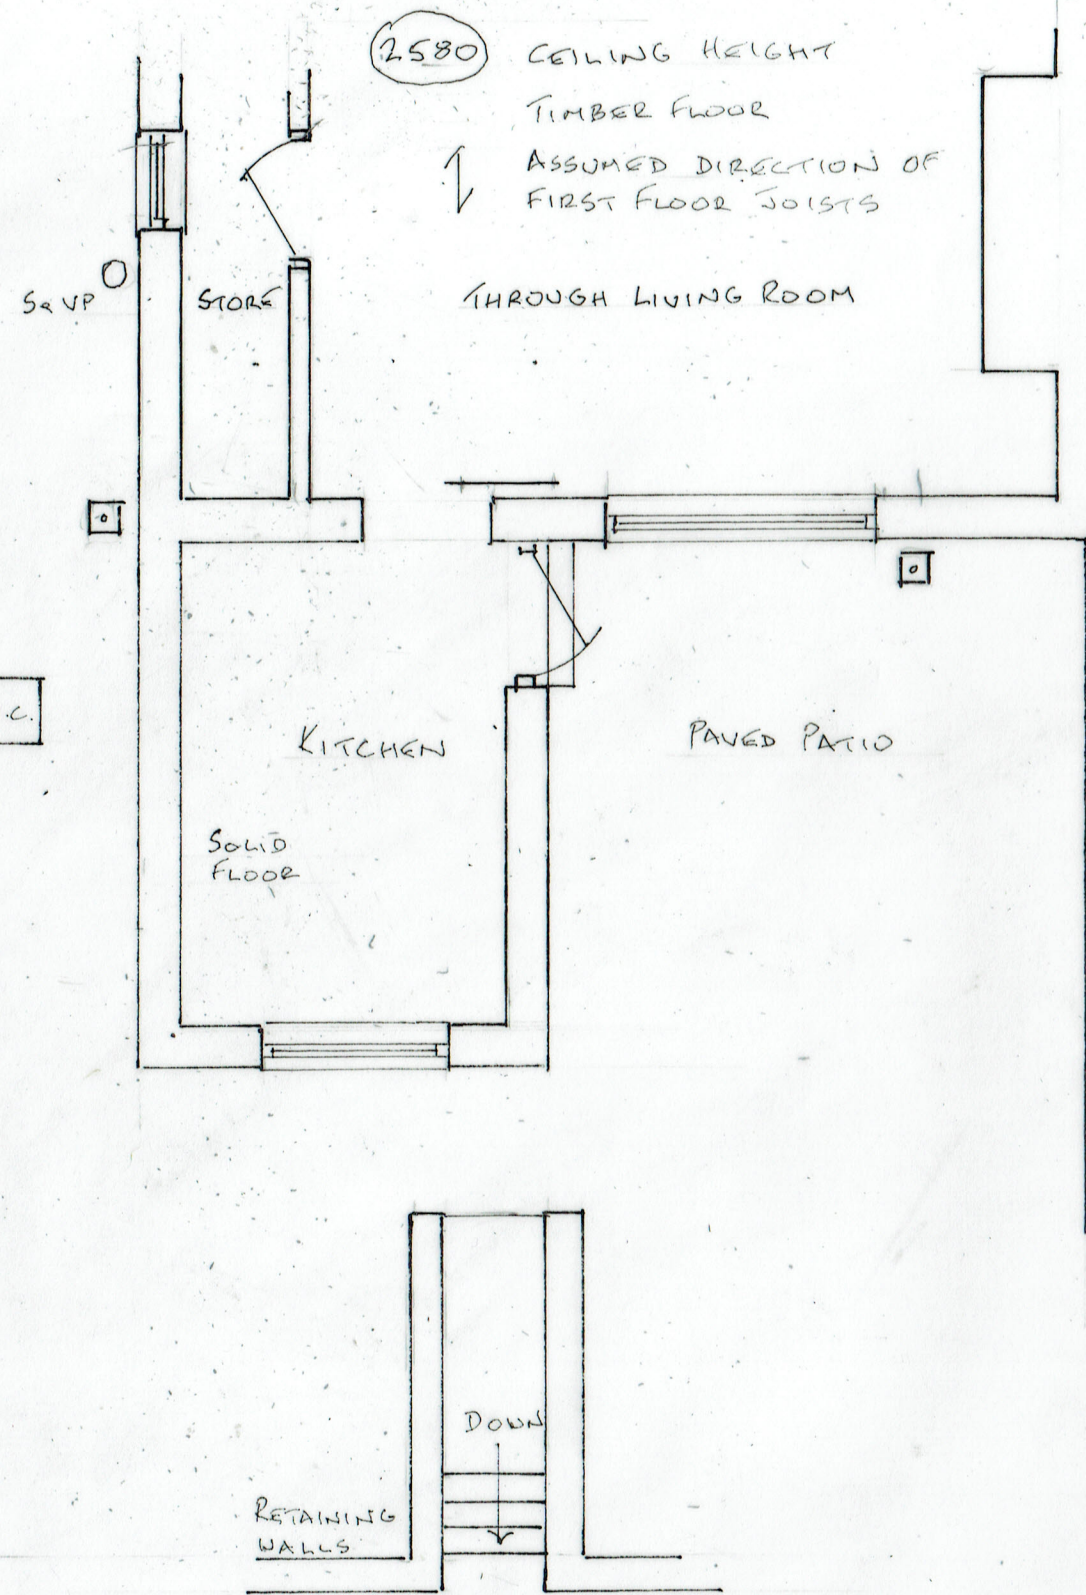


19/10/2024 24/792/01

SINGLE STOREY REAR EXTENSION
329 WHALLEY ROAD, SHUTTLEWORTH BLO OER