




NOTE: DO NOT SCALE OFF THIS DRAWING.
1. ANY DIMENSIONS TO BE REPORTED
2. ALL DIMENSIONS TO BE SITE CHECKED &
3. VERIFIED BY THE CONTRACTOR PRIOR TO
THE MANUFACTURE OR ORDER OF ANY
MATERIALS OR GOODS.

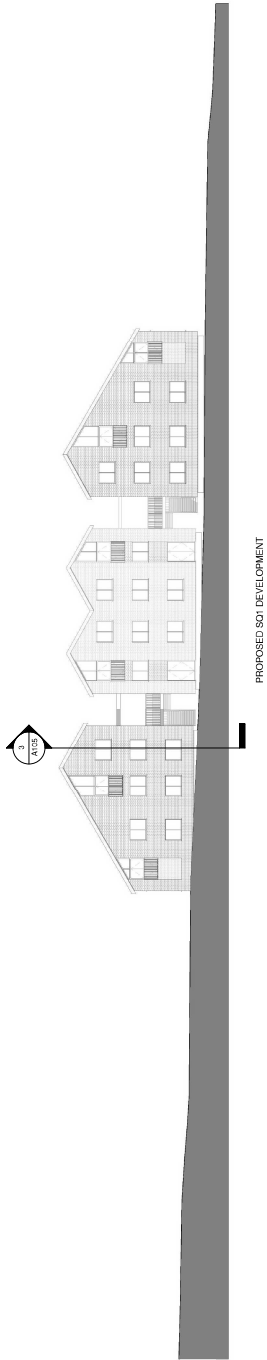

1 Proposed Section AA
1:200

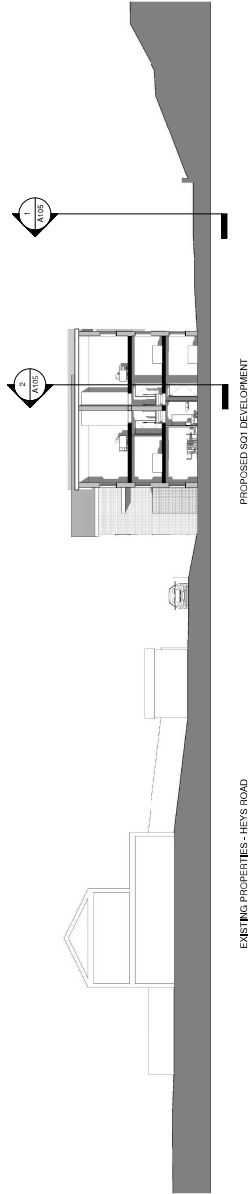

3 Proposed Section BB
1:200

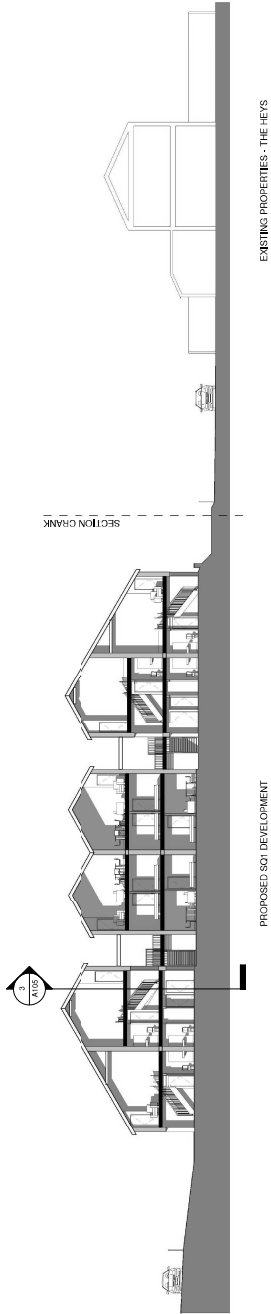

2 Proposed Section CC
1:200

A	Block positioning updated.	15.07.21
B	Brickwork to the elevation updated.	29.07.21
C	Juliet balconies updated.	04.08.21
D	Labelling updated.	10.08.21
Rev	Description	Date
SQUARE ONE PRESTWICH HEYS ROAD, BURY PRESTWICH Proposed Site Sections		
DRAWN BY: ABW- DF-A-A105		
CHECKED BY: D	DATE: 05/20/21	SCALE: 1:200
ABW architects Ltd. architects building workshops		
A0	C0	