



DRAWINGS TO BE READ IN CONJUNCTION WITH F.W.WHELAN'S CALCULATIONS AND CONNECTION & BASE DETAILS SHEET NOS 1-30

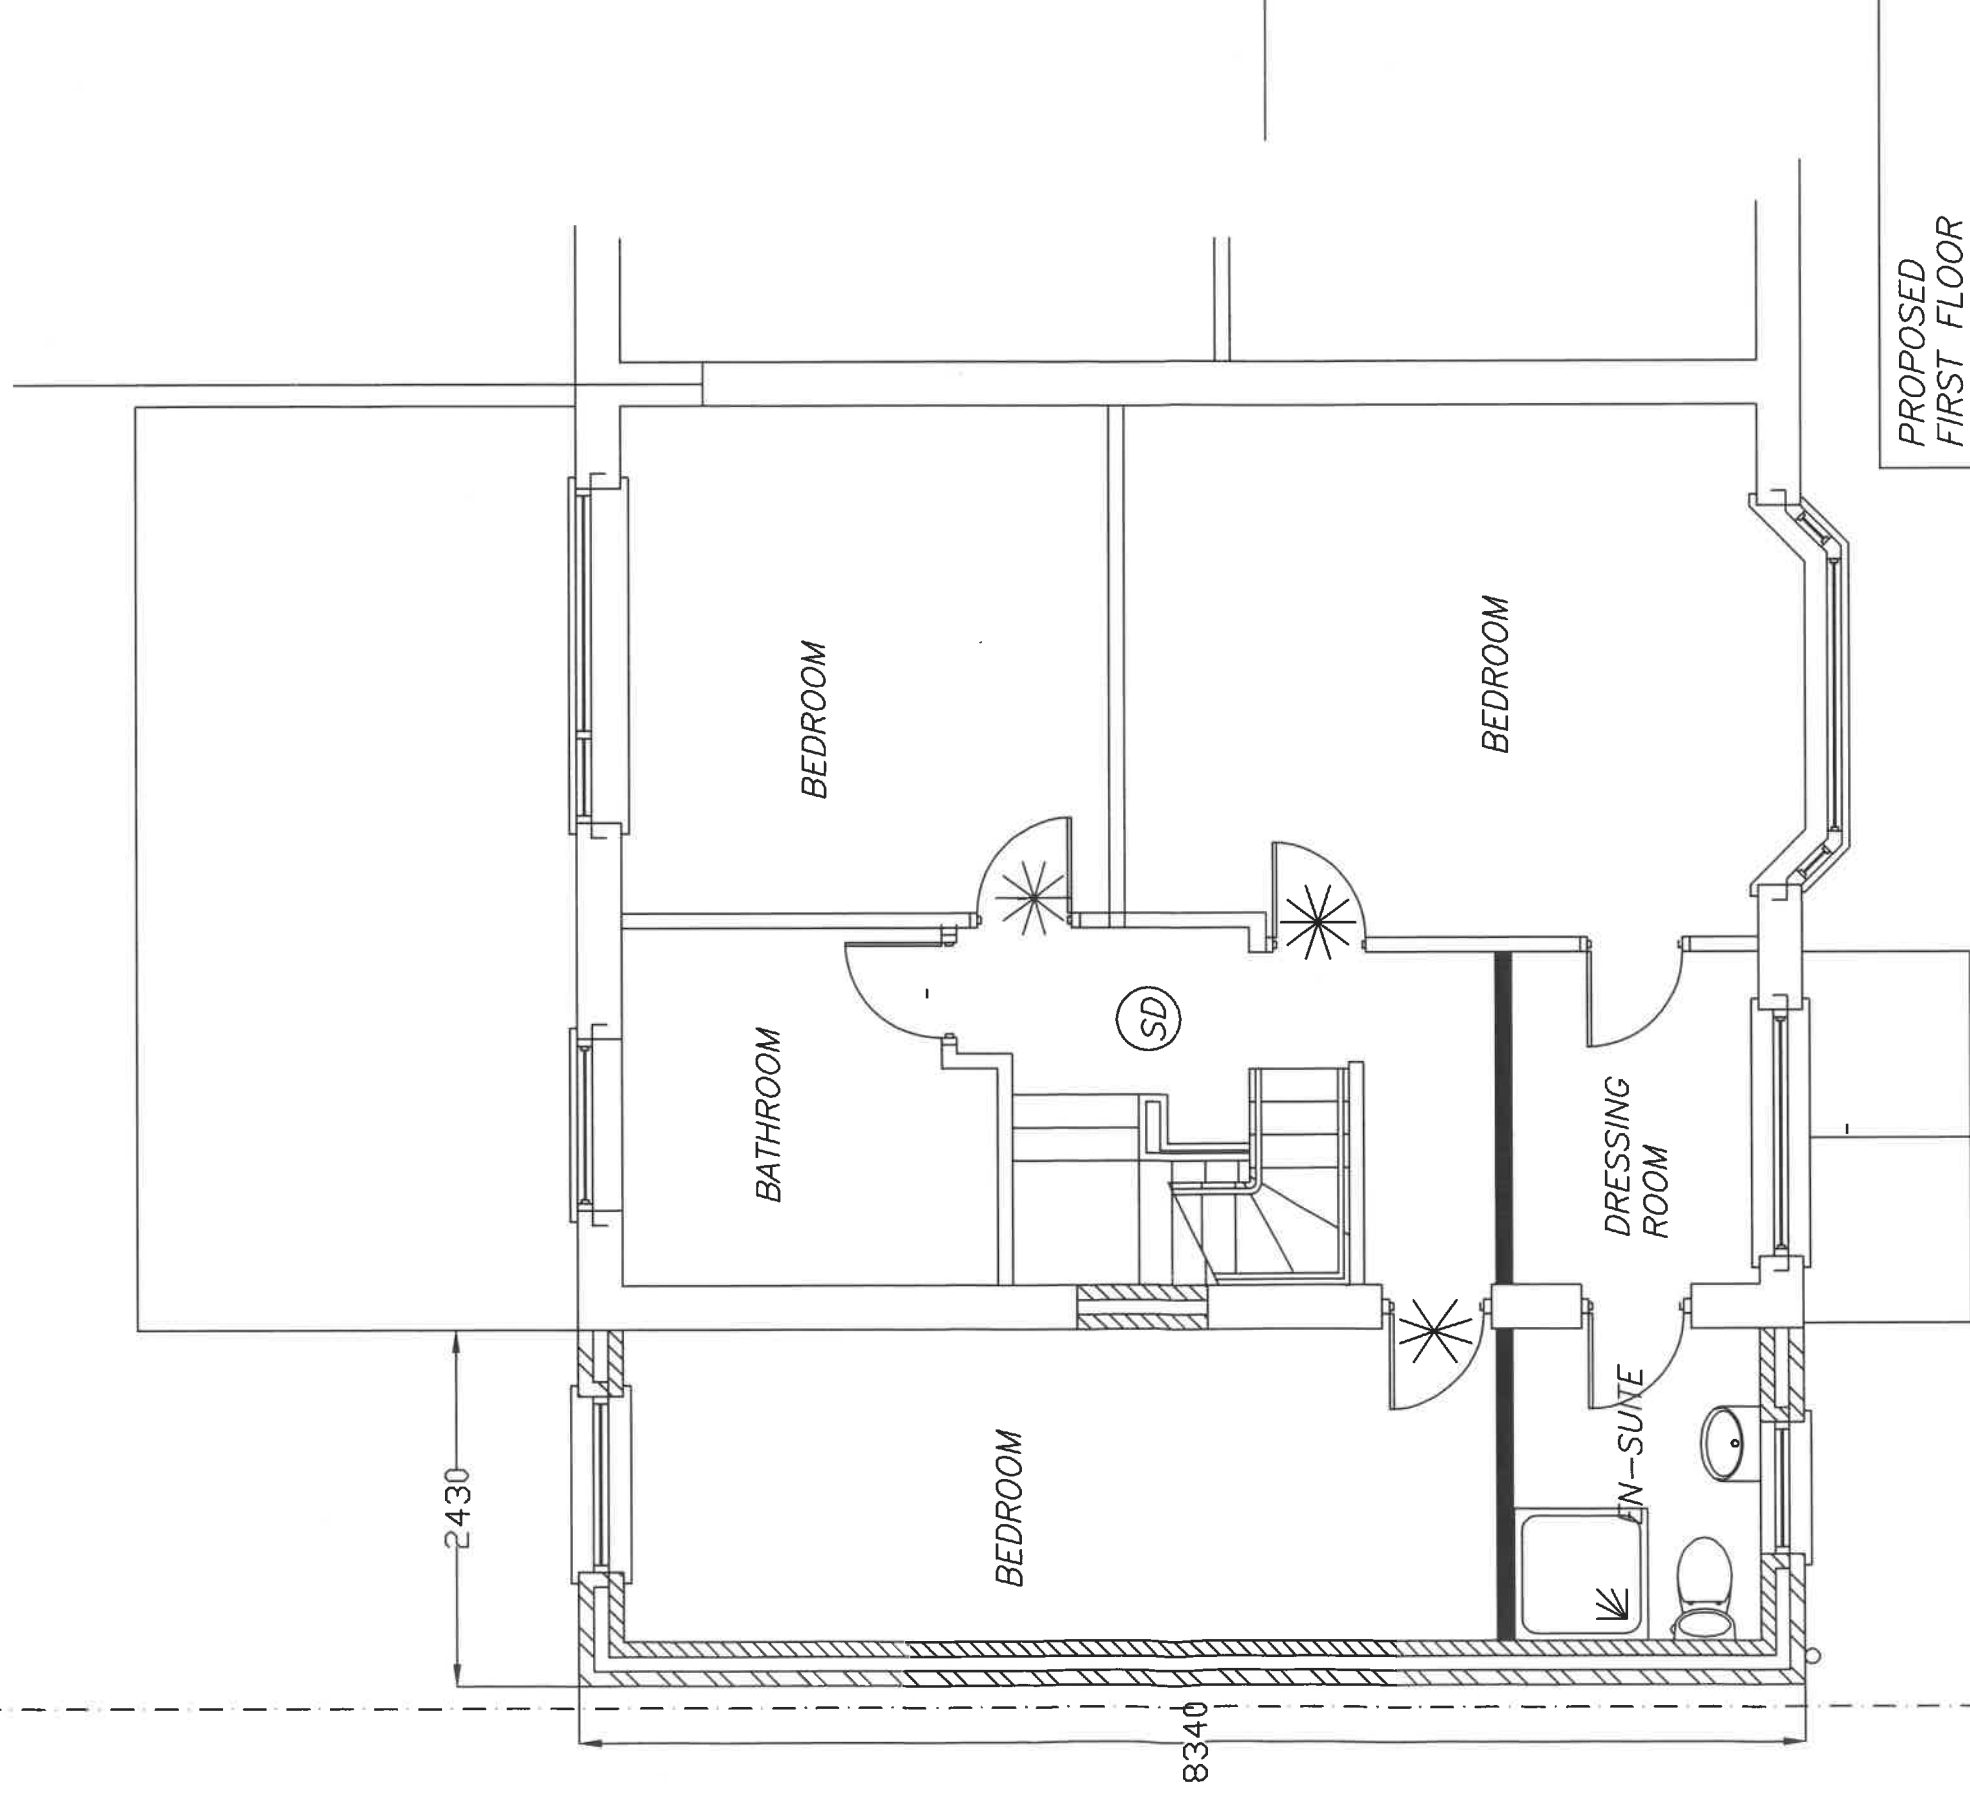

PROPOSED FIRST FLOOR PLAN

PROPOSED
FIRST FLOOR
SIDE
EXTENSION AT
7, STAND AVENUE, WHITEFIELD,
BURY MBC FOR
JAMES HALL
0785 2823432

SCALE: -1:50 DATE: - APRIL '20

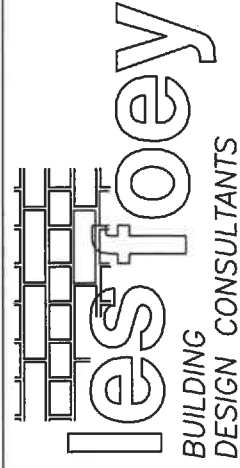

NO WORK TO COMMENCE BEFORE PLANNING PERMISSIONS IF REQUIRED HAS BEEN GRANTED.
NO WORK TO COMMENCE UNTIL BUILDING REGULATIONS APPROVAL HAS BEEN GRANTED.
LES FOEY ACCEPTS NO RESPONSIBILITY FOR WORK UNDERTAKEN BEFORE BUILDING REGULATION APPROVAL OBTAINED.
ALL SIZES AND DIMENSIONS TO BE CHECKED AND VERIFIED BY THE CONTRACTOR BEFORE WORK COMMENCED.
AND ANY DIFFERENCE TO THIS PLAN TO BE REPORTED TO LES FOEY BEFORE WORK COMMENCES.
IF THE WORK FALLS WITHIN THE PROVISIONS OF THE PARTY WALL ACT 1996 IT IS IMPORTANT THAT THE CLIENT
SERVES NOTICE TO THE OWNERS OF THE ADJOINING PROPERTY OF THE INTENTION TO BUILD TWO MONTHS BEFORE
THE COMMENCEMENT DATE AND THAT WRITTEN PERMISSION IS OBTAINED ALL PROVISIONS OF THE PARTY WALL ACT 1996
(WHERE NECESSARY TO BE ADHERED TO)

8, GLASSON WALK,
CHADDERTON,
OLDHAM, OL9 9DR
TEL & FAX: 0161-633-5057