


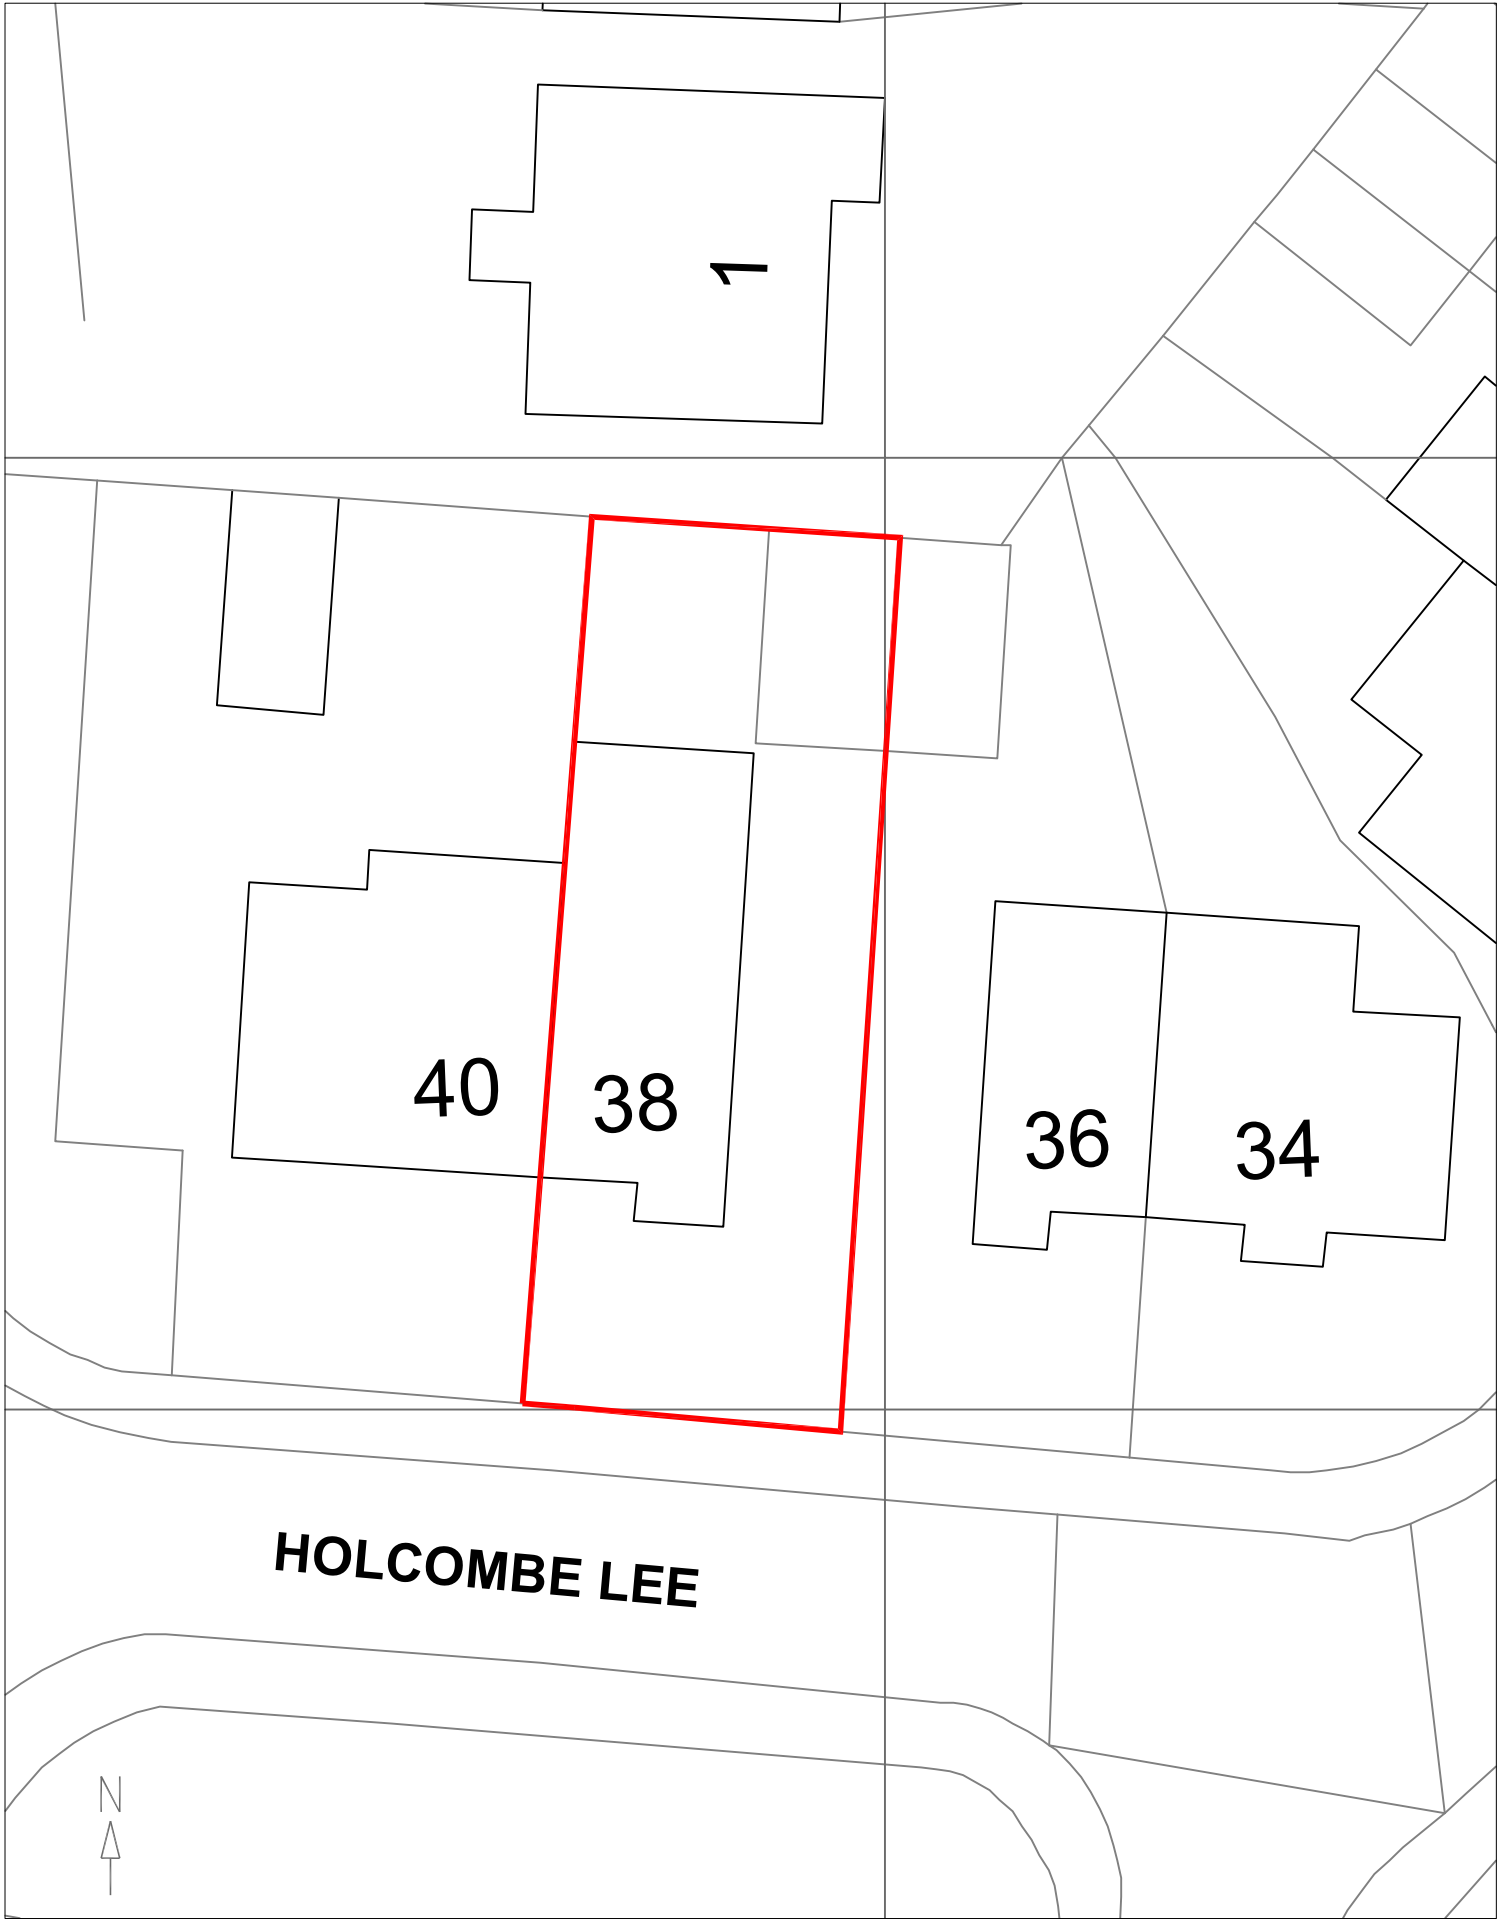

© Crown copyright 2020 Ordnance Survey 100053143

SITE BLOCK PLAN

This drawing is subject to copyright and is not to be reproduced in part or whole without approval.
Figured dimensions must be taken, do not take scaled measurements from the drawing. Any discrepancies must be reported immediately to the Contract Administrator. Contractors are deemed to have visited the site during the tender preparation period. Contractors must check all dimensions on site.

MM Design Tech Ltd	PROPERTY 38 HOLCOMBE LEE RAMSBOTTOM	TITLE BLOCK PLAN	SCALE @A4		1:200		DRG.No.									
			DATE		20:08:20		MMD069.01.20.03									
			Dn.		MM											
		CLIENT		KT		REV										