



2 Bedroom 3 Person First Floor Maisonette
GIA - 63m² - 90% NDSS
Designed to M(4)1 - Category 1 - Visitable
Dwellings

01 First Floor
1:100

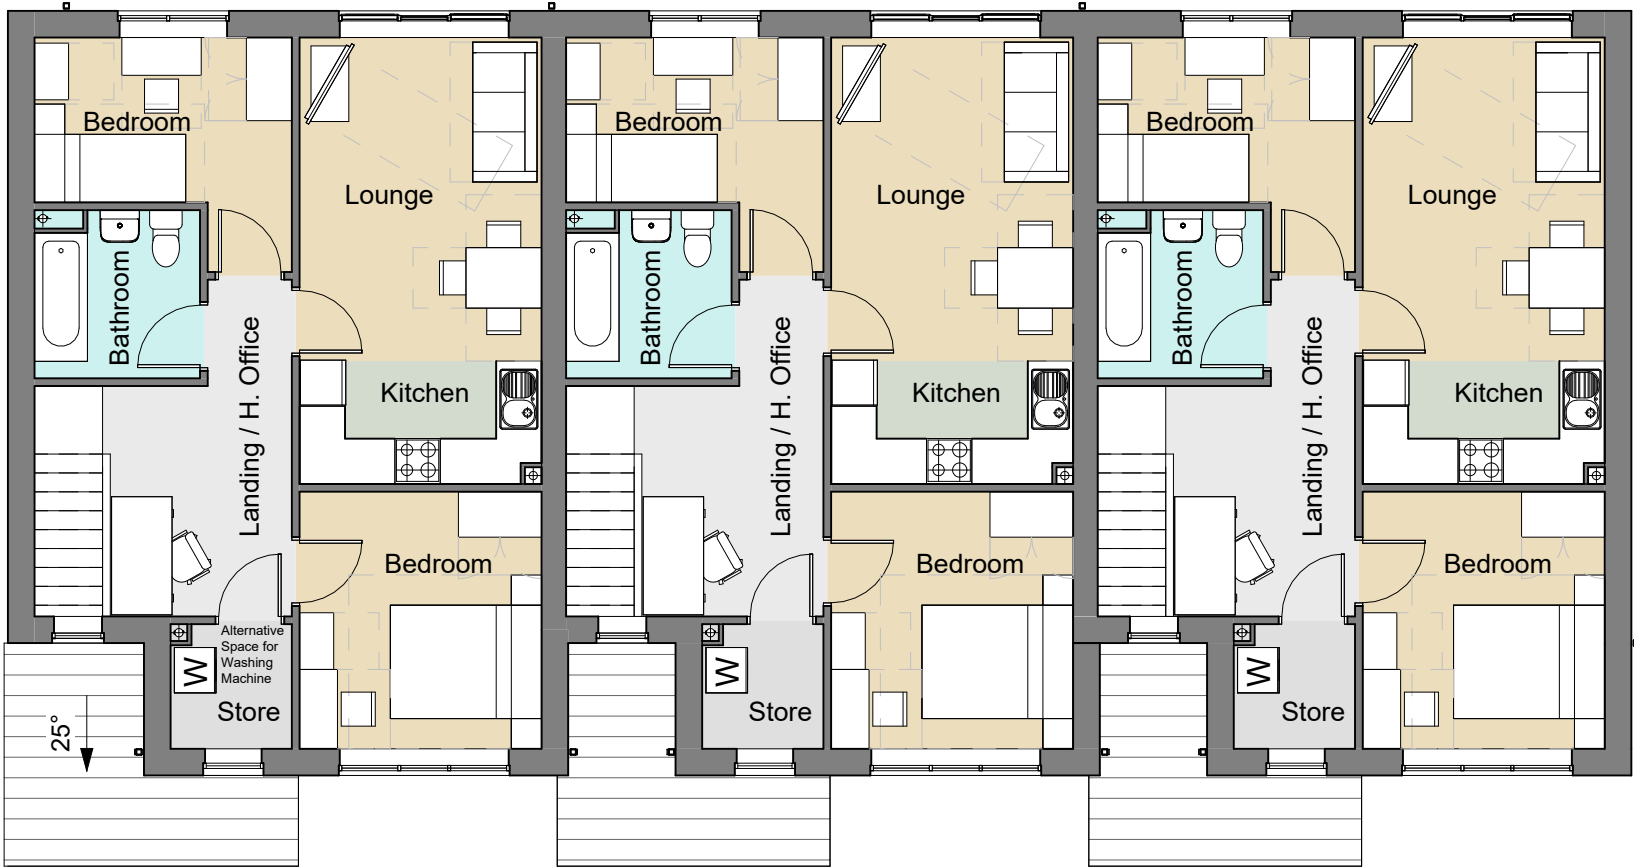


ZZ Roof
1:200

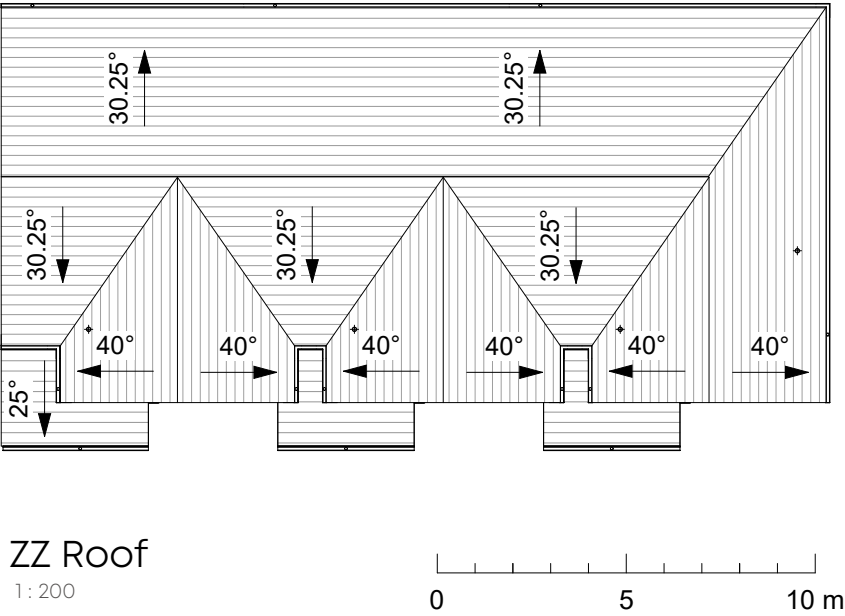

2 Bedroom 3 Person Ground Floor Maisonette
GIA - 55m² - 90% NDSS
Designed to M(4)1 - Category 1 - Visitable
Dwellings

00 Ground Floor
1:100

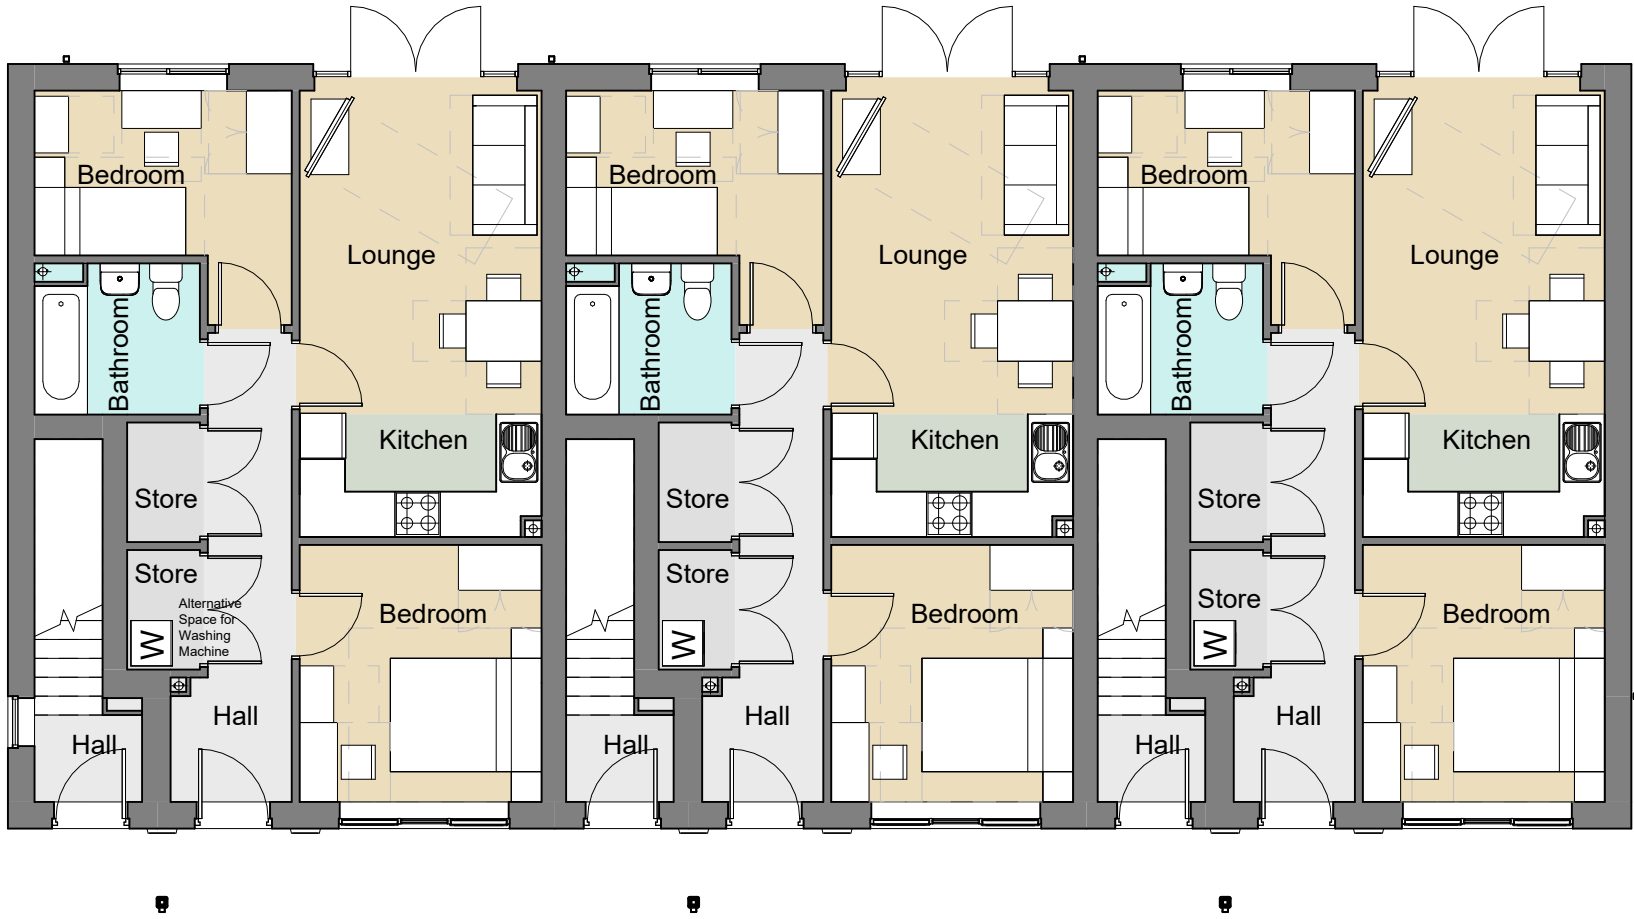

CLIENT:	PROJECT:	DRAWING TITLE:
Onward	New Residential Development Victoria Avenue, Wheatfield, Bury	House Type B1 - 2B3P Maisonettes - Plans

DRAWING NUMBER:	SCALE:	DATE:
21059-PJA-B1-ZZ-DR-A-1101-A	As indicated @A3	22.10.21
STATUS:	BY:	CHECKED:
PRELIMINARY	PO	SH

\\pjdco1\cubeitct\21059\Drawings\PJA-B1-ZZ-M3-A-9003\21059-PJA-B1-ZZ-M3-A-9003-C.rvt

Notes:	This drawing is the copyright Paddock Johnson Partnership Limited and may not be used without their prior written consent. Written dimensions to be taken in preference to scaled dimensions. Due to the inaccuracies of scanning, scanned images should not be scaled.		
+	REV:	DATE:	DESCRIPTION:
	A	15.3.22	Switched handings and windows
			BY:
			PO

PADDOCK
JOHNSON

Studio 2, The Lyceum,
Bath Street, Port Sunlight,
Merseyside, CH62 4UJ
0151 643 1234
admin@paddockjohnson.com
www.paddockjohnson.com
Paddock Johnson Partnership
Limited. Registered in England
and Wales. No. 06684275