


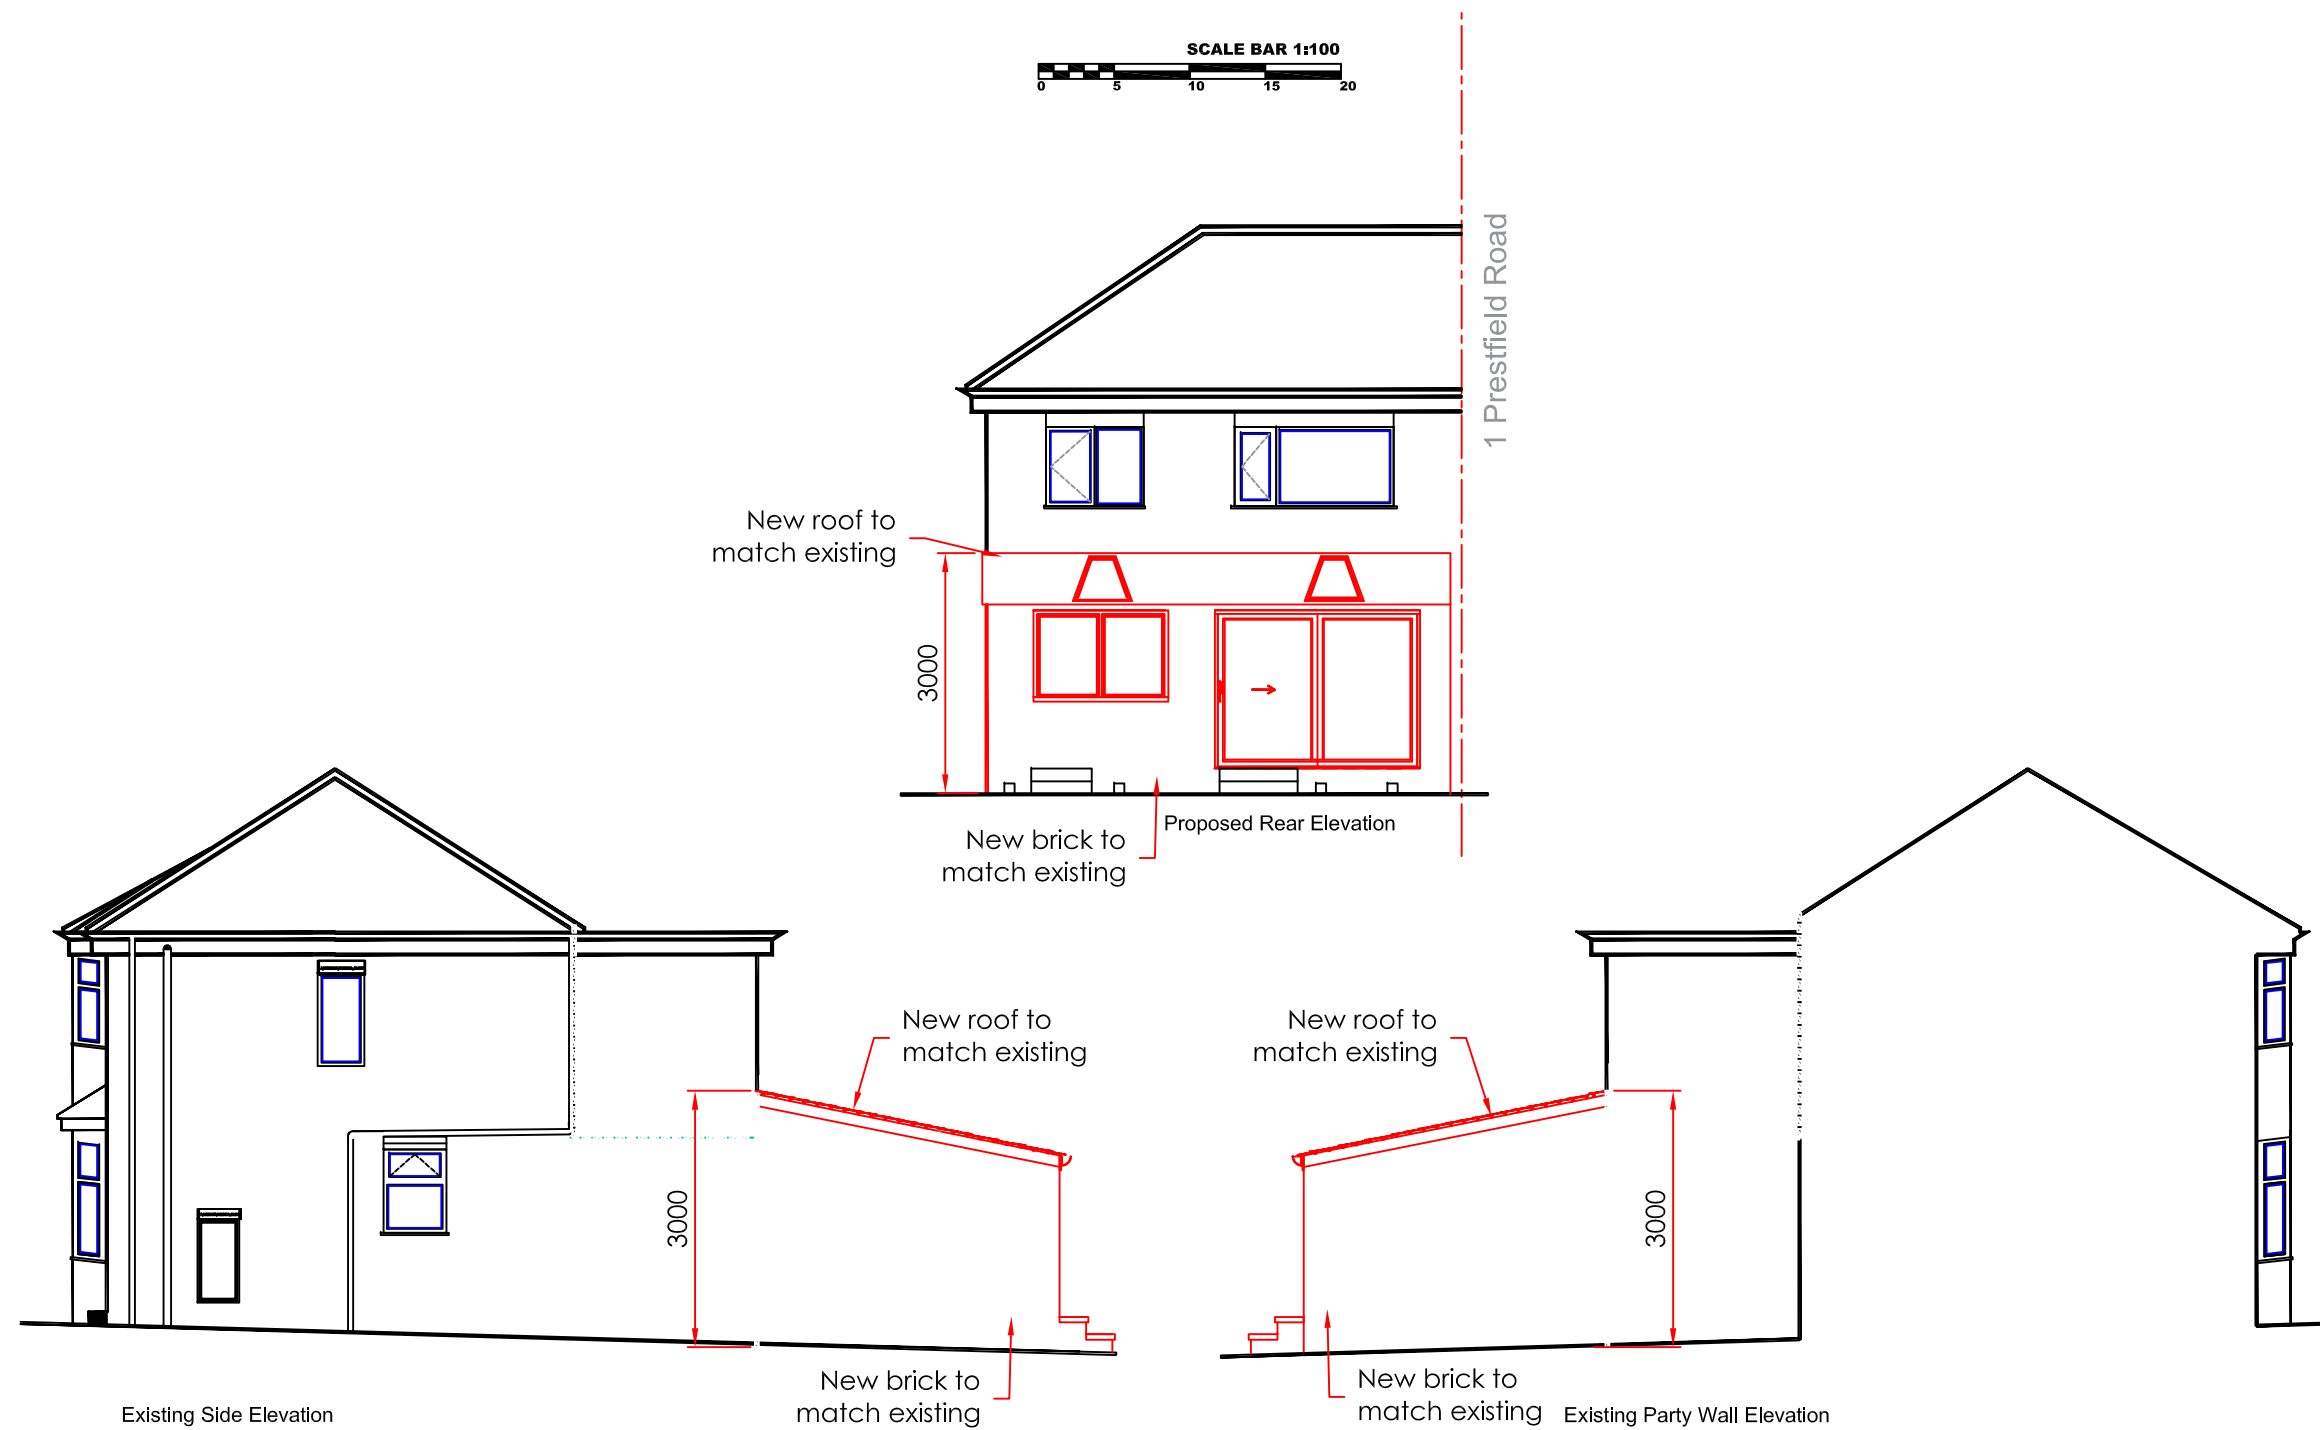

3 Prestfield Road
Proposed Elevations
Scale: 1:100 @ A3