
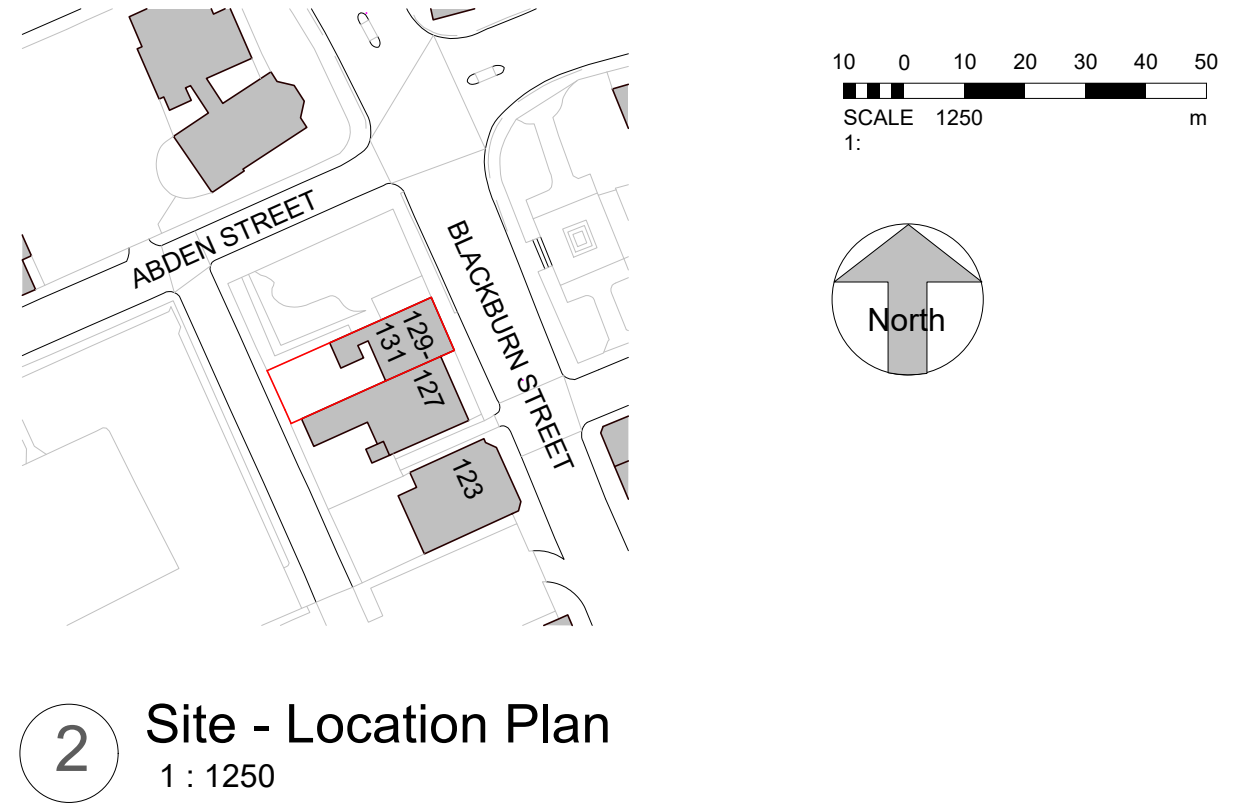


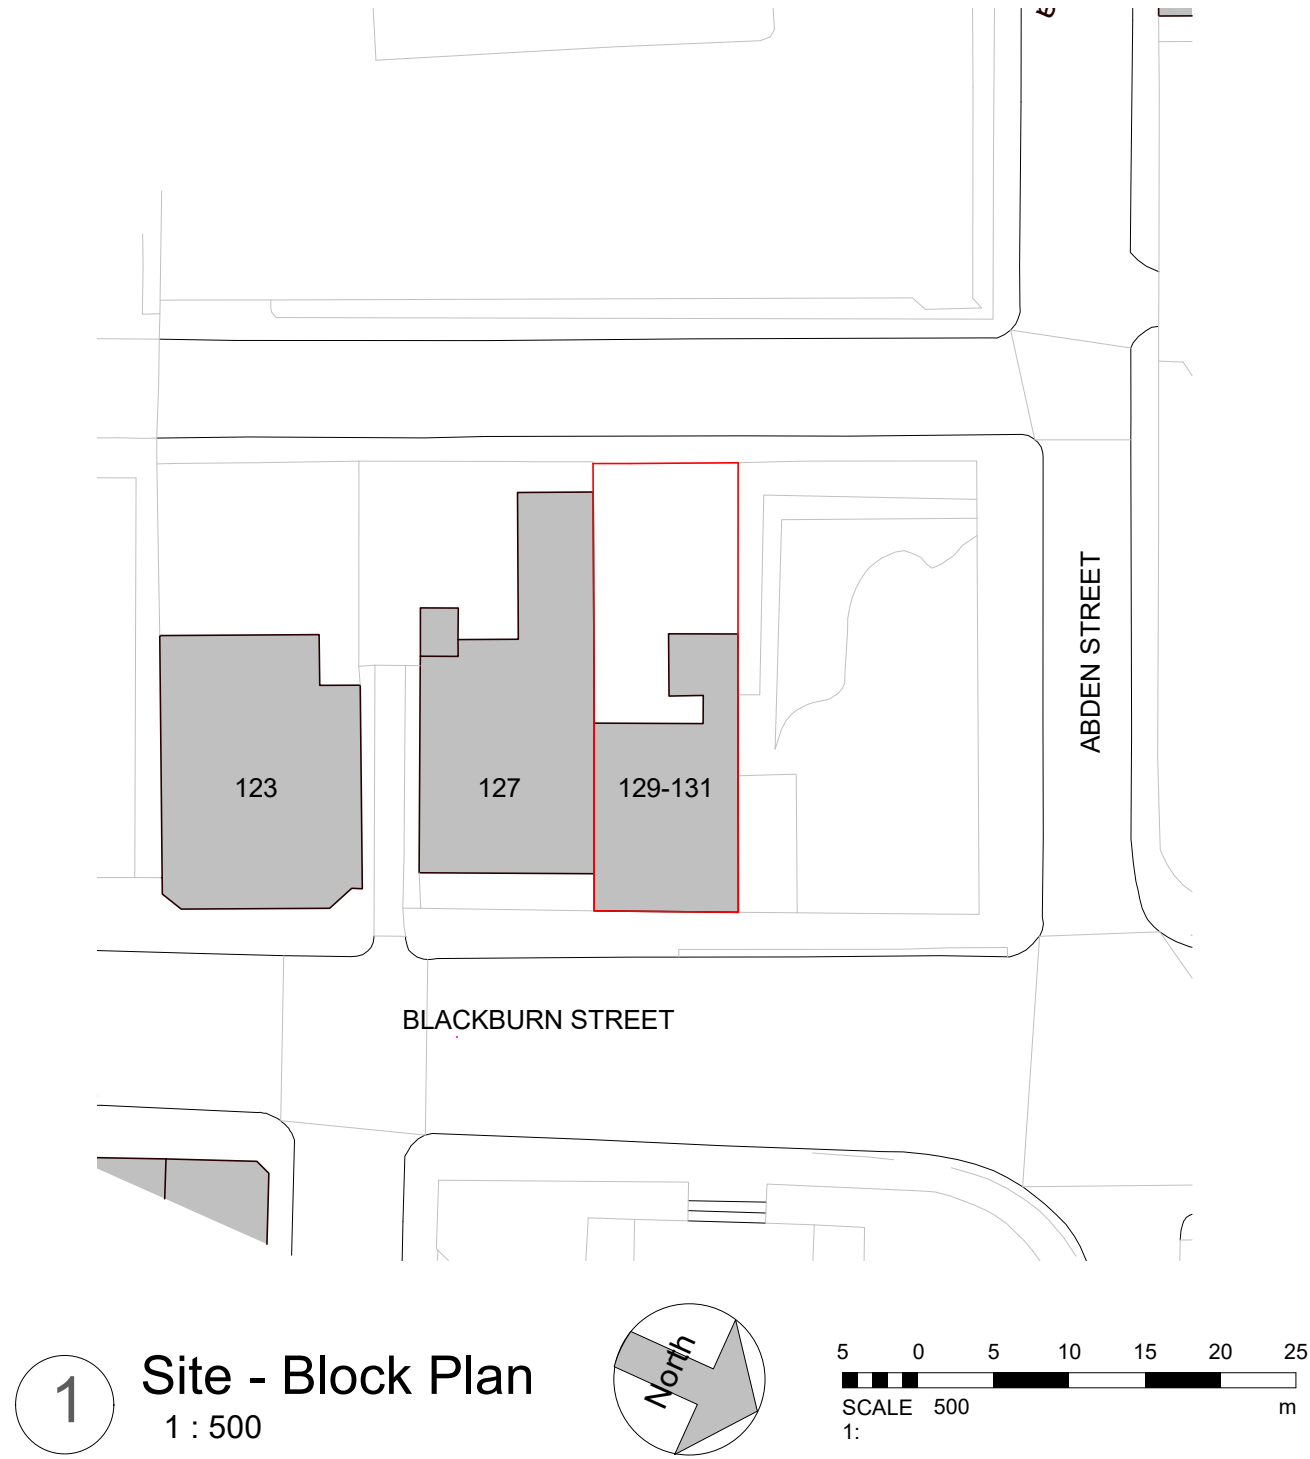

Legend - Boundaries

Site Boundary

Site Boundary determined using OS DATA

Site Ownership

PROJECT	131 Blackburn Street, Radcliffe	PROJECT NUMBER	GSS22011.1	DRAWING NUMBER	001	REV			
TITLE	Site - Location and Block Plan	DRAWN BY	SG	CHECKED BY	TP	DATE	01/04/2022	SCALE (@ A1)	As indicated
CLIENT	Coelum							No.	Description
								Date	
								STATUS	PLANNING

GOLD SKETCH

S T U D I O S

www.goldsketch.co.uk info@goldsketch.co.uk 0161 792 9595

NOTES

© COPYRIGHT : ALL RIGHTS RESERVED.
THIS DRAWING MUST NOT BE REPRODUCED WITHOUT PRIOR WRITTEN CONSENT.
DRAWING TO BE USED FOR THE STATUS INDICATED ONLY.
ALL DIMENSIONS AND SETTING OUT SHALL BE CHECKED AND CONFIRMED ON SITE. ANY DISCREPANCIES TO BE REPORTED TO THE DESIGNER PRIOR TO THE COMMENCEMENT OF ANY WORK. ALL WORK AND MATERIALS TO BE IN ACCORDANCE WITH CURRENT STATUTORY LEGISLATION, RELEVANT CODES OF PRACTICE AND BRITISH STANDARDS. ALL DIMENSIONS ON THIS DRAWING ARE IN MILLIMETRES (UNLESS OTHERWISE STATED).