



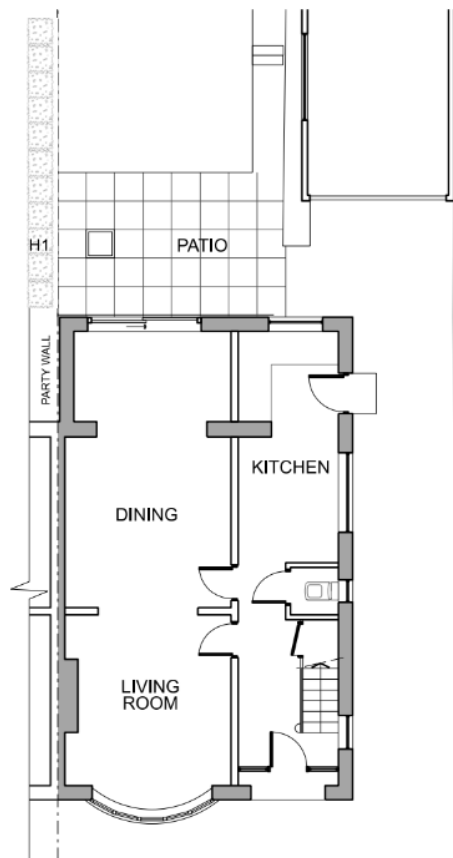

Ground Floor

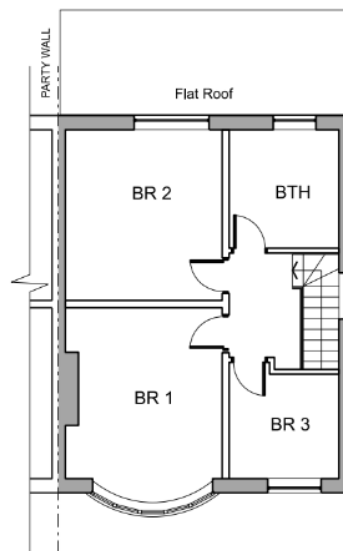

First Floor



Drawing: 0127_B1_02_1000
Project: 147 Rectory Lane, Prestwich
Status: Stage 3 -Planning

Sheet Title: Existing Plans

Date: 15.05.22
Scale: 1:100 @ A3
Rev: 0

Rev	Date	Comments

NOTE:
 Do not scale from drawings.
 All dimensions are in millimetres unless otherwise stated.
 All dimensions to be verified on site before proceeding with the work.
 Any discrepancies to be notified in writing to the Architect immediately.
 Jesse Davison-Hulme | Chartered Architect | jdavisonhulme@gmail.com