

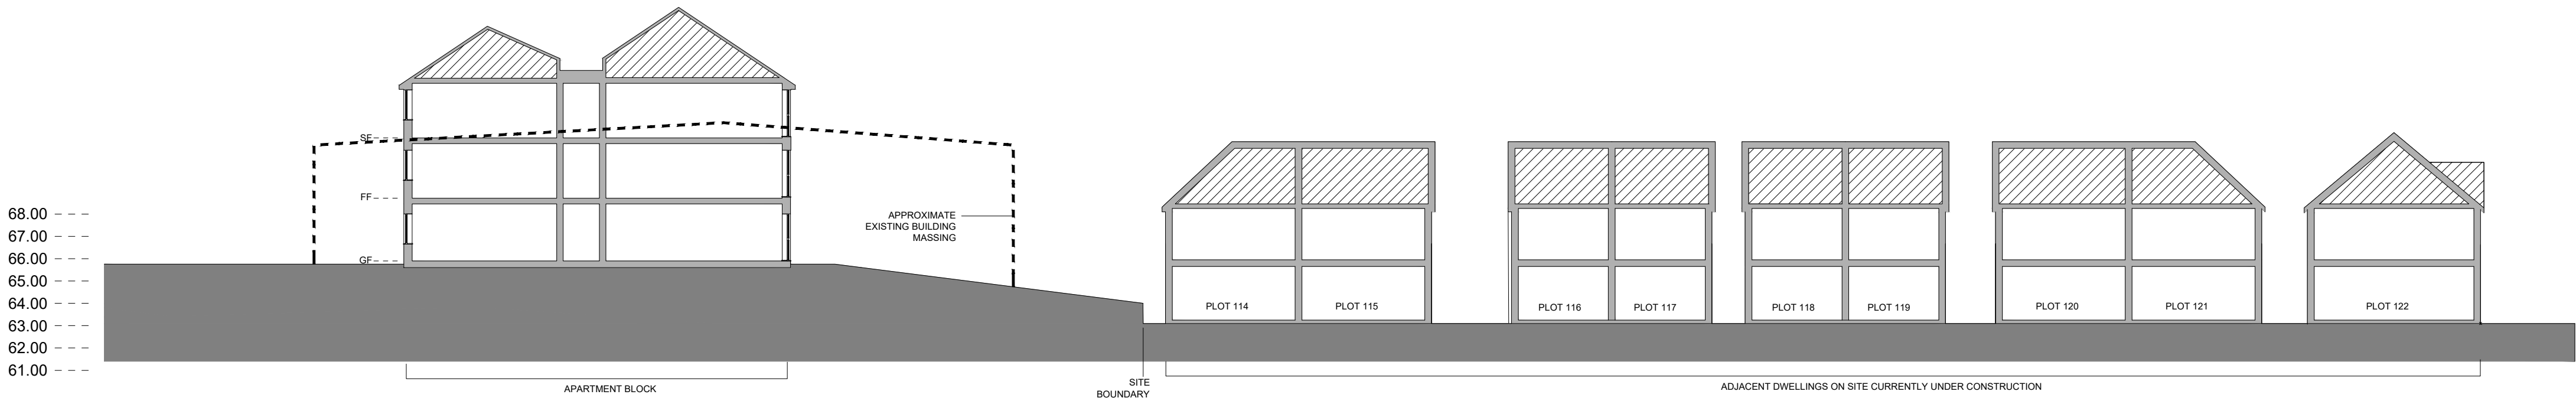


SECTION A-A

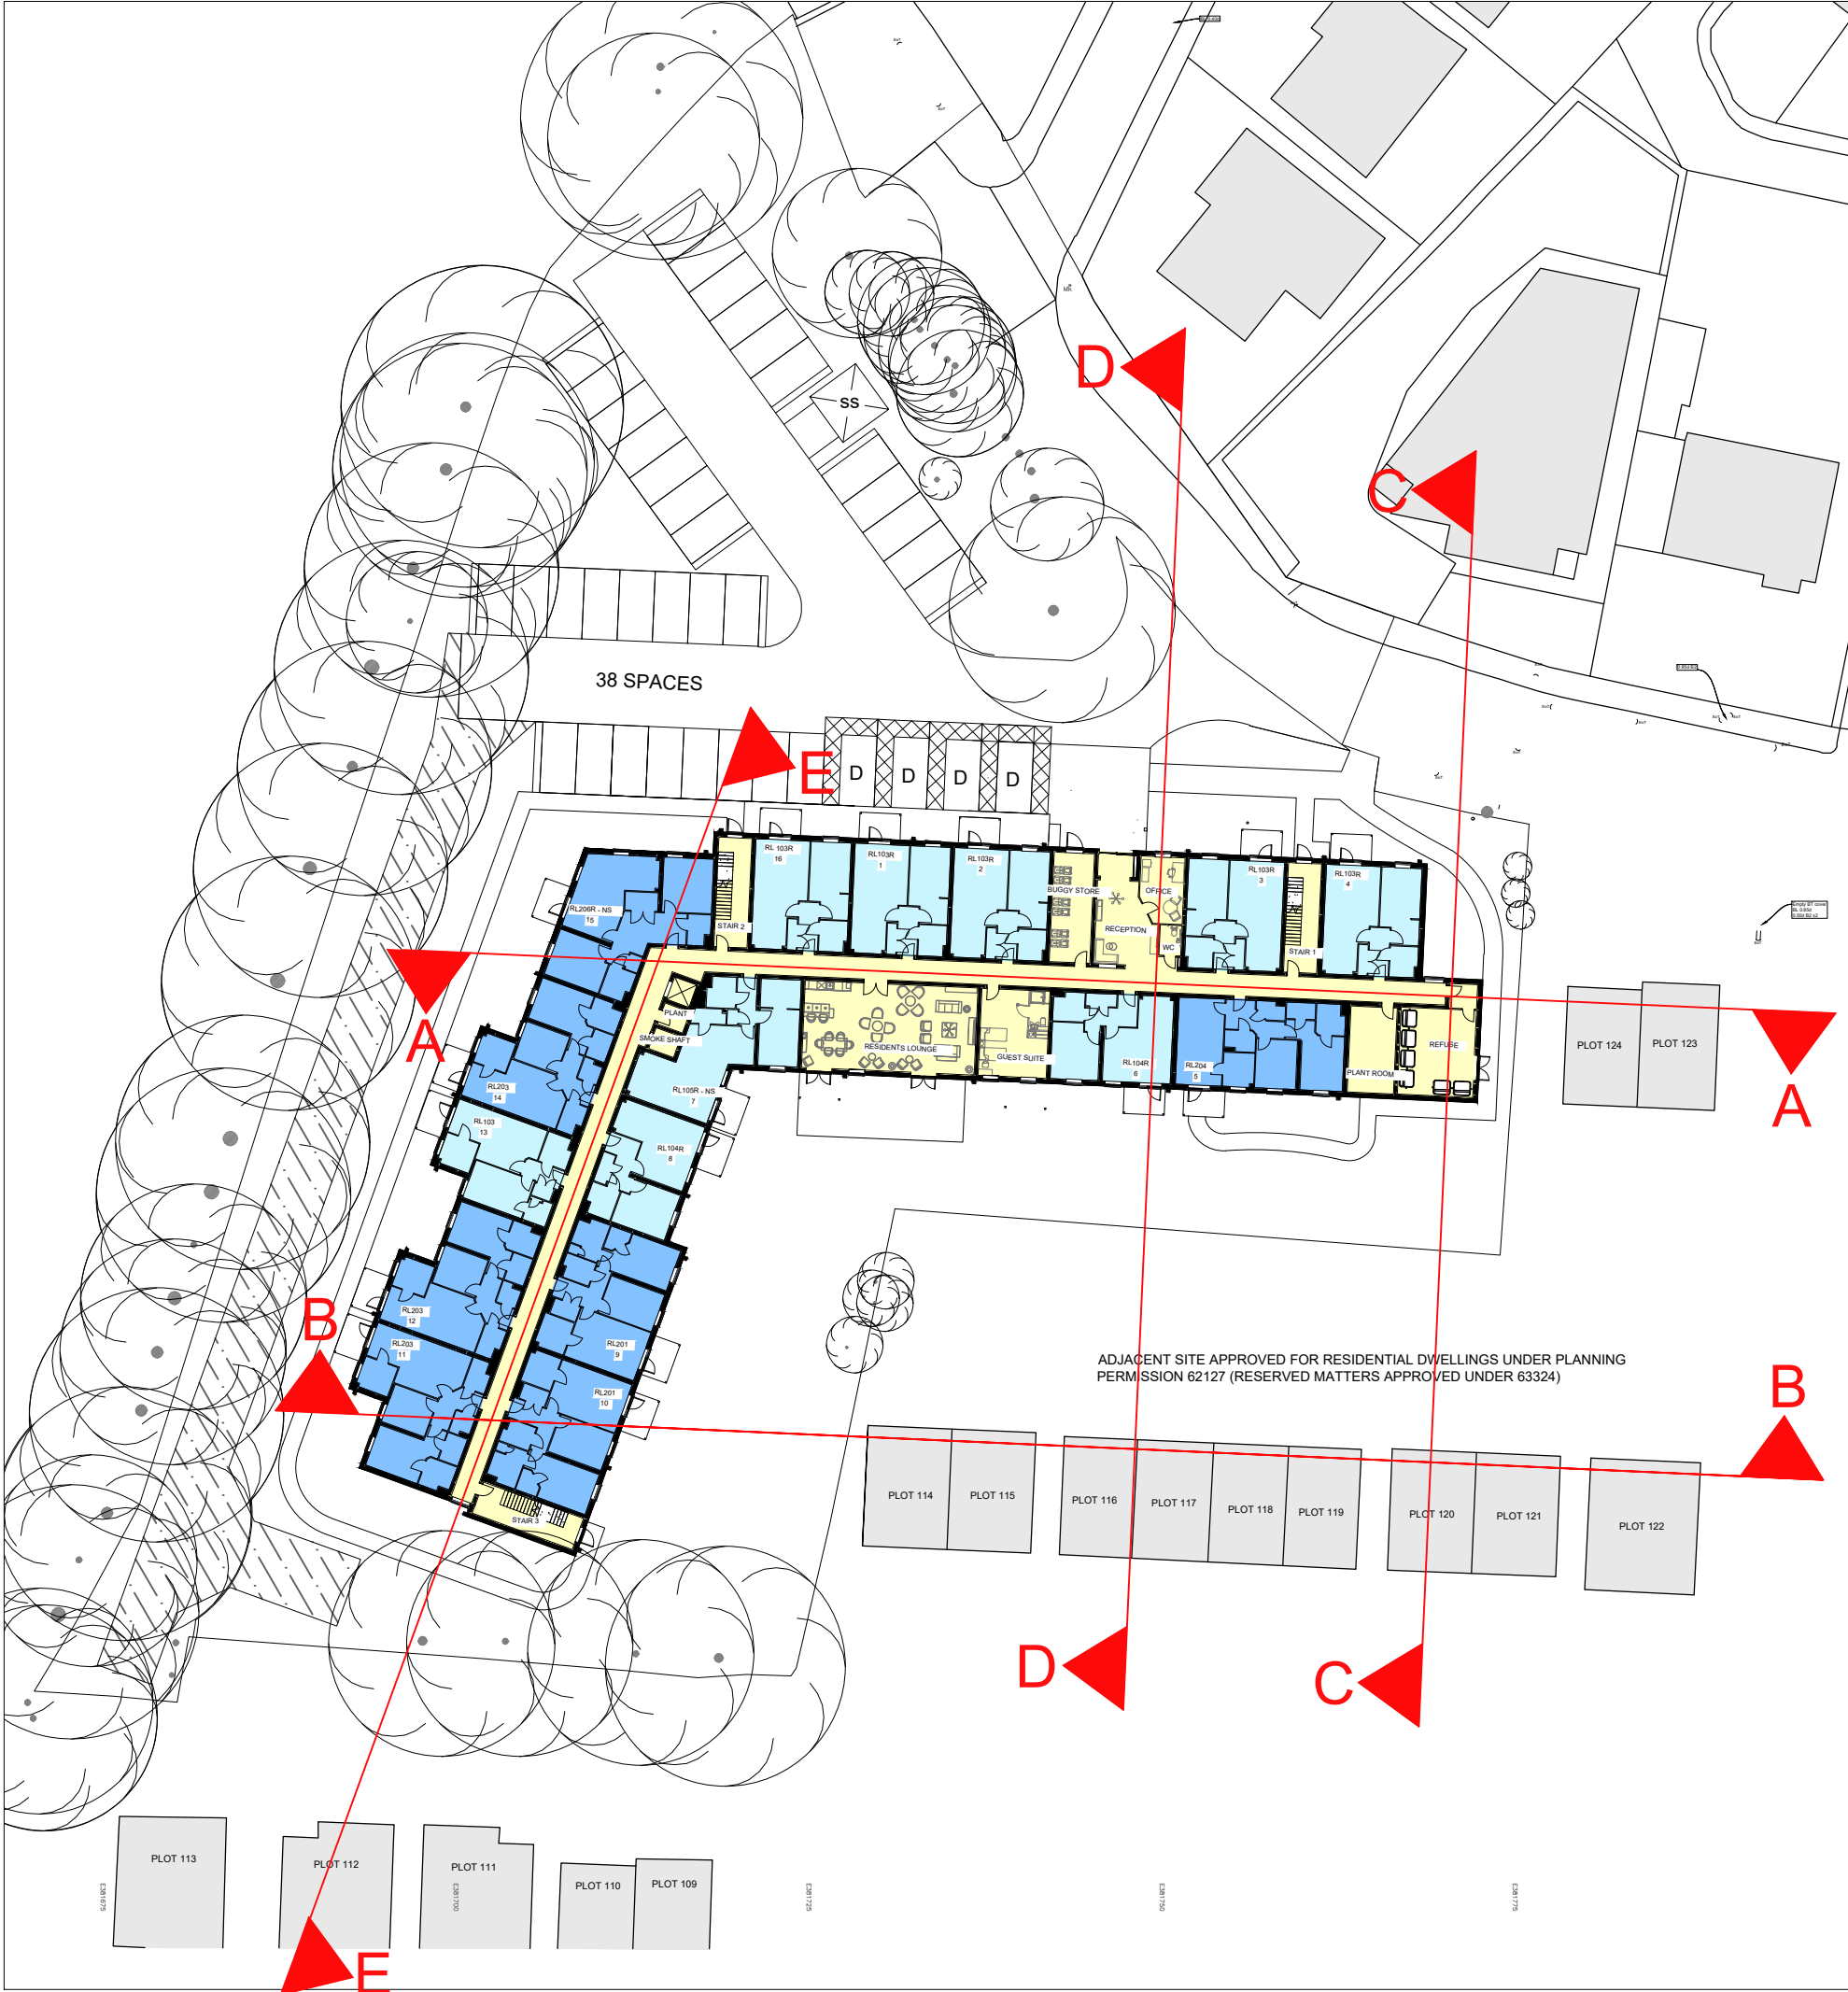

SECTION B-B

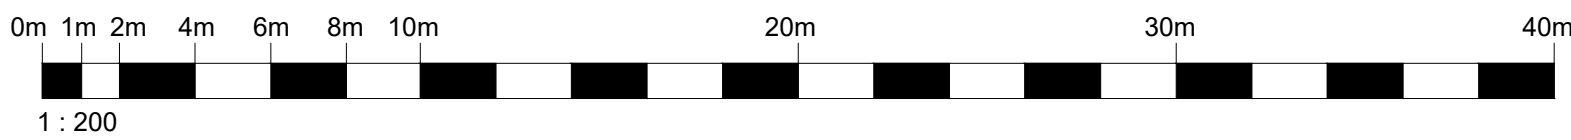

mck commercial design
architecture | building surveying | urban design
burnaby villa ■ 48 walling street road ■ fulwood ■ preston ■ p2 8tp
tel: 01772 774510 fax: 01772 774511 email mck@mckassociates.co.uk

Our Ref.

McCarthy Stone
Life, well lived

Project Title
FORMER FAIRWAYS LODGE
GEORGE STREET
PRESTWICH

Drawing Title
PROPOSED SITE SECTIONS 1of2

Ordnance Survey © Crown Copyright 2023. All rights reserved. Licence number 10002832

Scale@A1 **1:200** Date **20/02/24**
Drawn **GO** Checked **PS**
Drawing No.
NO - 2953 -03- AC -PL21
Division Project No Stage Discipline Number Revision

© McCarthy & Stone Retirement Lifestyles Limited
all dimensions to be checked on site prior to commencement of work and any discrepancy shall be immediately reported and resolved prior to work commencing. This drawing is to be read in conjunction with all relevant drawings and specifications relating to the job whether or not indicated on this drawing.
copyright reserved to mck associates ltd, and this drawing may not be used or reproduced without prior written consent.