





SECTION C-C

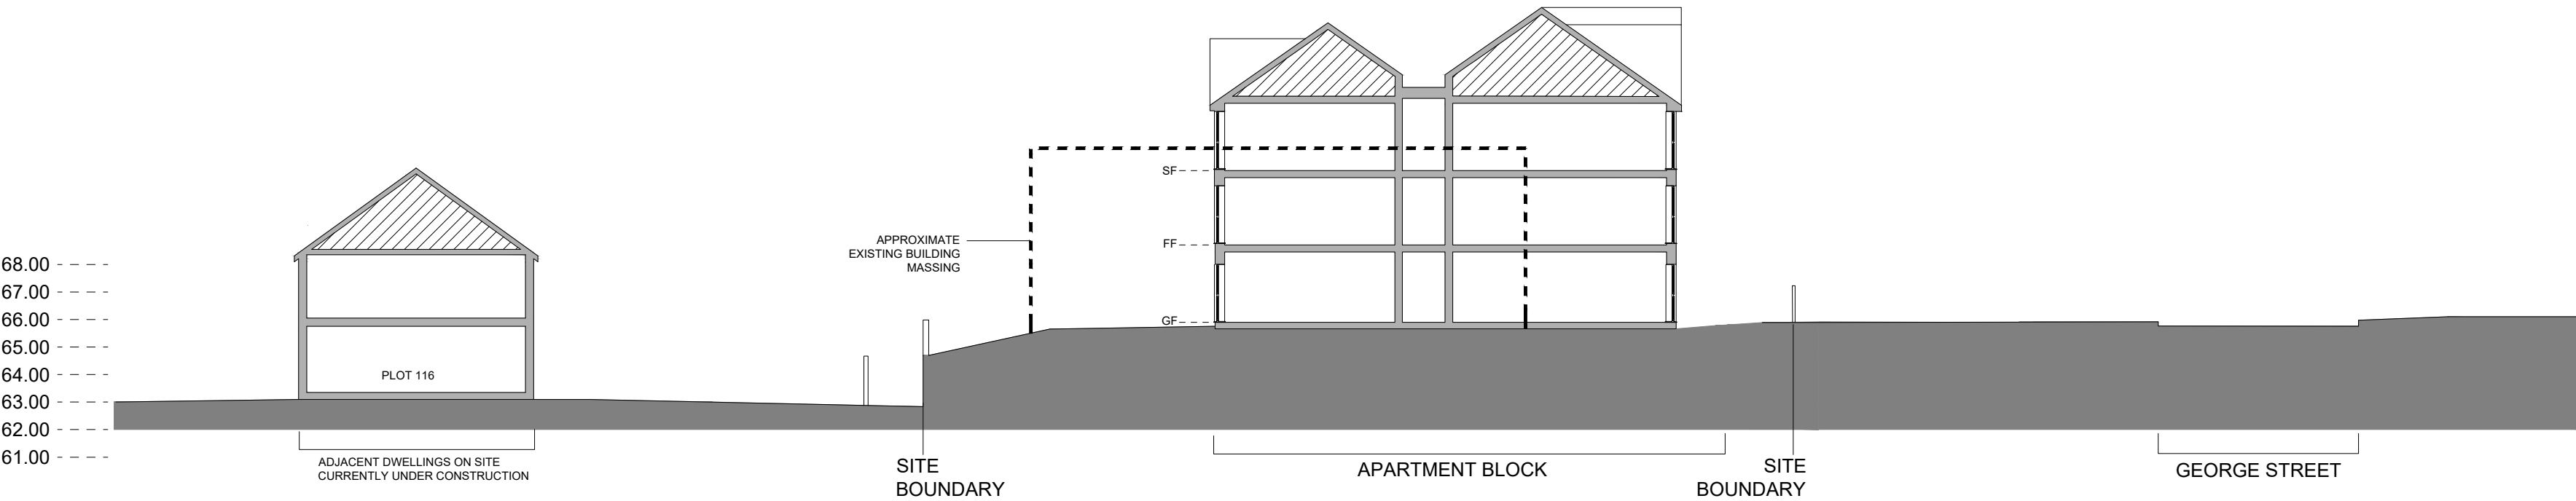

SECTION D-D

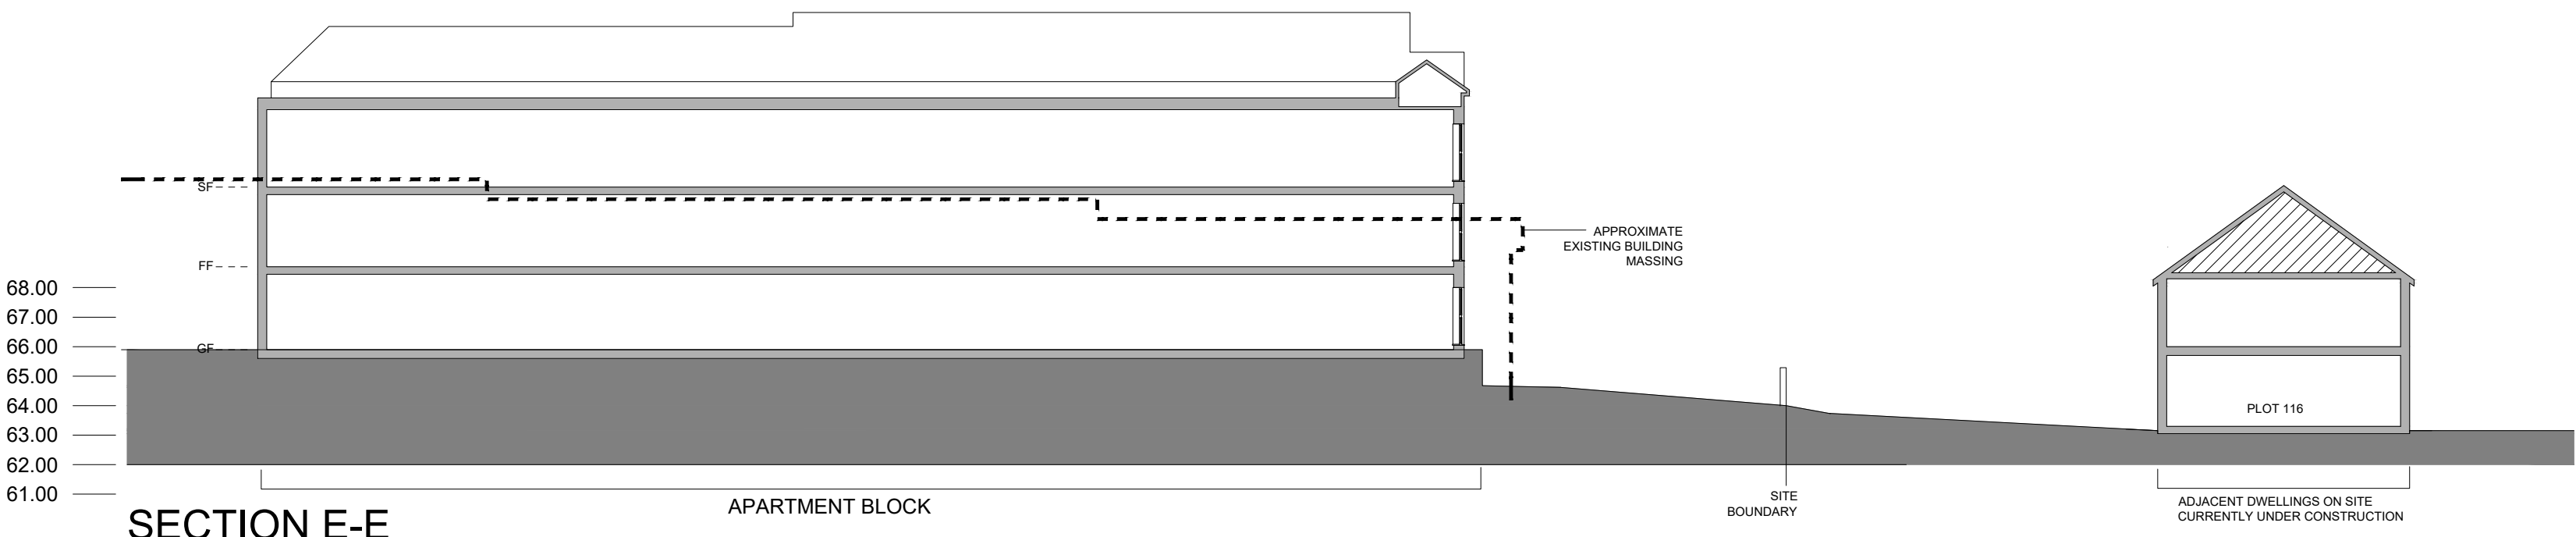

SECTION E-E

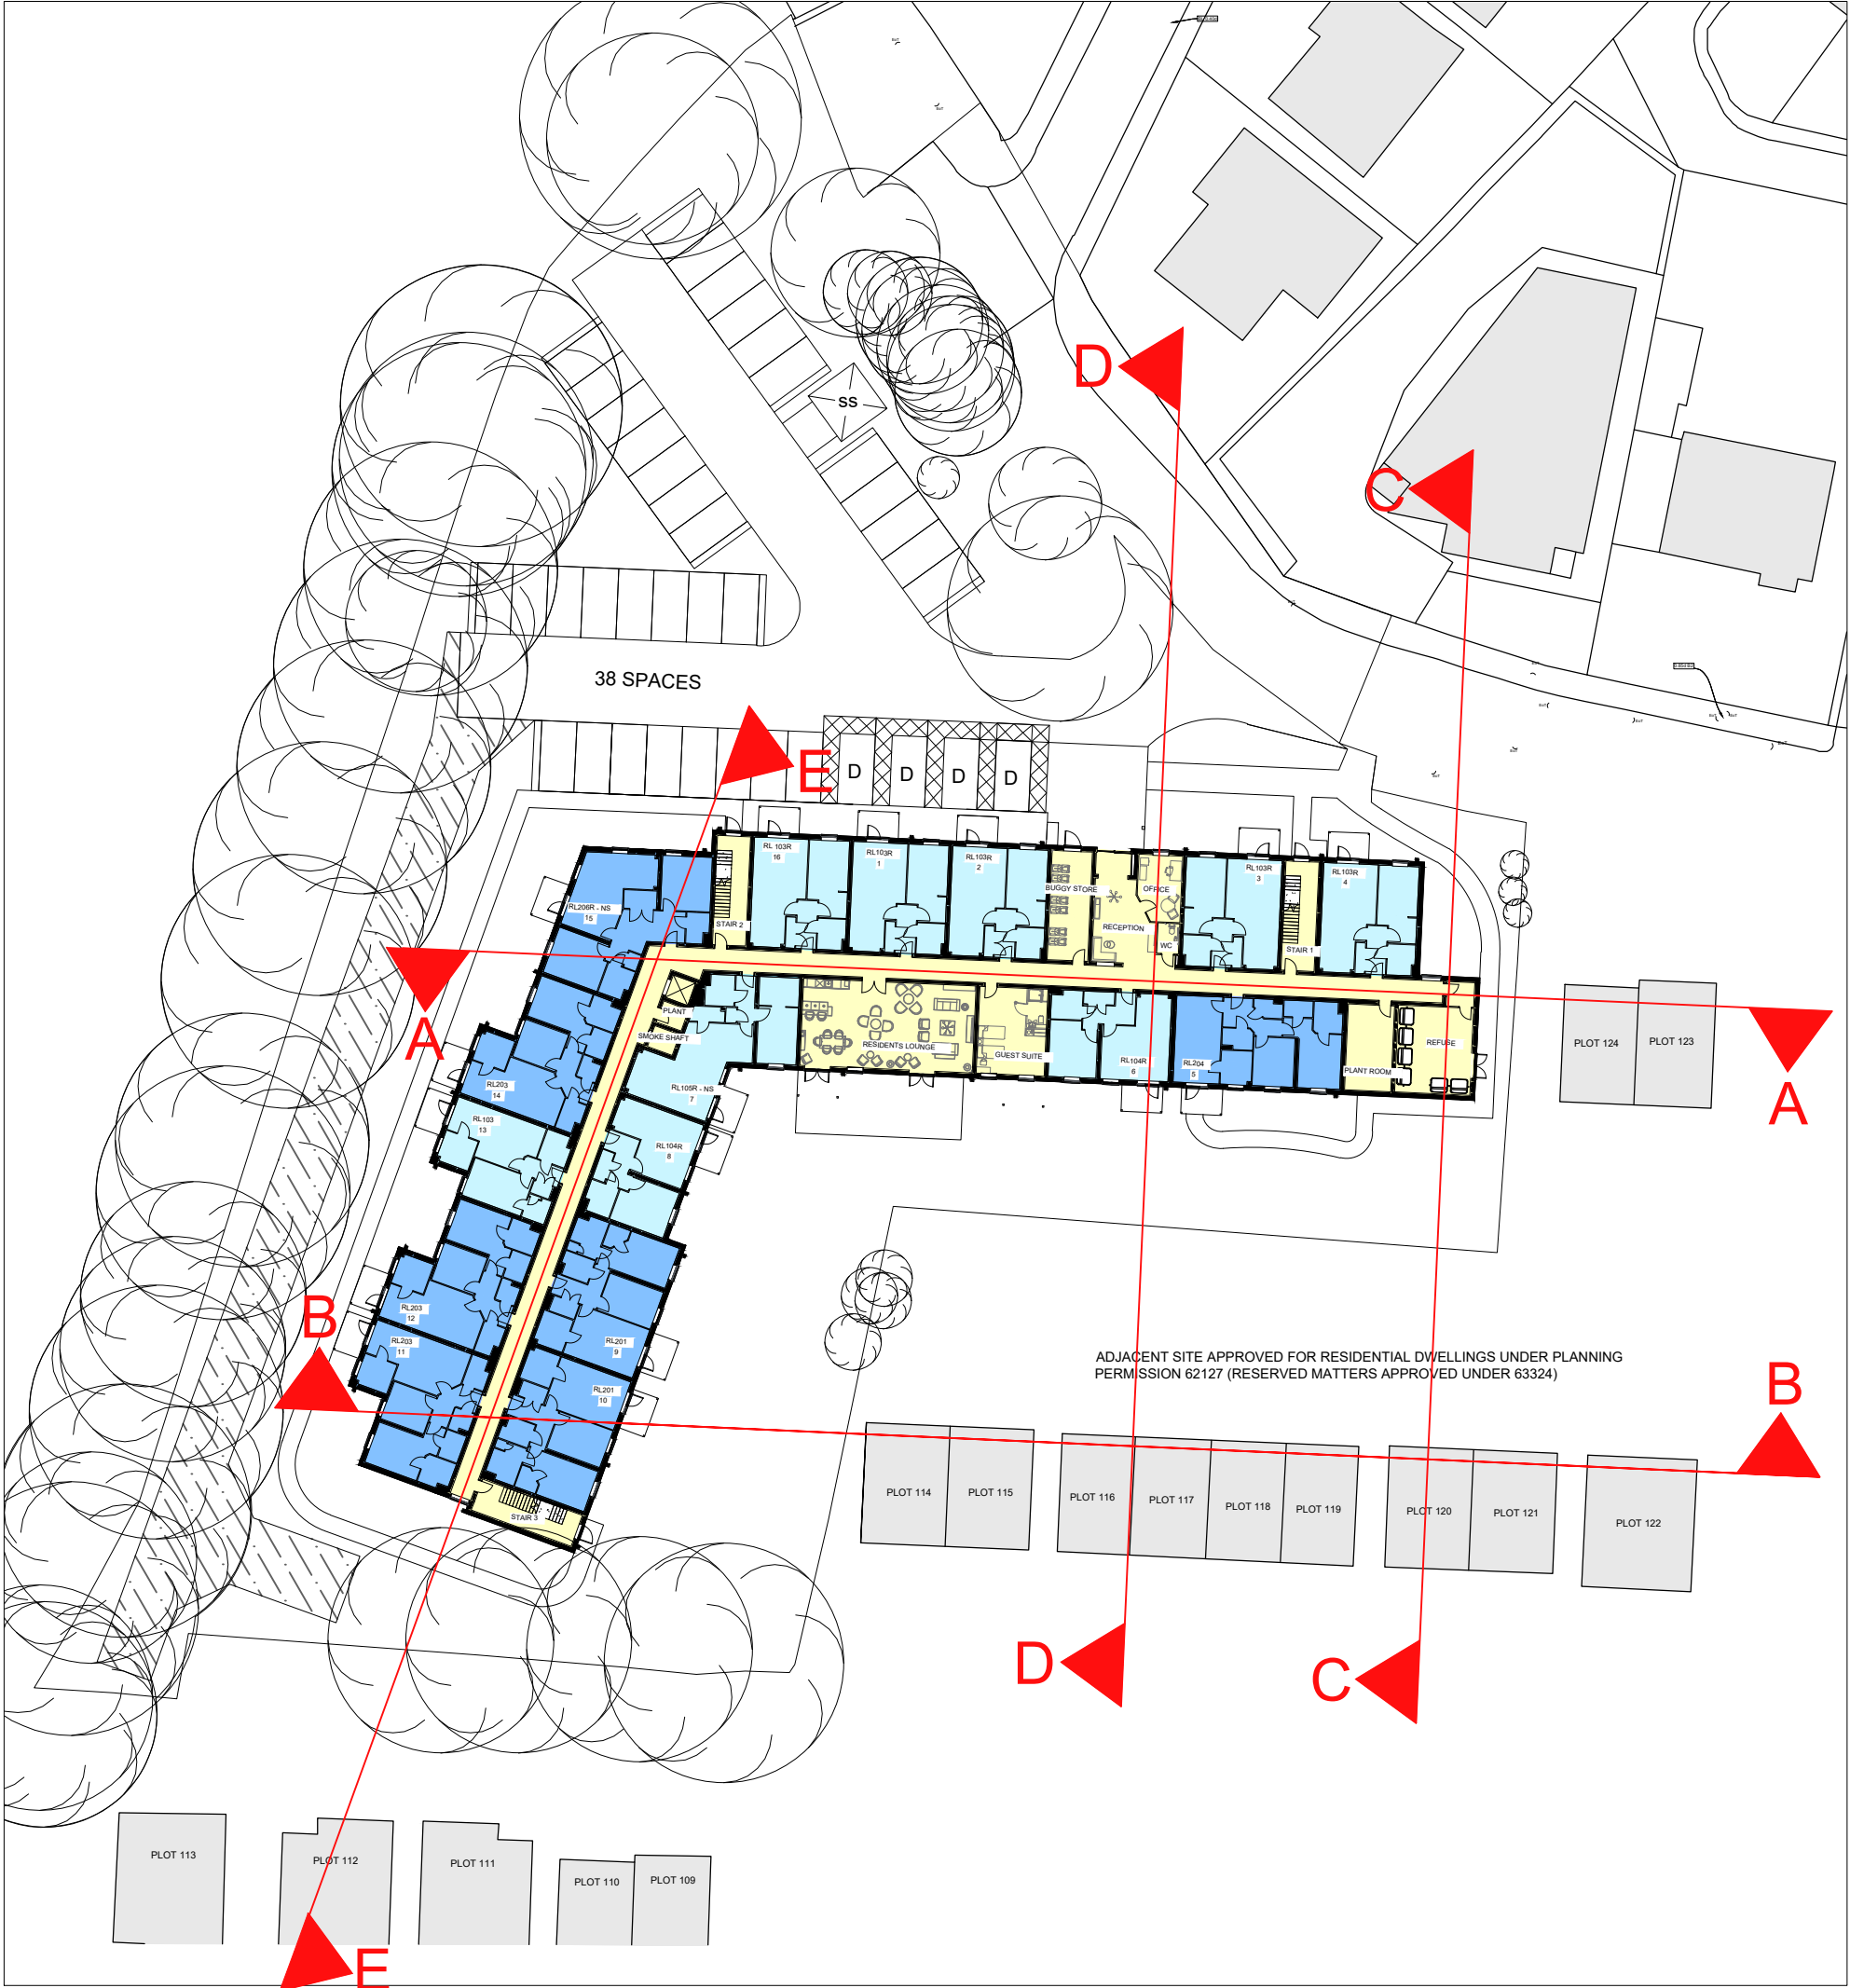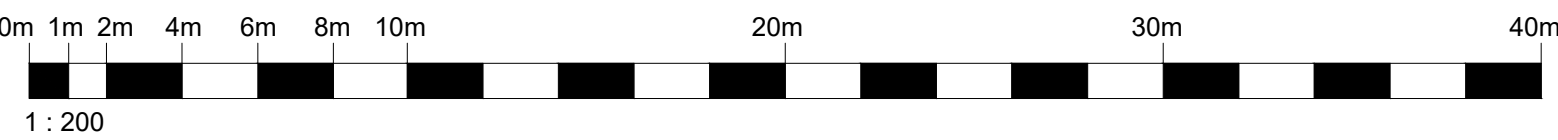

mck commercial design
architecture | building surveying | urban design

burnaby villa ■ 48 walling street road ■ fulwood ■ preston ■ pr2 8bp
tel: 01772 774510 fax: 01772 774511 email mck@mckassociates.co.uk

Our Ref.

McCarthy Stone
Life, well lived

Project Title
**FORMER FAIRWAYS LODGE
GEORGE STREET
PRESTWICH**

Drawing Title
PROPOSED SITE SECTIONS 2of2

Ordnance Survey © Crown Copyright 2023. All rights reserved. Licence number 10002832

Scale@A1 **1:200** Date **20/02/24**
Drawn **GO** Checked **PS**
Drawing No.
NO - 2953 -03- AC -PL22
Division Project No. Stage Discipline Number Revision

© McCarthy & Stone Retirement Lifestyles Limited
all dimensions to be checked on site prior to commencement of work and any discrepancy shall be immediately reported and resolved prior to work commencing. This drawing is to be read in conjunction with all relevant drawings and specifications relating to the job whether or not indicated on this drawing.
copyright reserved to mck associates ltd, and this drawing may not be used or reproduced without prior written consent.