


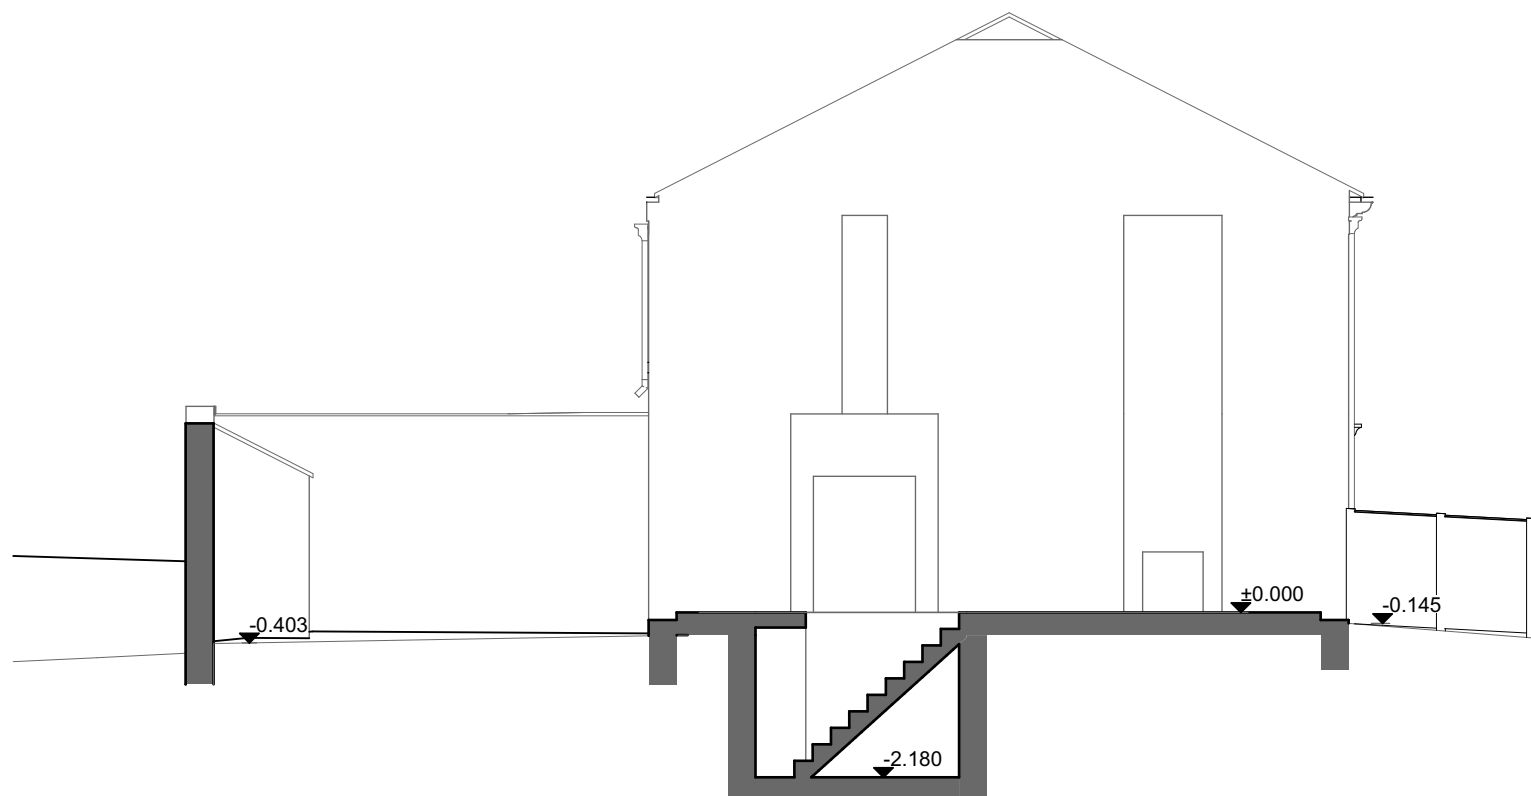

1

Building Section

1:100

DO NOT SCALE FROM THIS DRAWING.
THE CONTRACTOR SHALL CHECK AND VERIFY ALL DIMENSIONS ON
SITE AND REPORT ANY DISCREPANCIES IN WRITING BEFORE
PROCEEDING WITH WORK.

02	15/02/2024	Levels added
01	11/05/2023	First Issue
REV	DATE	AMENDMENTS

daniels
thiede
architects

daniels thiede architects limited | 20 Albemarle Road | Manchester | M21 9HZ
info@daniels-thiede-architects.co.uk | www.daniels-thiede-architects.co.uk
t +44(0)161 860 0100

CLIENT

CUBIC SURVEYING SOLUTIONS

PROJECT TITLE

5 EAST VIEW
BURY
BL9 5PG

DRAWING

SECTIONS EXISTING

SCALE	DATE	DRAWN	CHECKED	APPROVED
1:100	15/02/2024	RT	CB	RT

STATUS

PLANNING

PROJECT	ORIGINATOR	VOLUME SYSTEM	LEVEL	TYPE	ROLE	NUMBER	REV
2207	- DTA	-XX-ZZ-DR-	A	-		0200	02

copyright © 2022 daniels thiede architects