


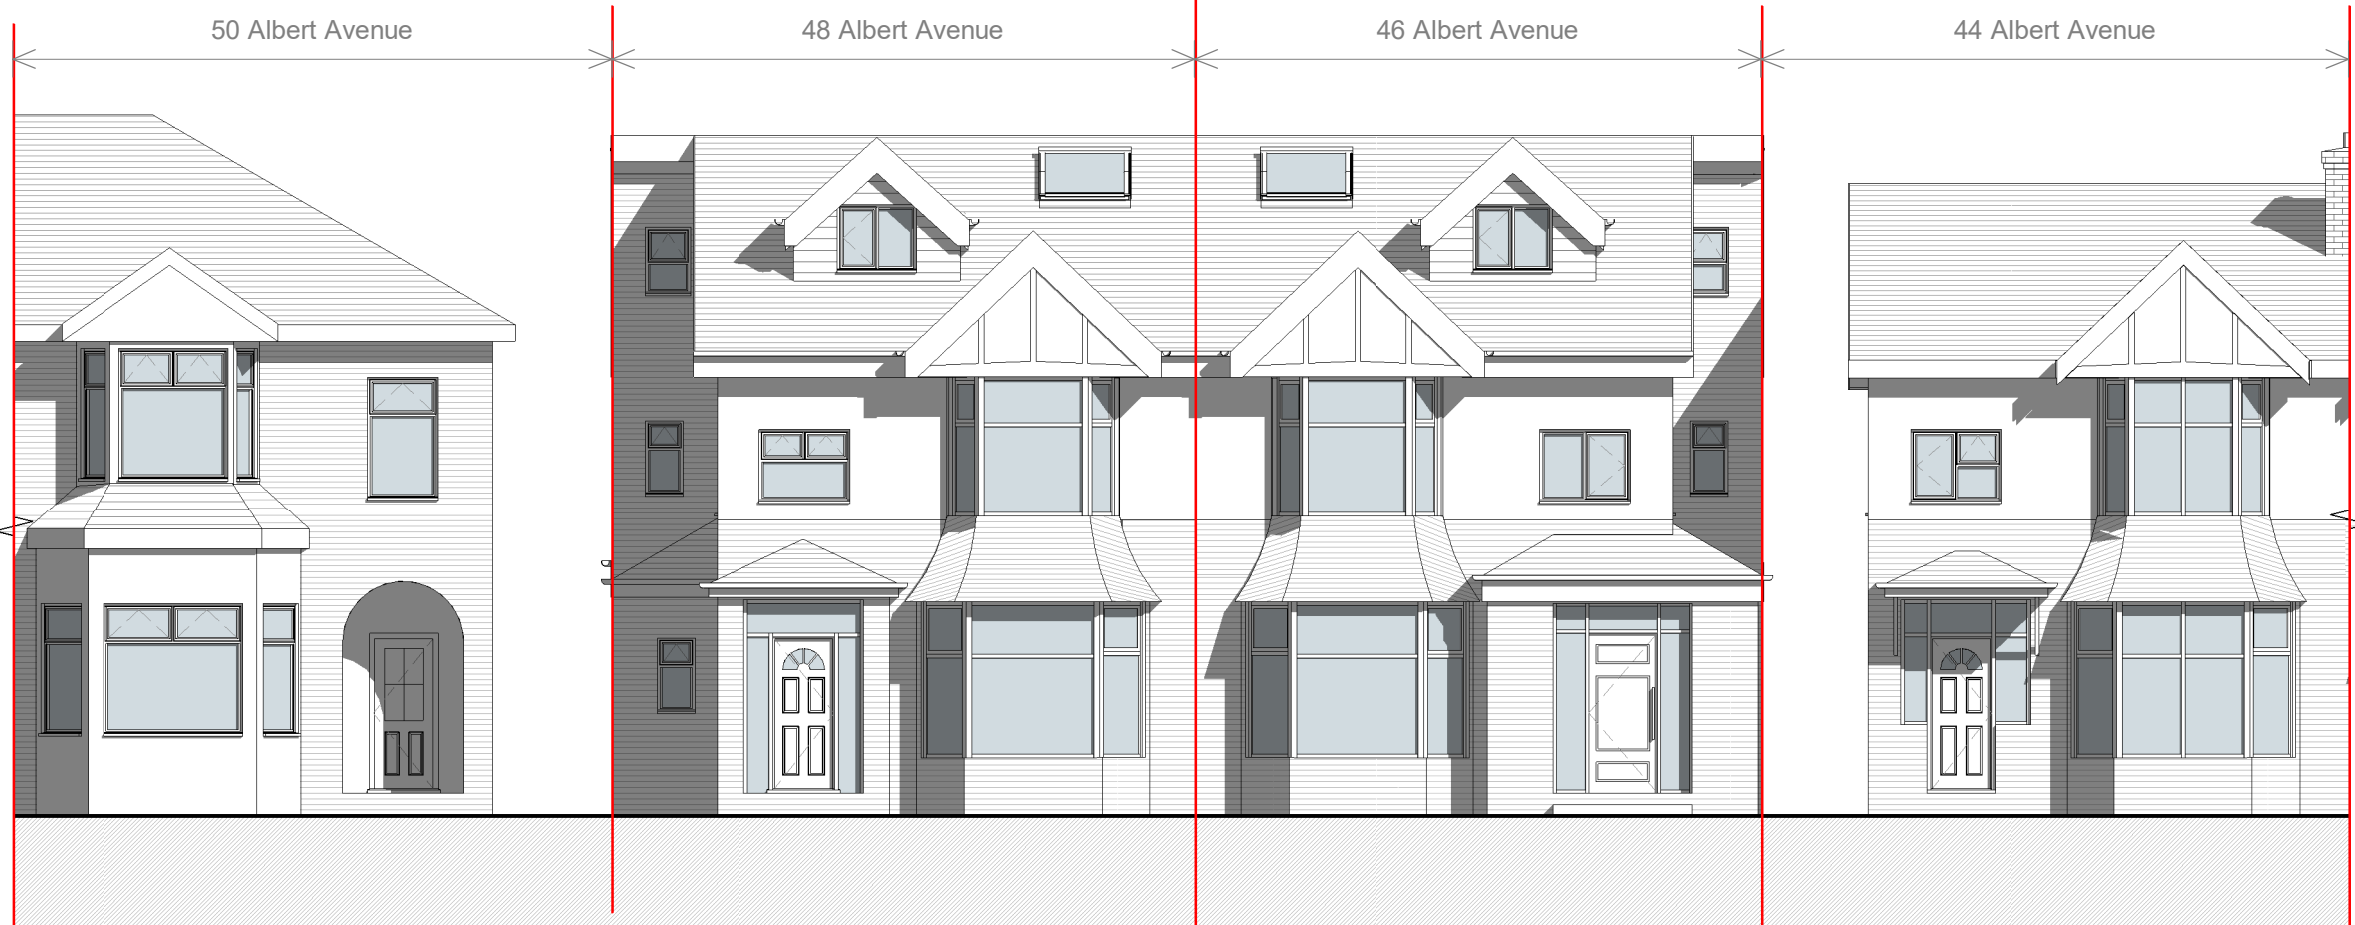


1. Street Scene Elevation - Existing

1 : 100



2. Street Scene Elevation - Proposed

1 : 100

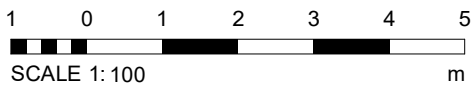

		REV	DESCRIPTION	BY	DATE
PROJECT	SCALE @ A1		DATE	DRAWN BY	
46 Albert Avenue	1 : 100		29 APR 25	CW	
CLIENT	STATUS				
Yanky Neumann	PLANNING				
TITLE	PROJECT NO.	DRAWING NO.	REV.		
Street Scene Elevations	DA24039.	005.			
 DEBTAL architecture www.debtal.co.uk		NOTES			
		DISCLAIMER: ALL RIGHTS RESERVED. THIS DRAWING MUST NOT BE REPRODUCED WITHOUT PRIOR WRITTEN CONSENT. DRAWING TO BE USED FOR THE STATUS INDICATED ONLY. ALL DIMENSIONS AND MATERIALS SHALL BE CHECKED AND CONFIRMED ON SITE. AND CONSIDERED TO BE SUBJECT TO THE FOLLOWING: THIS DRAWING SHALL BE IN ACCORDANCE WITH CURRENT STATUTORY LEGISLATION, RELEVANT CODES OF PRACTICE AND PREVIOUS AGREEMENTS. ALL DIMENSIONS ON THIS DRAWING ARE IN MILLIMETRES UNLESS OTHERWISE STATED.			