



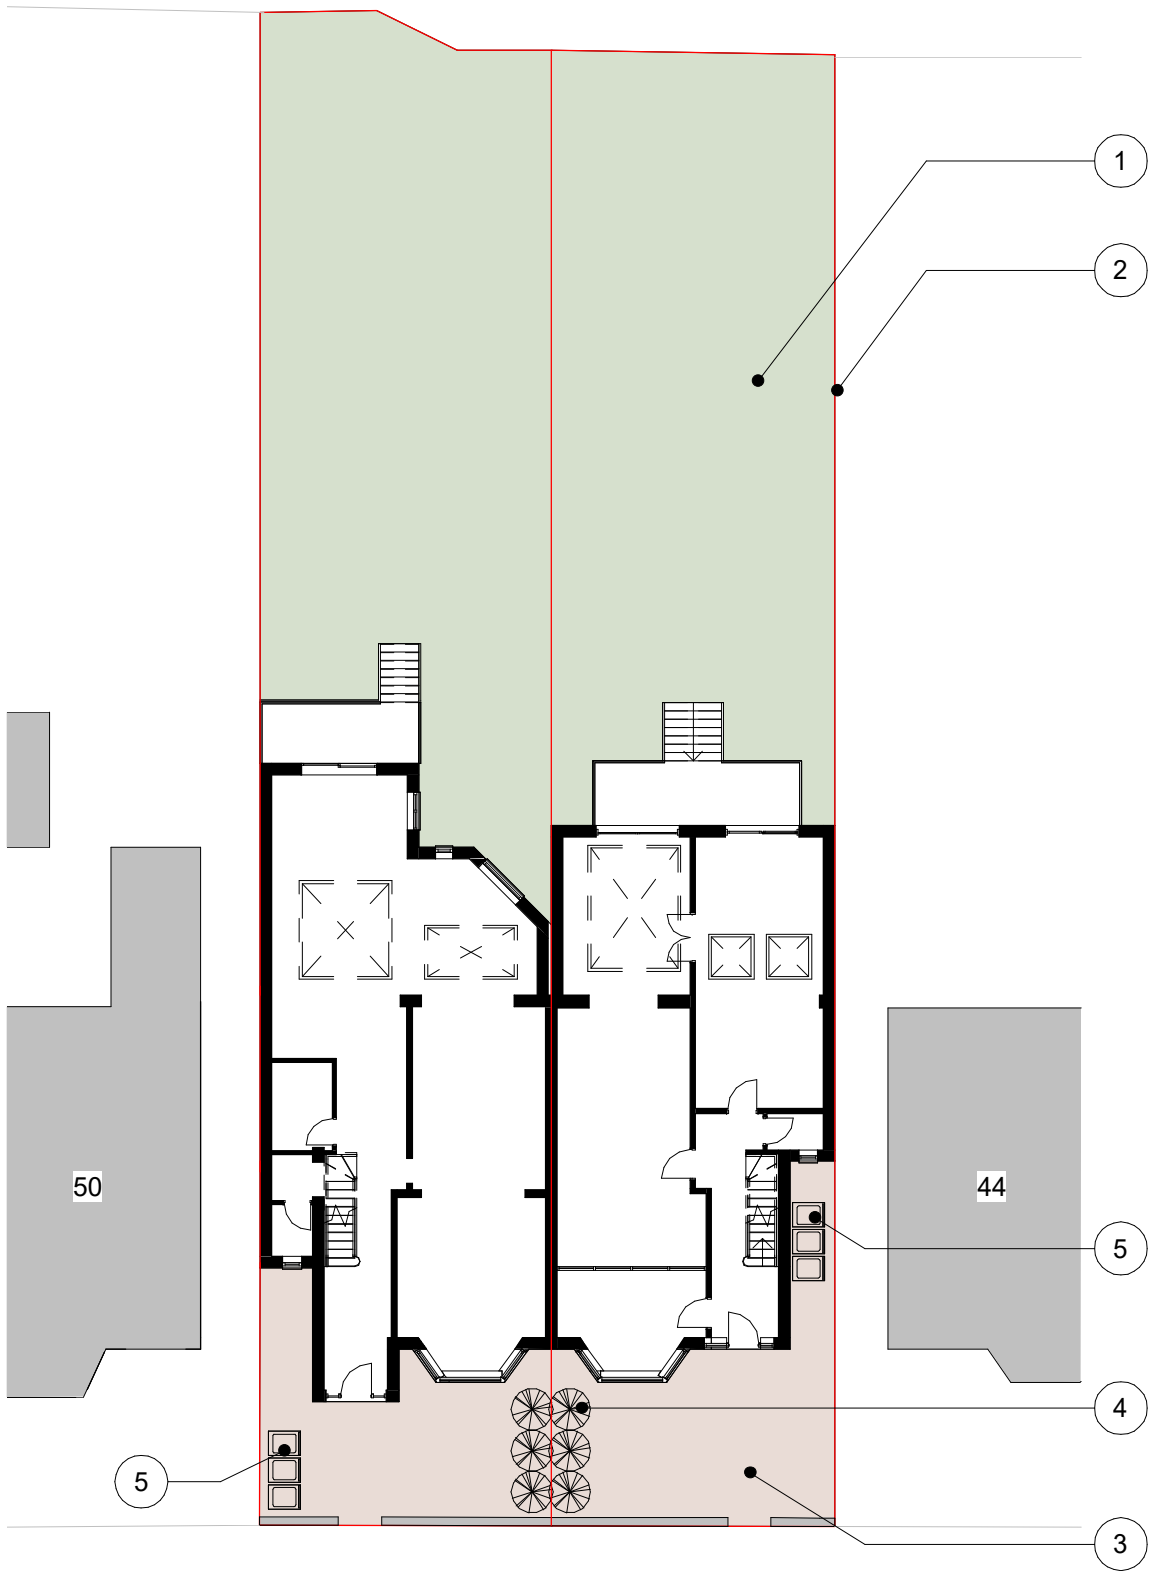


1. Landscaping Plan - Existing
1 : 200

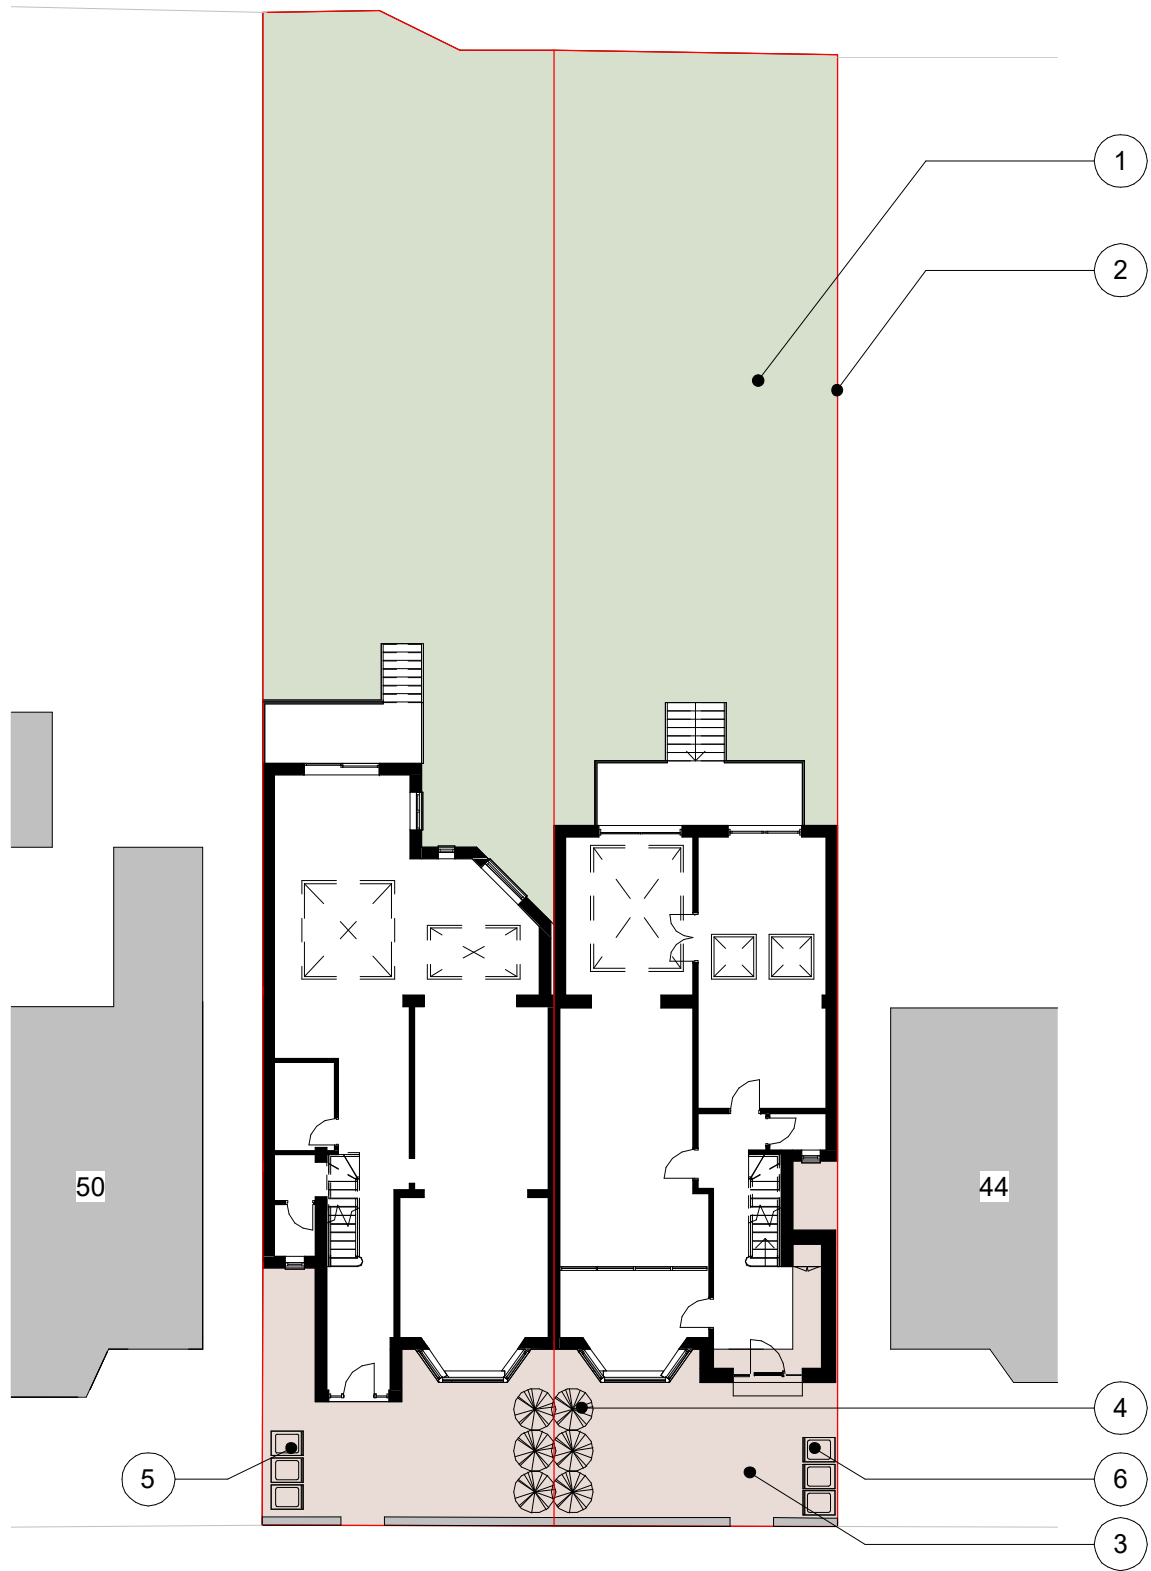

2. Landscaping Plan - Proposed
1 : 200

Note Block - Landscaping

- 1 Existing grass area
- 2 Existing fence
- 3 Existing concrete block pavings
- 4 Existing boundary bushes
- 5 Existing bins storage
- 6 Proposed bins storage

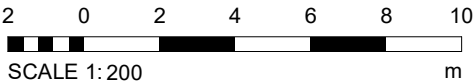

PROJECT	SCALE @ A3	DATE	DRAWN BY
46 Albert Avenue	1 : 200	29 APR 25	CW
CLIENT	STATUS		
Yanky Neumann	PLANNING		
TITLE	PROJECT NO.	DRAWING NO.	REV.
Existing and Proposed Site Layout Plan	DA24039.	007.	
NOTES			
© COPYRIGHT - ALL RIGHTS RESERVED. THIS DRAWING MUST NOT BE REPRODUCED WITHOUT PRIOR WRITTEN CONSENT. DRAWING TO BE USED FOR THE STATUS INDICATED ONLY. ALL DIMENSIONS AND SETTING OUT SHALL BE CHECKED AND CONFIRMED ON SITE. ANY DISCREPANCIES TO BE REPORTED TO THE DESIGNER PRIOR TO THE COMMENCEMENT OF ANY WORK. ALL WORK AND MATERIALS TO BE IN ACCORDANCE WITH CURRENT STATUTORY LEGISLATION, RELEVANT CODES OF PRACTICE AND BRITISH STANDARDS. ALL DIMENSIONS ON THIS DRAWING ARE IN MILLIMETRES (UNLESS OTHERWISE STATED).			