
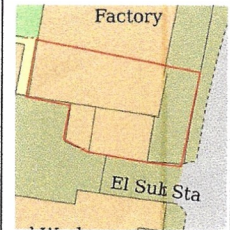


PROPOSED PLAN

1:100

HA1401/03B

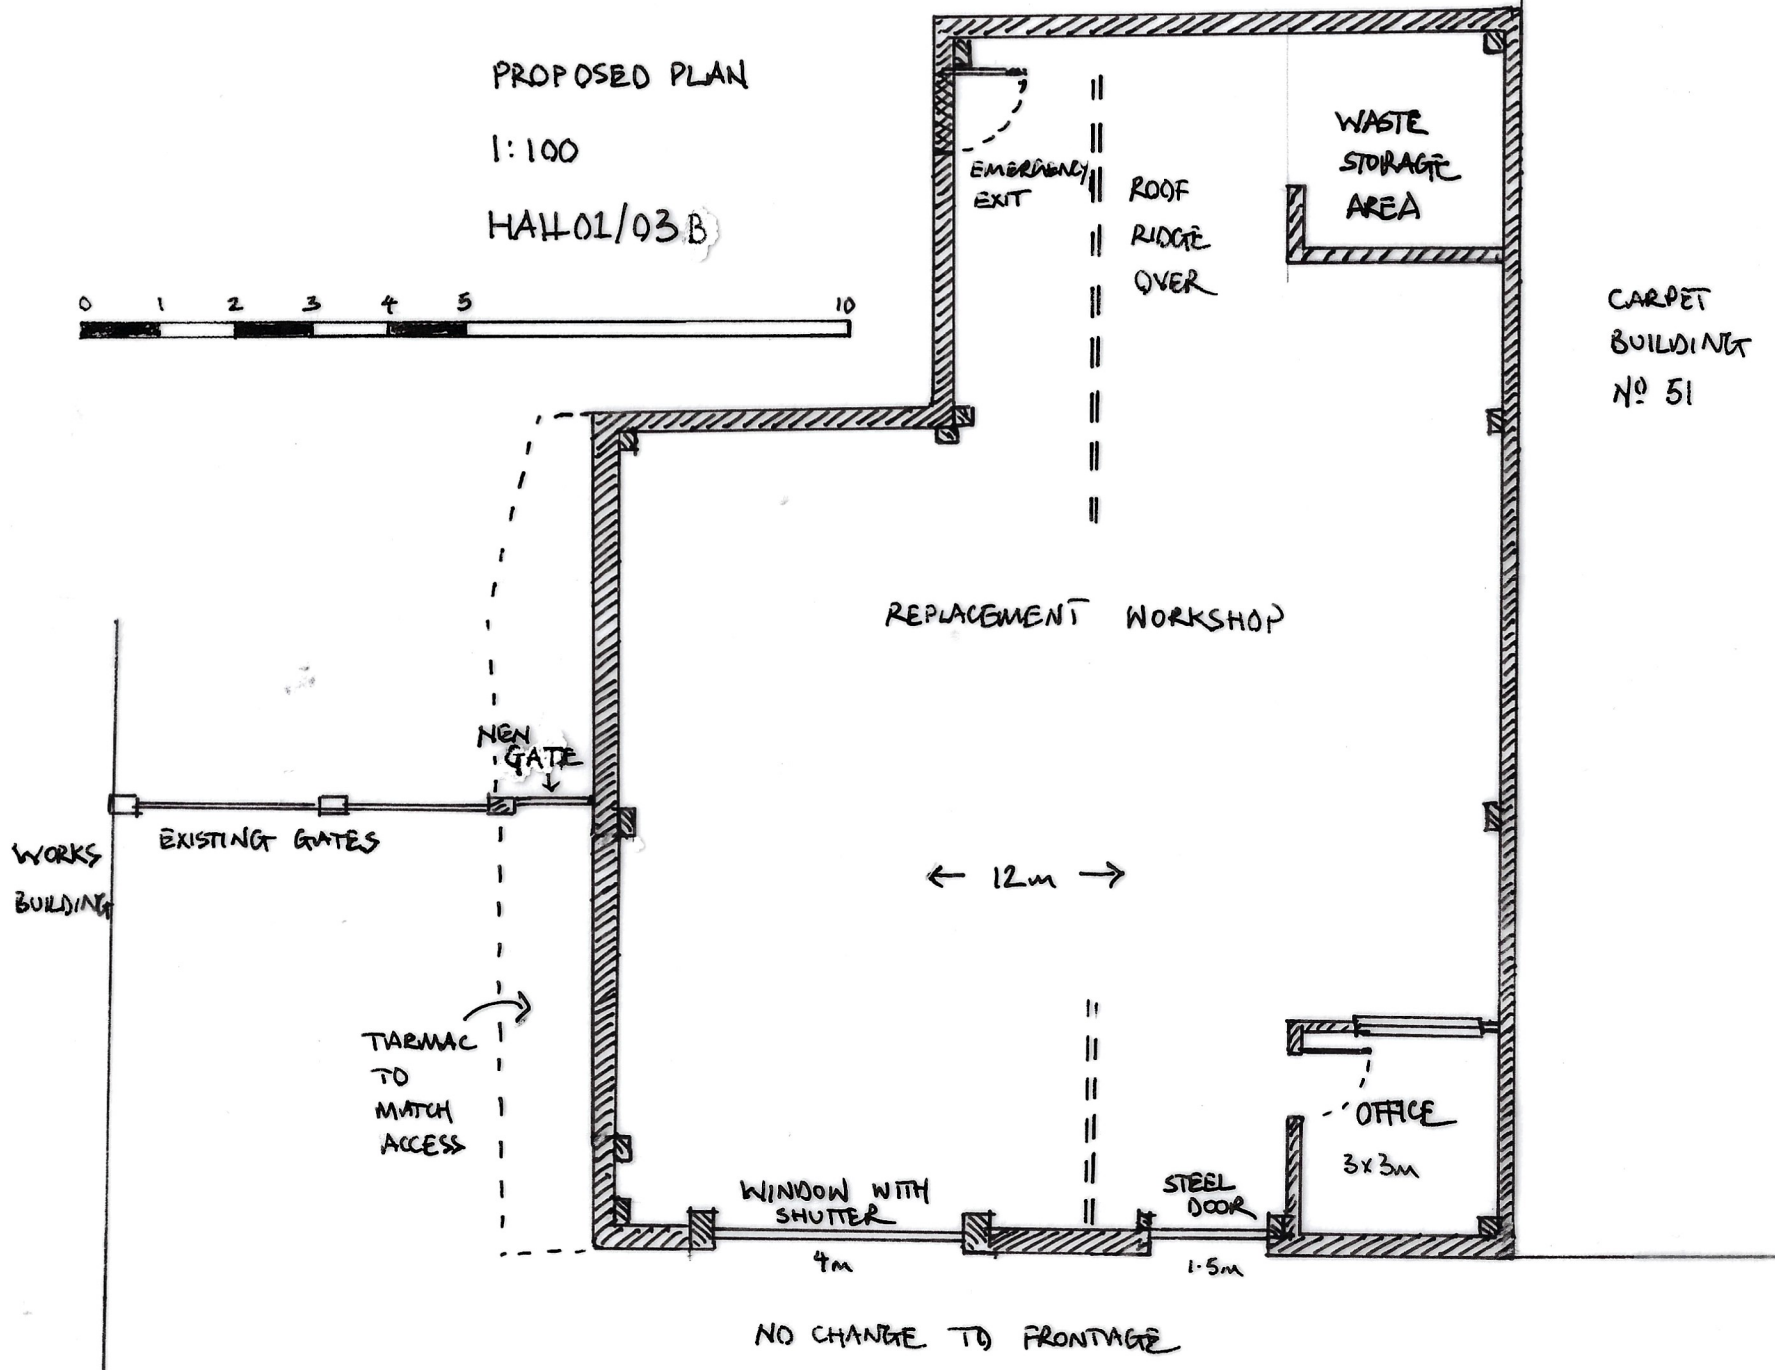

The Works /
49 Bury Road,
Radcliffe

