



HALL01/9 SITE ENTRANCE DETAIL (SEE ALSO BLOCK PLAN HALL01/01 AND PROPOSED SITE LAYOUT HALL01/02 AND PROPOSED PLAN HALL01/03B)

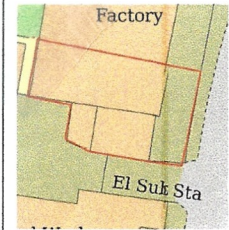

The Works /
 49 Bury Road,
 Radcliffe

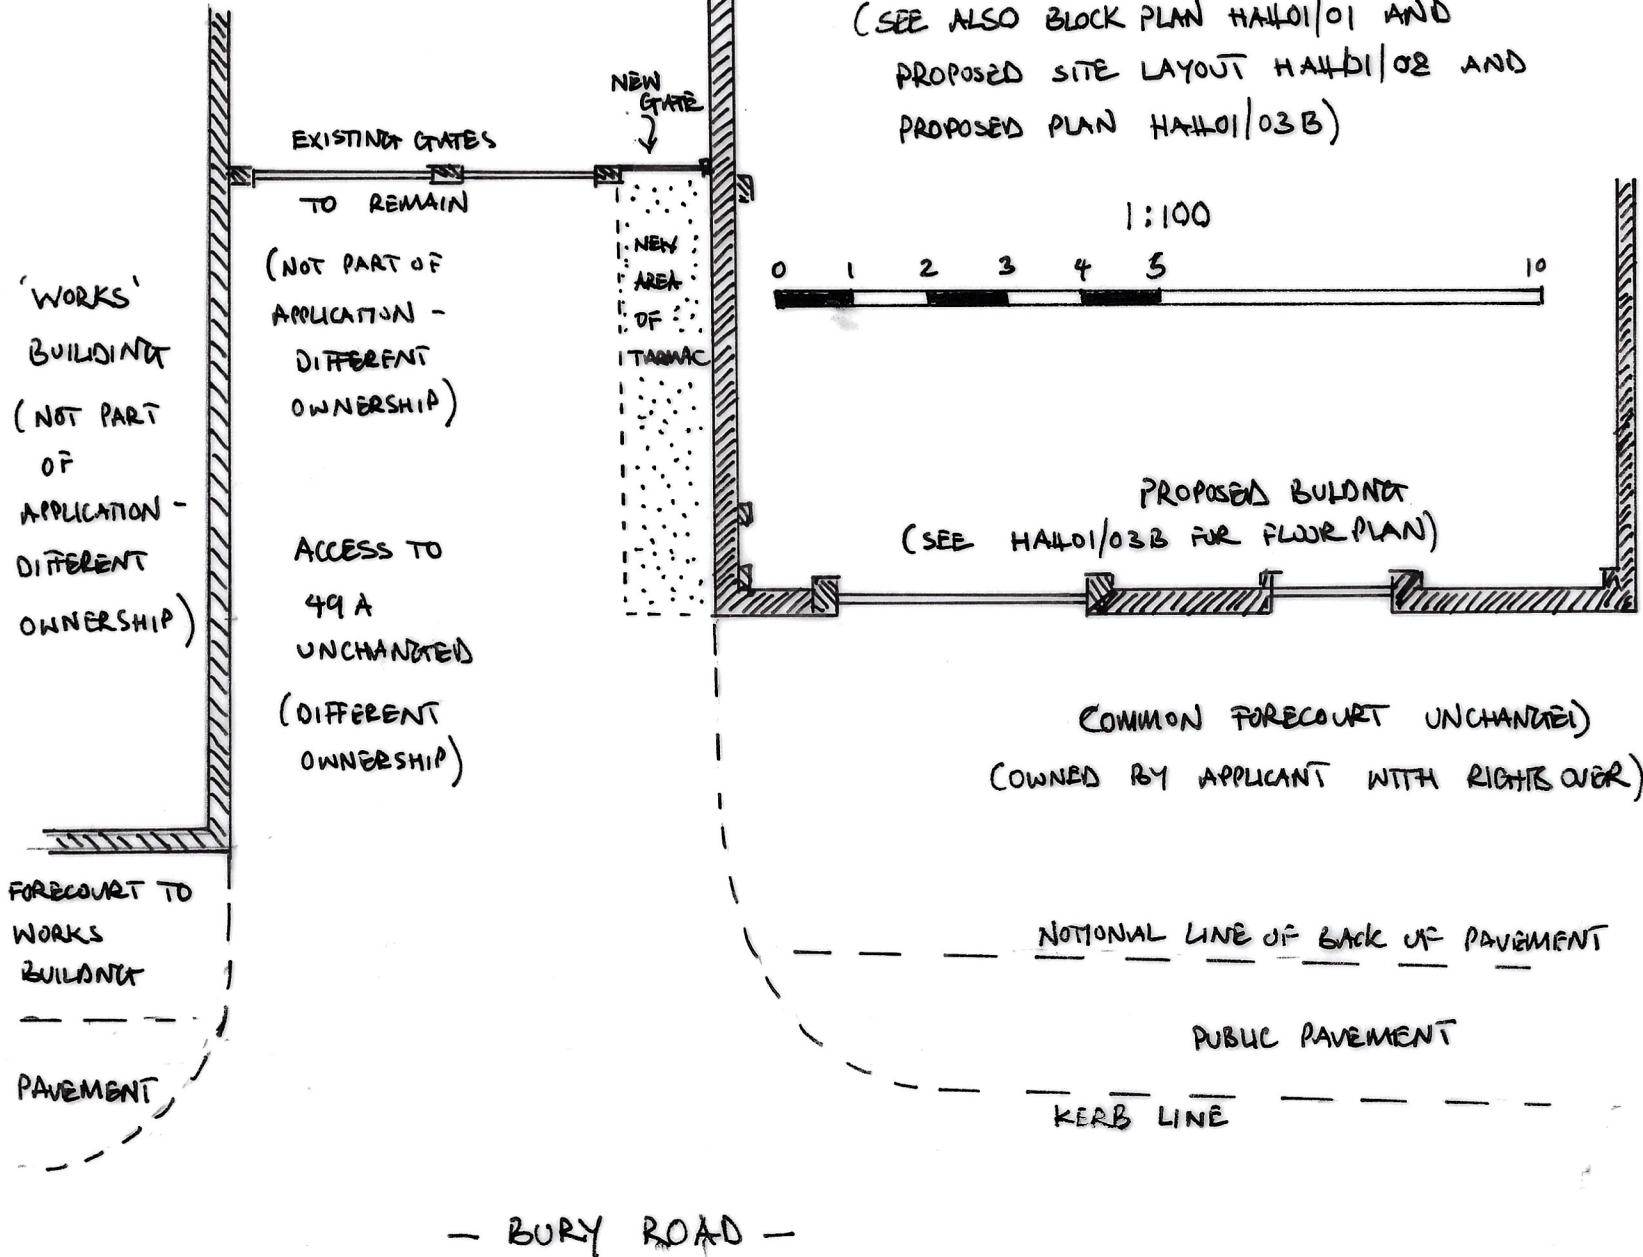