




1 Front - Proposed
1 : 100




2 Left Side - Proposed
1 : 100



3 Rear - Proposed
1 : 100

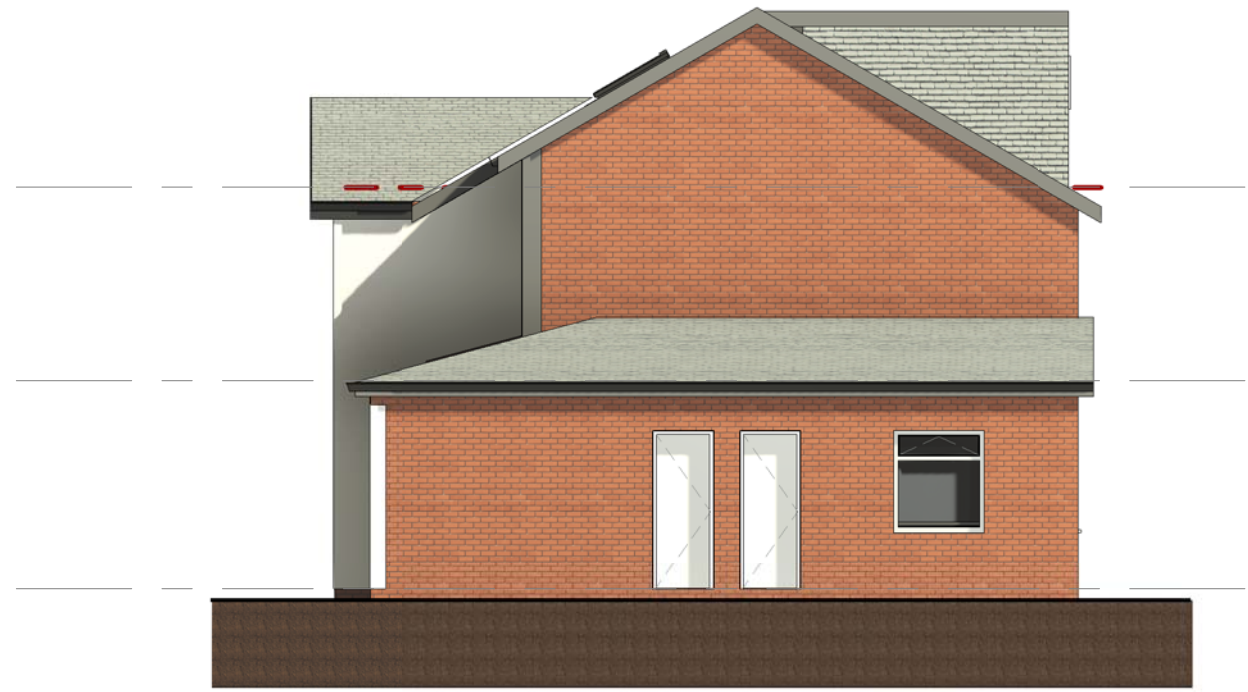

4 Right Side - Proposed
1 : 100

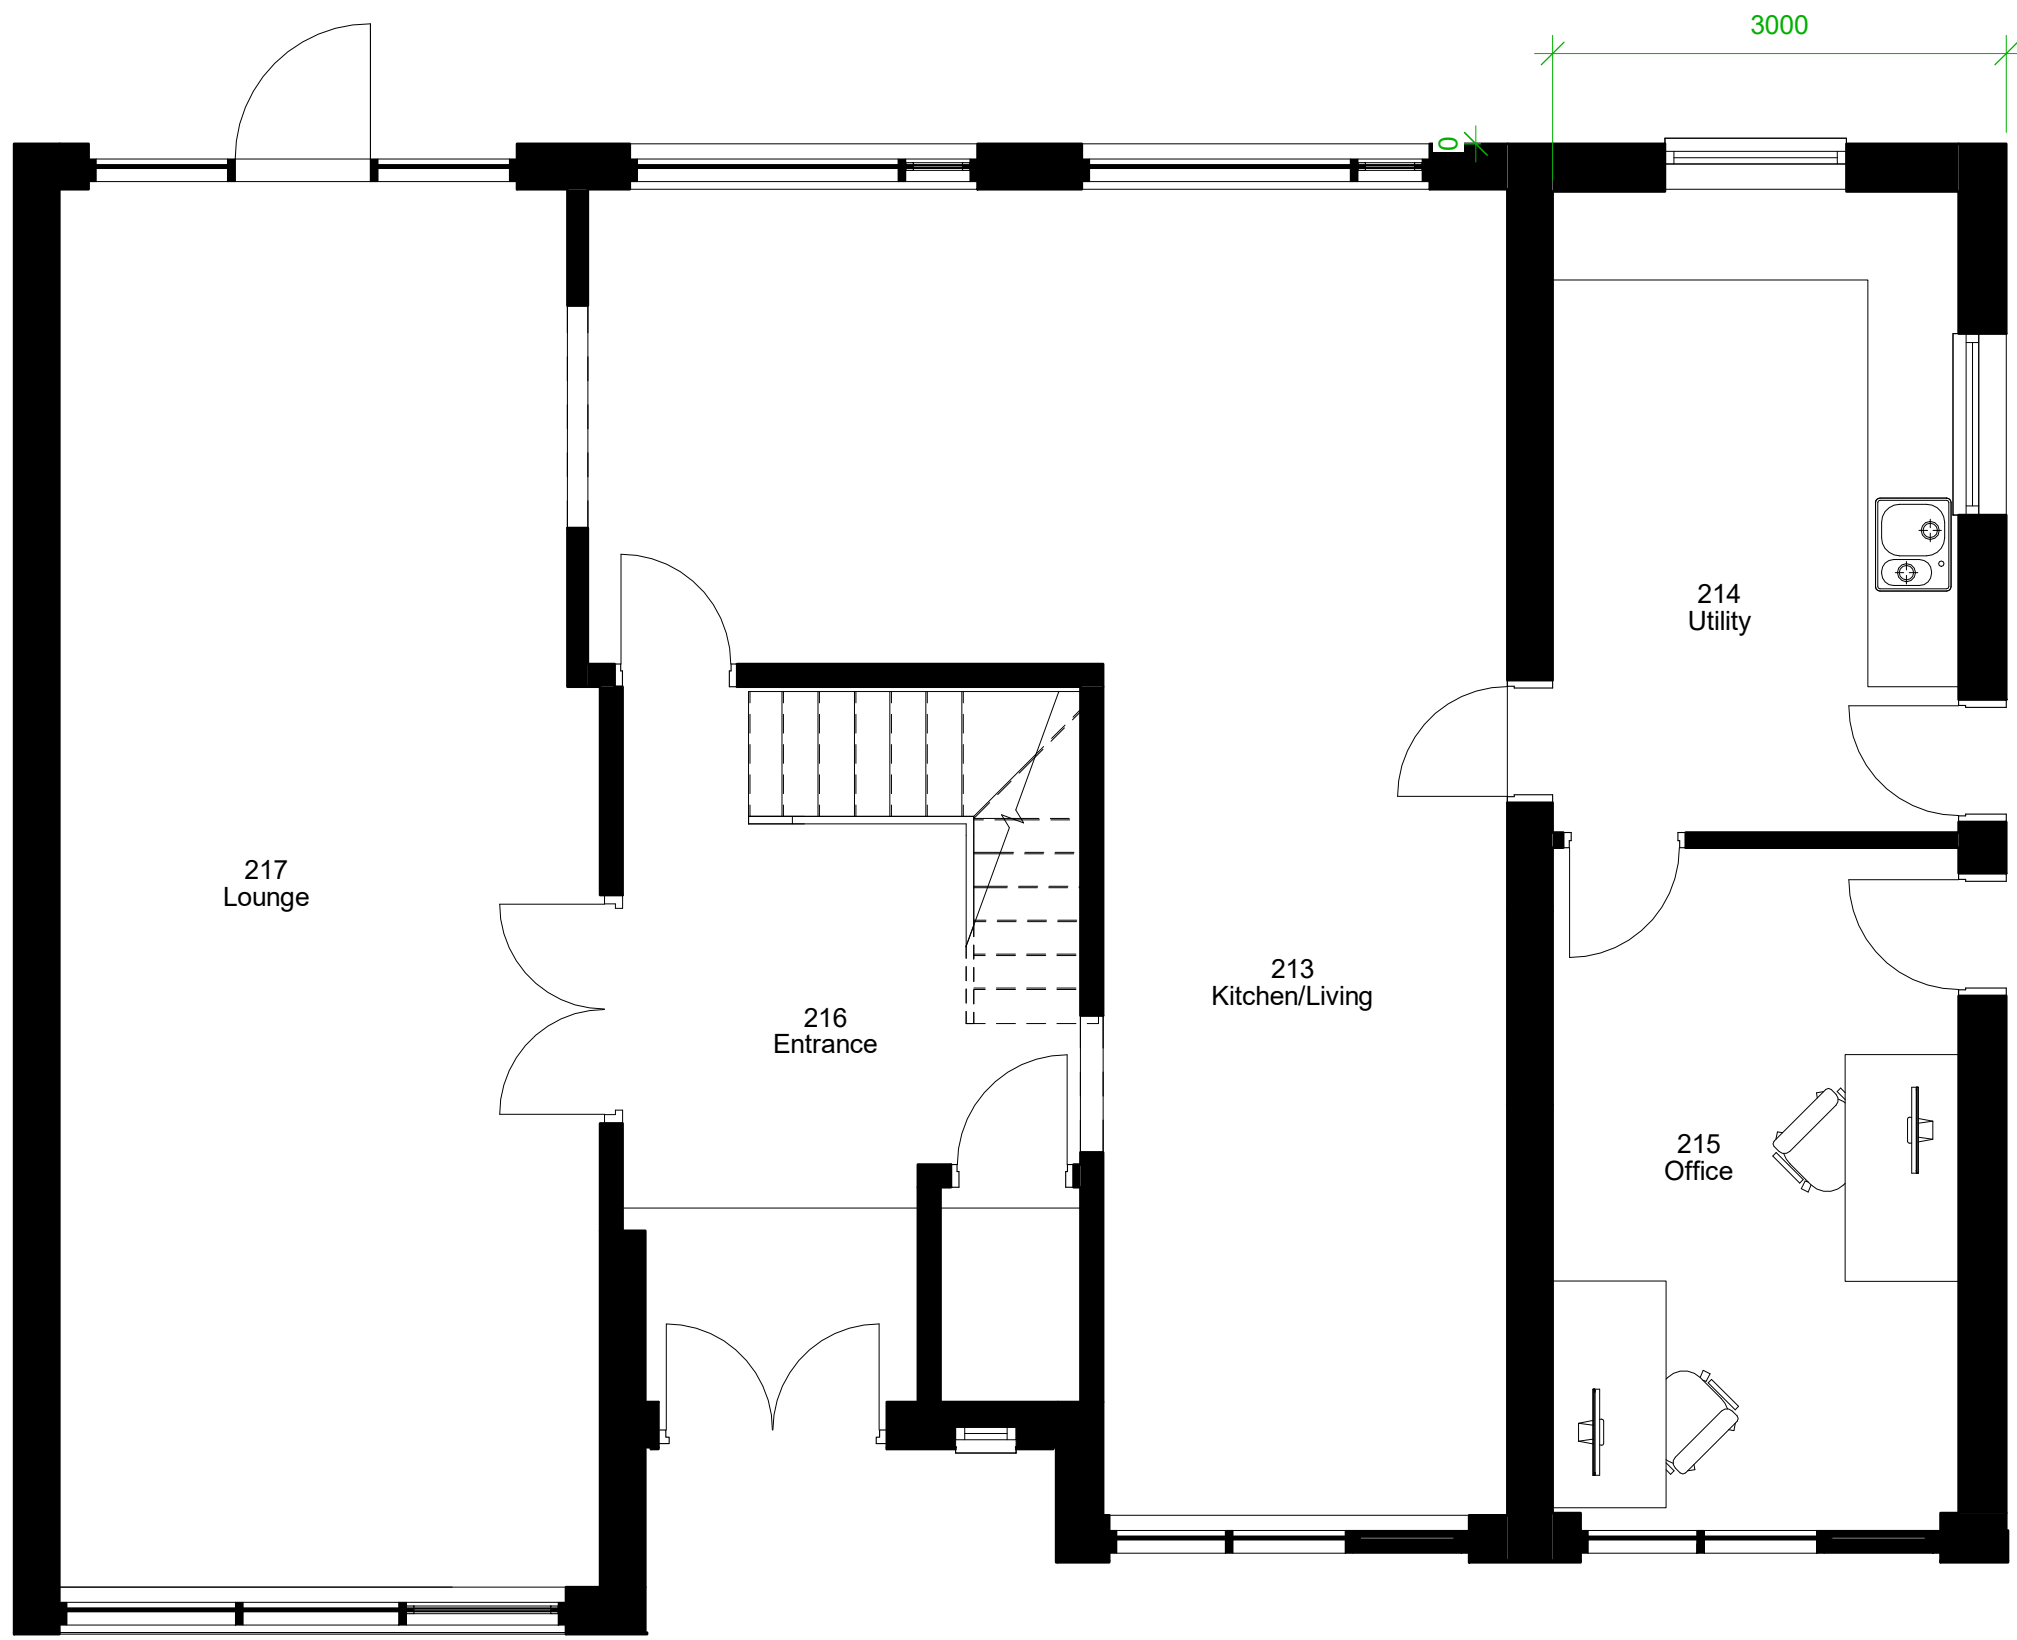

5 Level 0 - GA Proposed
1 : 50



6 3D Proposed