


File name \\UK.WSPGROUP.COM\CENTRAL DATA\PROJECTS\70092XXX\70092923 - RADCLIFFE CIVIC HUB\03 WIP\DEVELOPMENT\03 DRAWINGS\70092923-TP-005-P02.DWG, printed on 11 April 2023 15:18:28, by Ramm, Declan

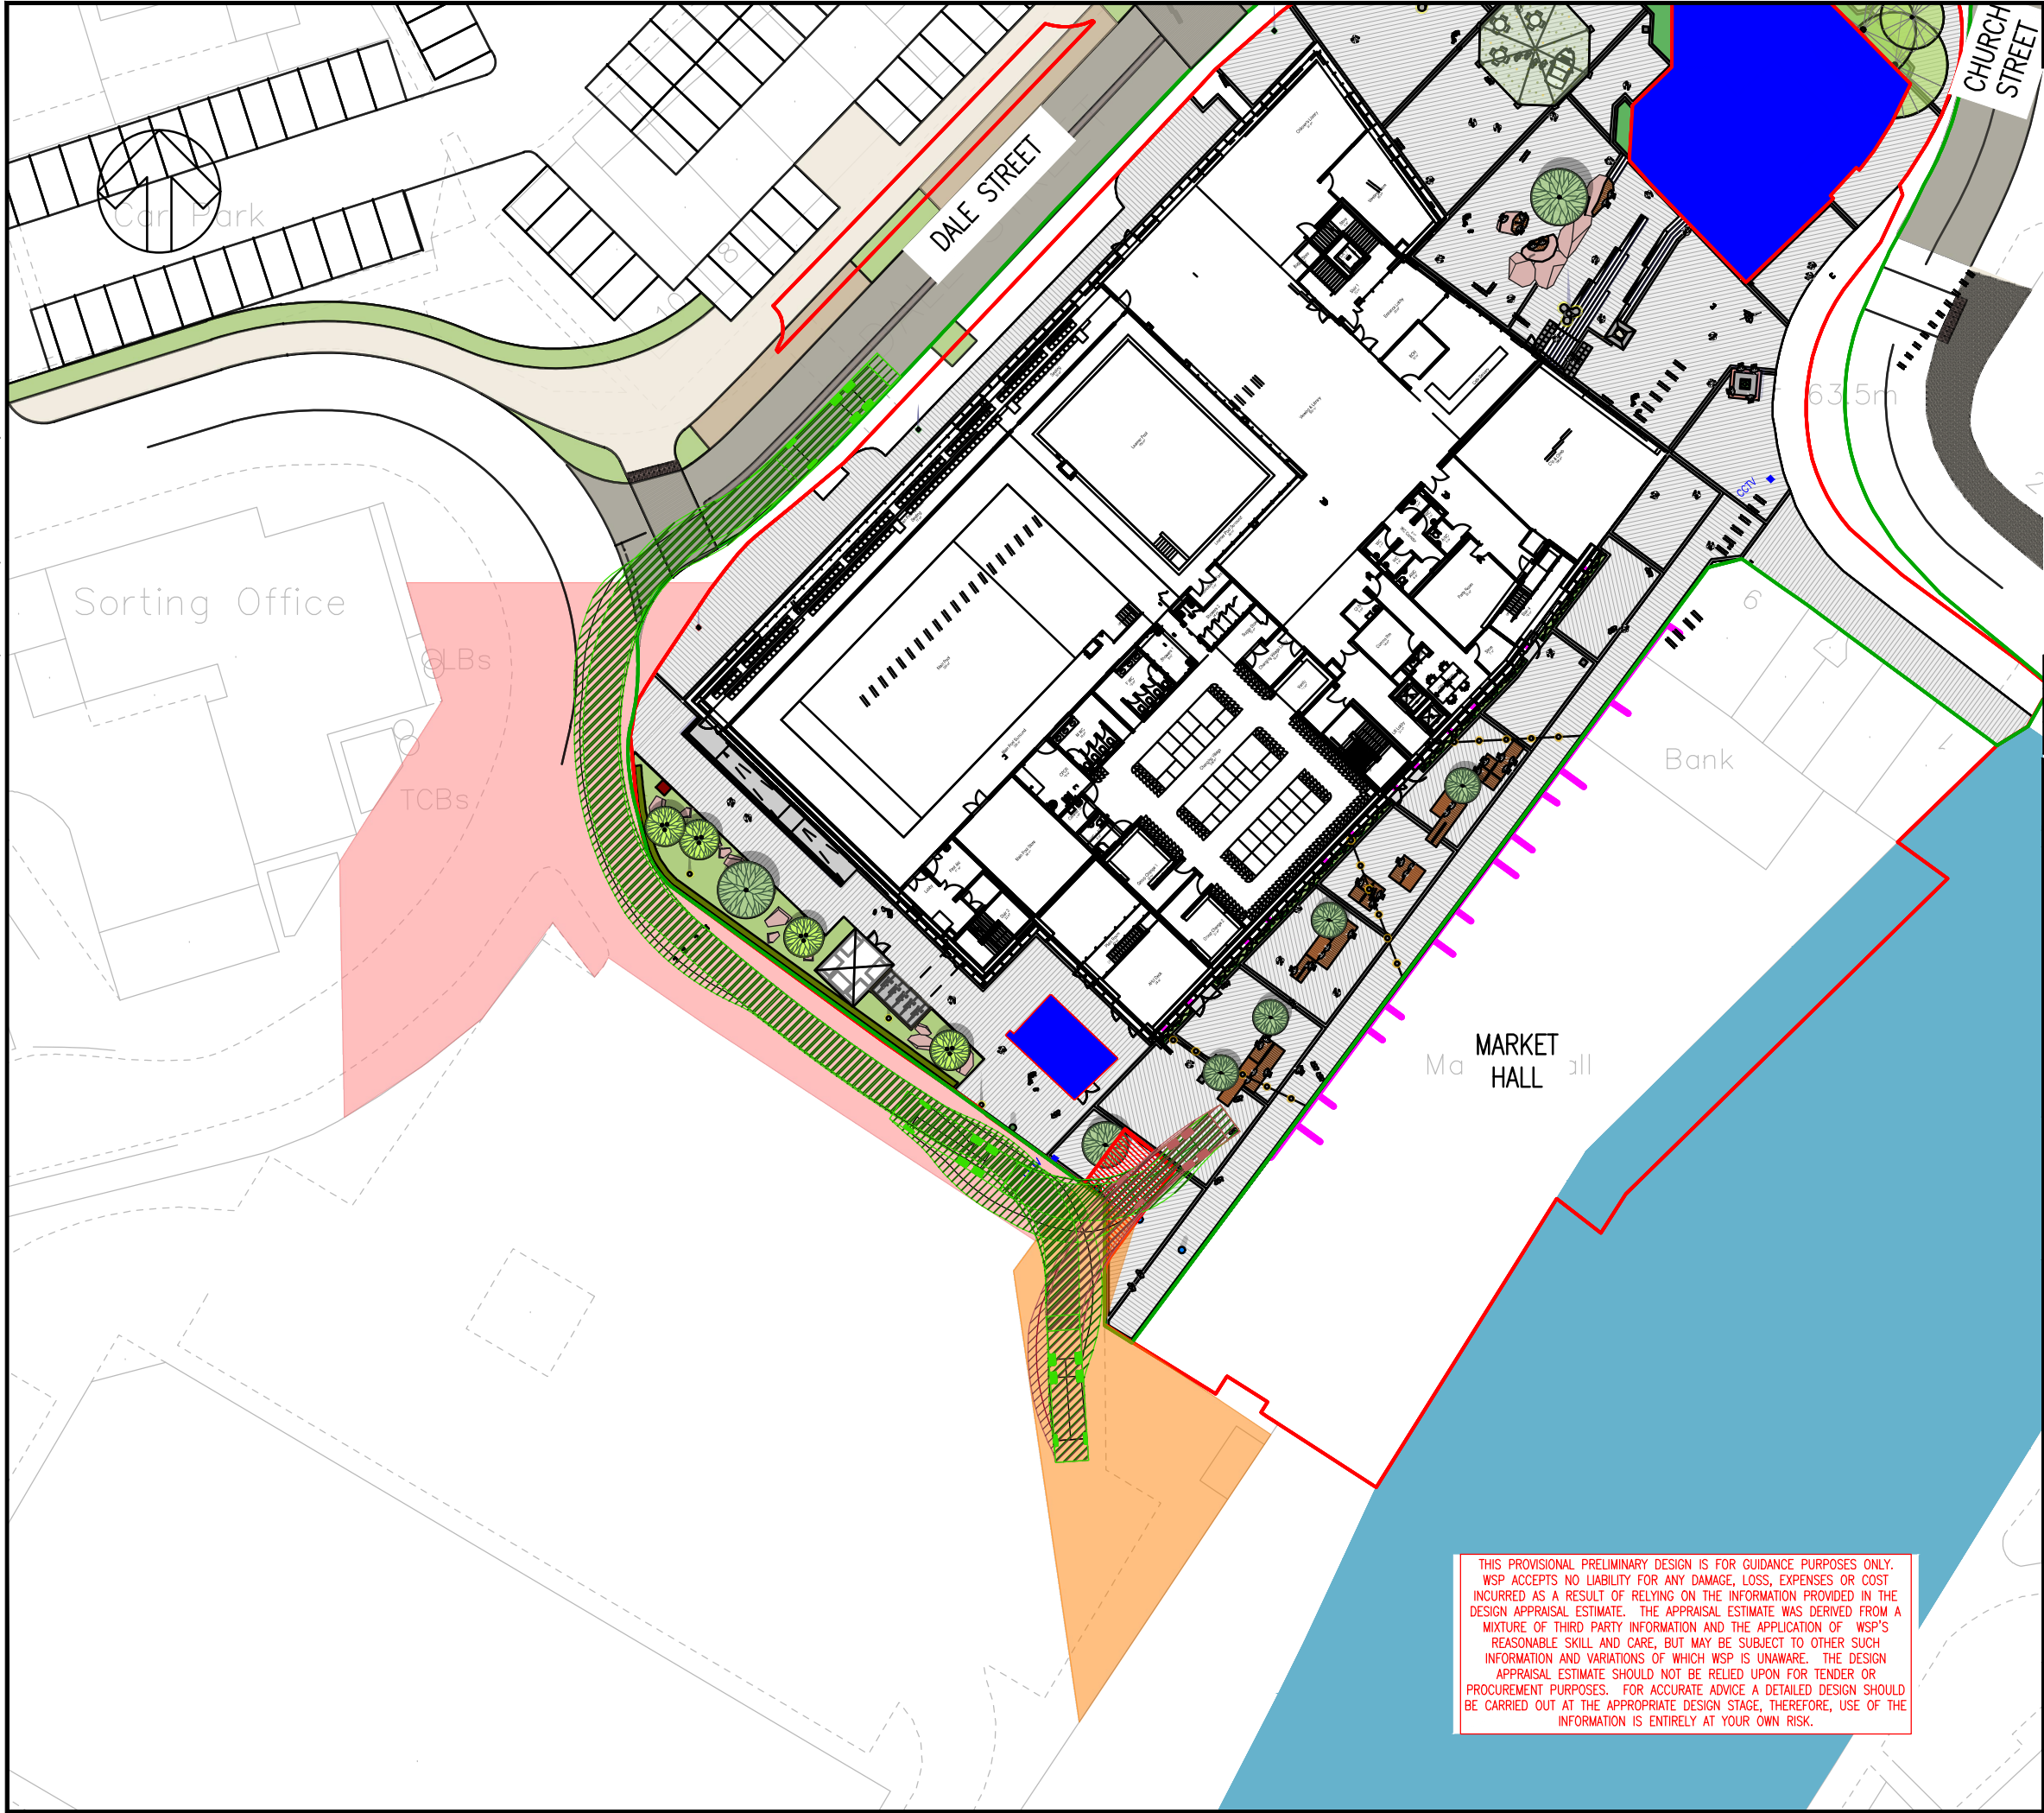

DO NOT SCALE

KEY:

BURY COUNCIL RIGHTS OF ACCESS

EXISTING ADOPTED HIGHWAY

11.2

1.674.8151.385

Phoenix 2 Duo (P2-15W with Elite 6x4 chassis)@5km/h
Overall Length11.200m
Overall Width2.530m
Overall Body Height3.751m
Min Body Ground Clearance0.304m
Track Width2.500m
Lock to lock time4.00s
Kerb to Kerb Turning Radius9.500m

P02	11/04/2023	DR	REVISED ARCHITECTS LAYOUT	JO	JO
P01	04/04/2023	DR	FIRST ISSUE	JO	JO
REV	DATE	BY	DESCRIPTION	CHK	APP

DRAWING STATUS:

S0 - WORK IN PROGRESS

8 First Street, Manchester, M15 4GU, UK
T+ 44 (0) 161 200 5000
wsp.com

CLIENT:

VINCI CONSTRUCTION

ARCHITECT:

POZZONI

PROJECT:

RADCLIFFE CIVIC HUB

TITLE:

HIGHWAY BOUNDARIES AND
SWEEP PATH ANALYSIS

SCALE @ A3:	CHECKED:	APPROVED:
1:500	JO	JO
PROJECT No:	DESIGNED:	DRAWN:
70092923	DR	DR
DATE:		April 23
DRAWING No:	REV:	
70092923-TP-005	P02	

© WSP UK Ltd

THIS PROVISIONAL PRELIMINARY DESIGN IS FOR GUIDANCE PURPOSES ONLY. WSP ACCEPTS NO LIABILITY FOR ANY DAMAGE, LOSS, EXPENSES OR COST INCURRED AS A RESULT OF RELYING ON THE INFORMATION PROVIDED IN THE DESIGN APPRAISAL ESTIMATE. THE APPRAISAL ESTIMATE WAS DERIVED FROM A MIXTURE OF THIRD PARTY INFORMATION AND THE APPLICATION OF WSP'S REASONABLE SKILL AND CARE, BUT MAY BE SUBJECT TO OTHER SUCH INFORMATION AND VARIATIONS OF WHICH WSP IS UNAWARE. THE DESIGN APPRAISAL ESTIMATE SHOULD NOT BE RELIED UPON FOR TENDER OR PROCUREMENT PURPOSES. FOR ACCURATE ADVICE A DETAILED DESIGN SHOULD BE CARRIED OUT AT THE APPROPRIATE DESIGN STAGE, THEREFORE, USE OF THE INFORMATION IS ENTIRELY AT YOUR OWN RISK.