




Existing Street Scene along Humber Drive

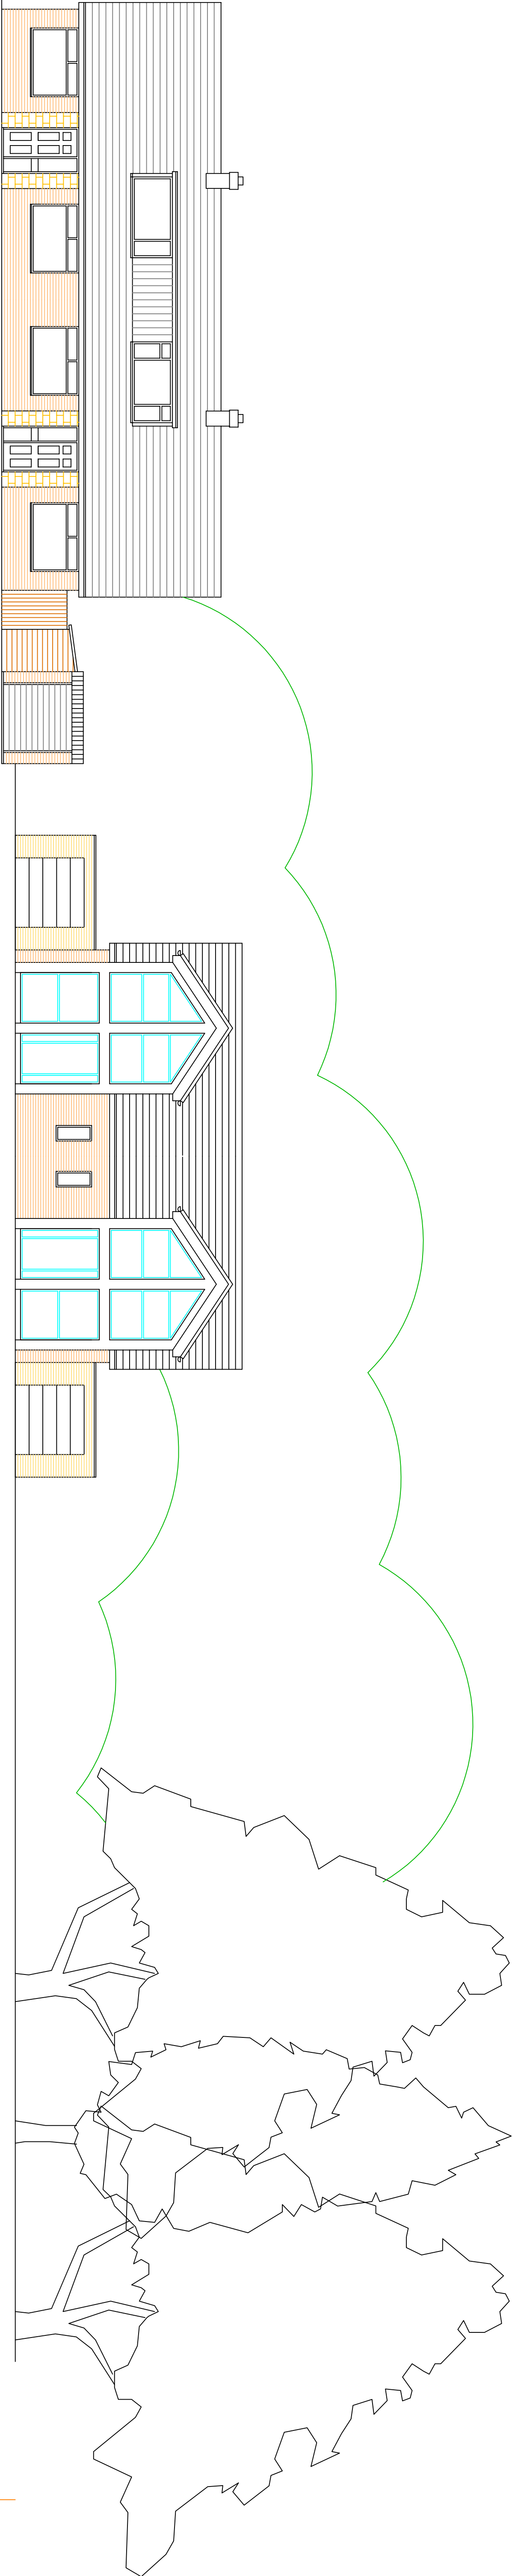

Proposed Street Scene along Humber Drive

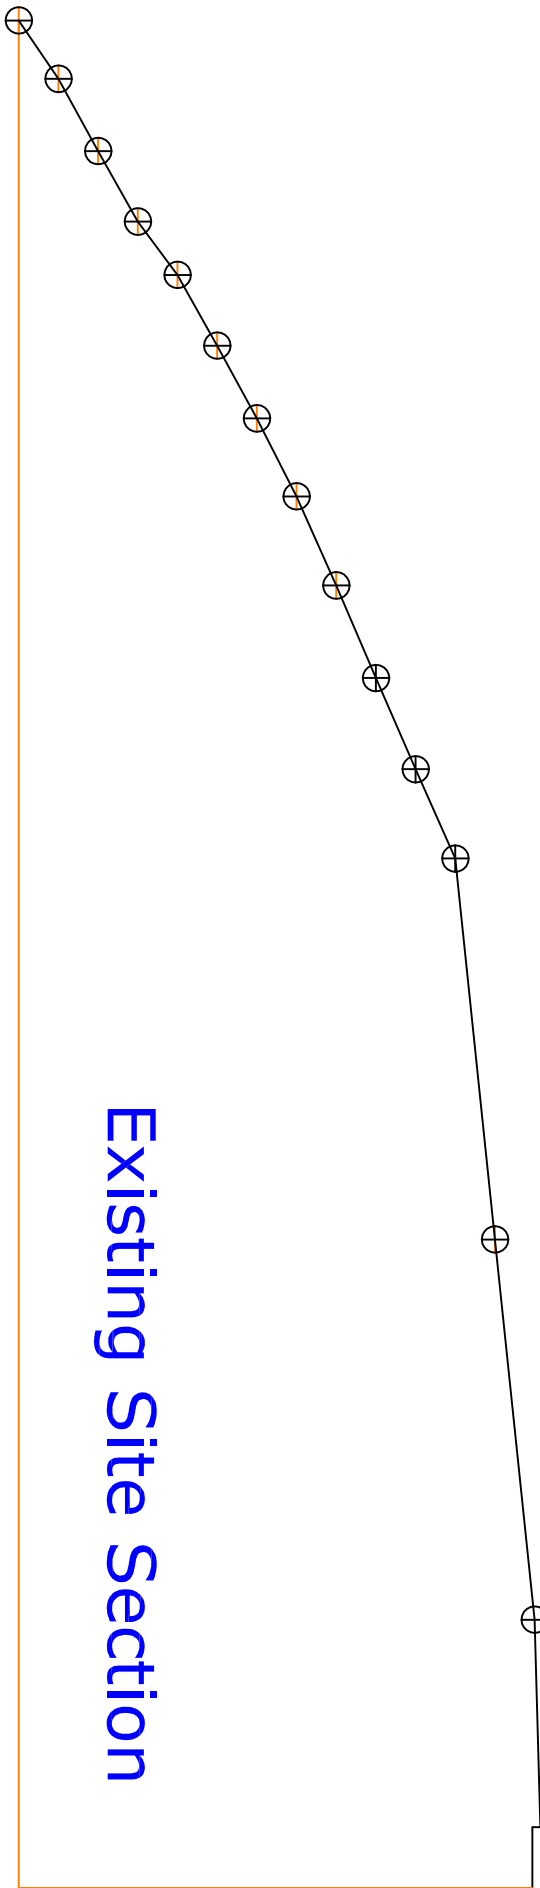

Existing Site Section

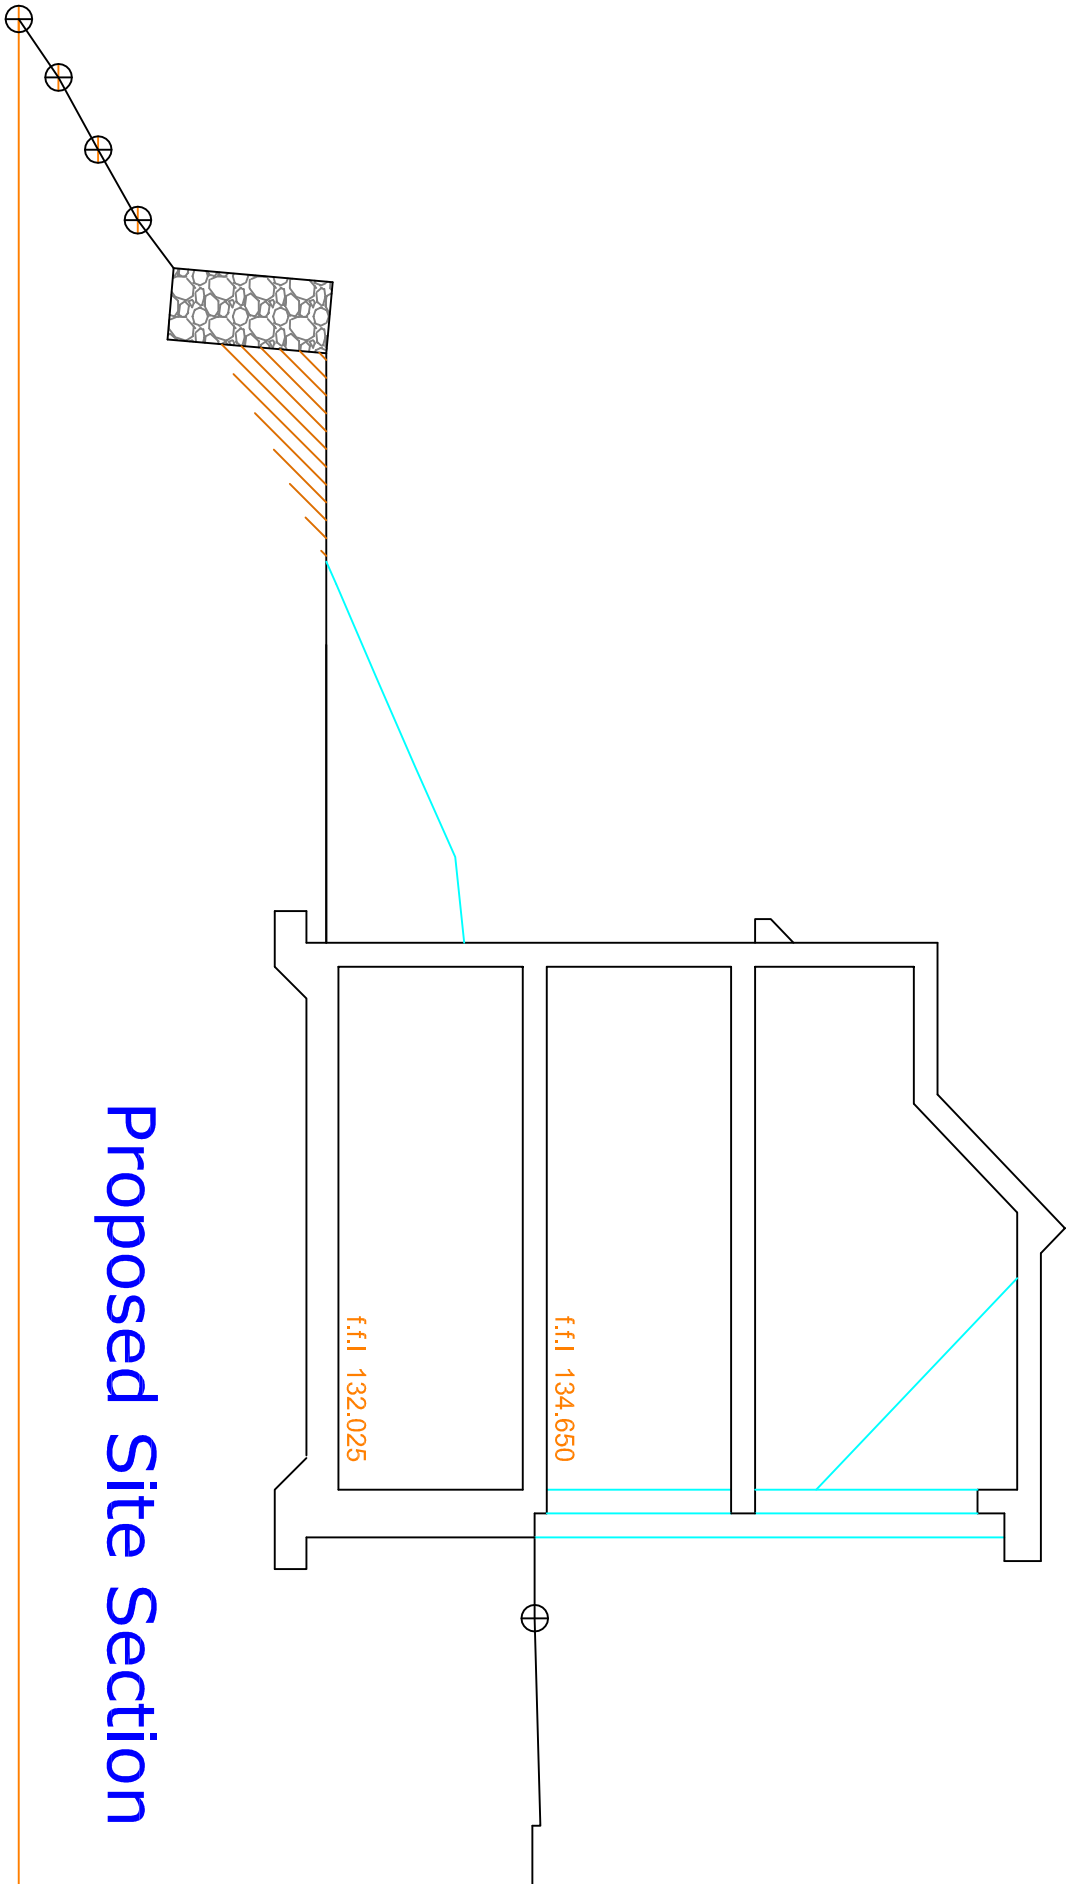

Proposed Site Section