





1. Front - Existing

1 : 100

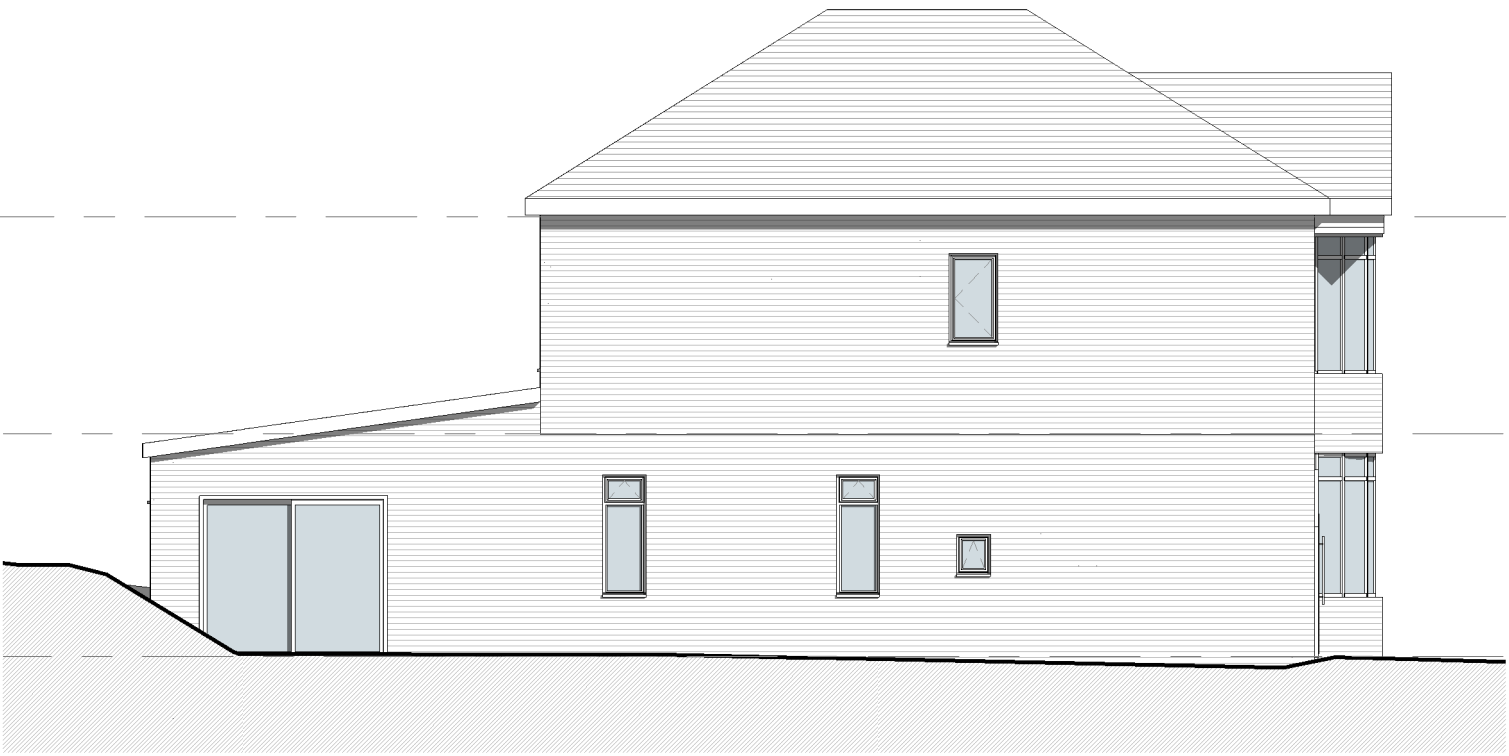

2. Left Side - Existing

1 : 100

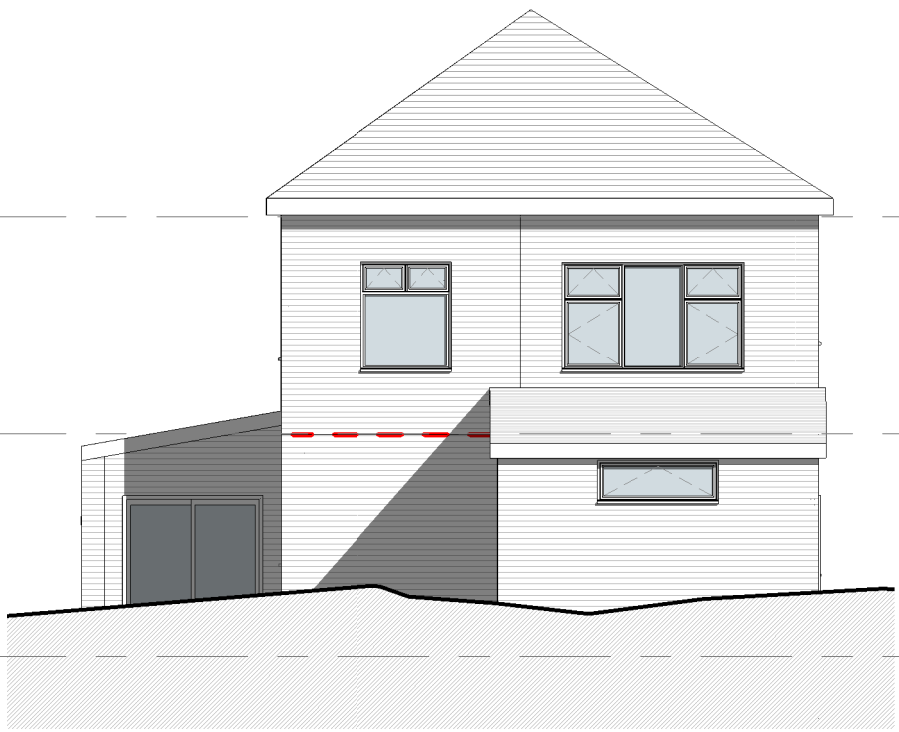


3. Rear - Existing

1 : 100




4. Right Side - Existing

1 : 100

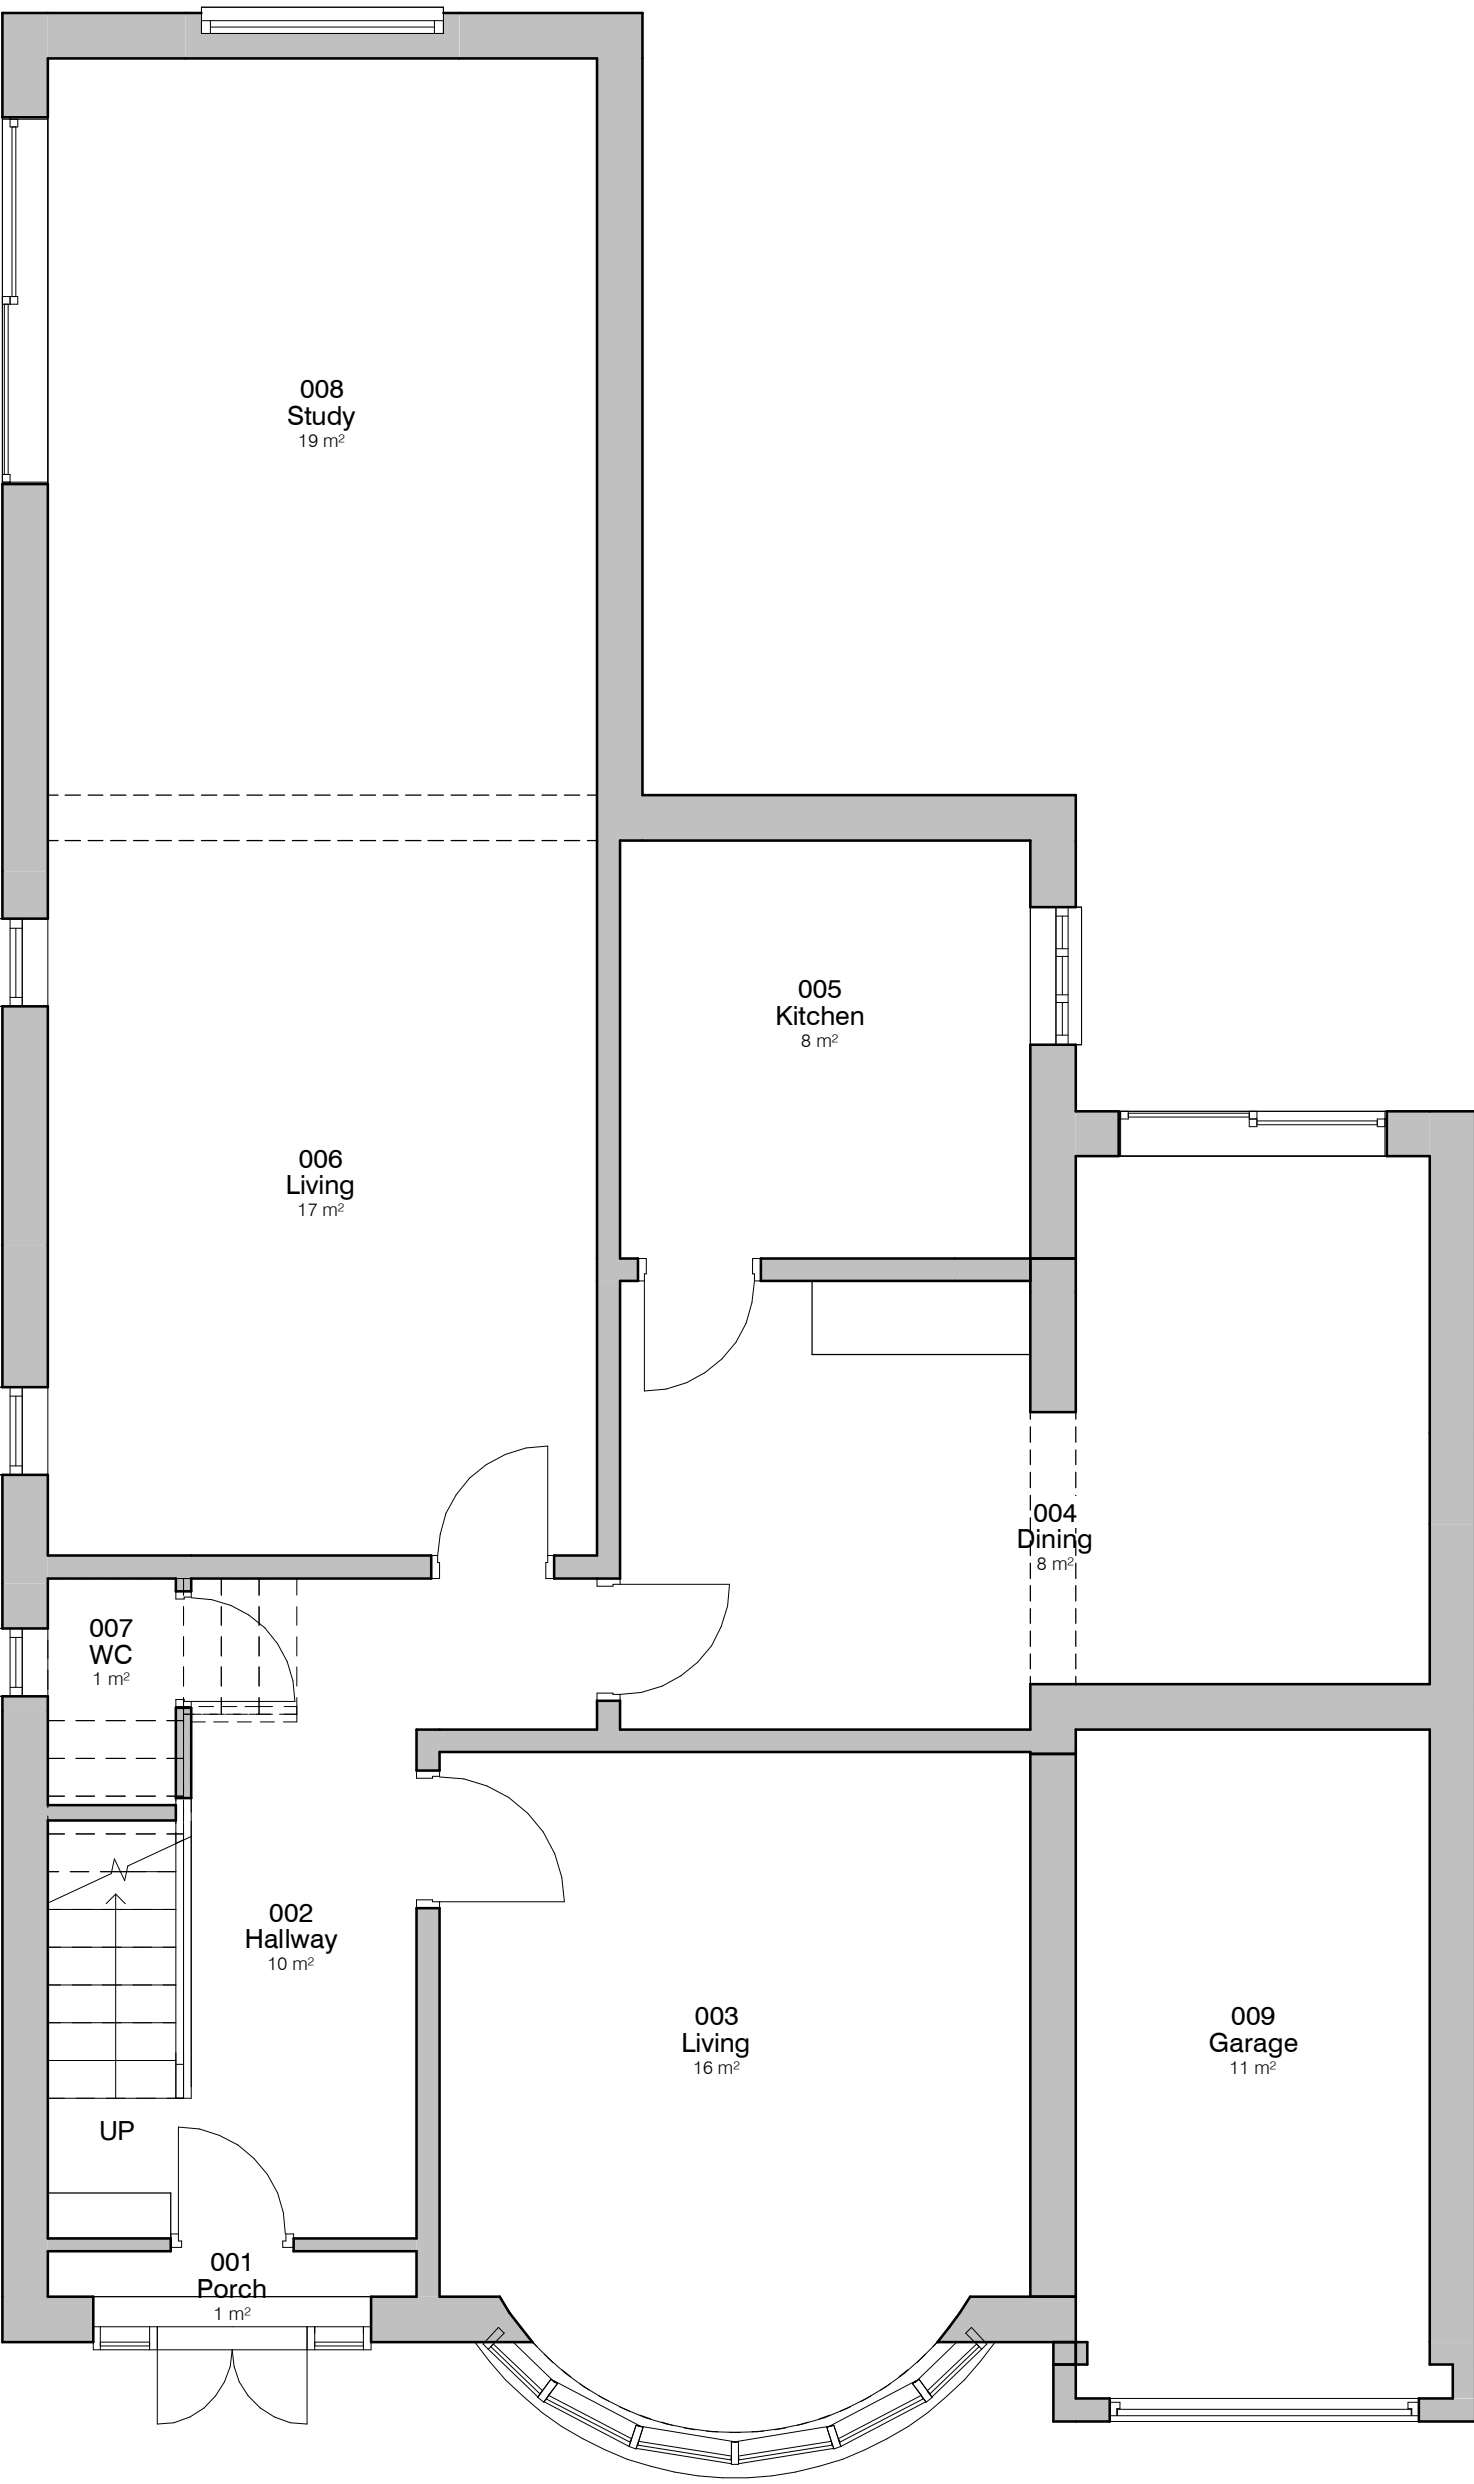



5. Level 0 - GA Existing

1 : 50

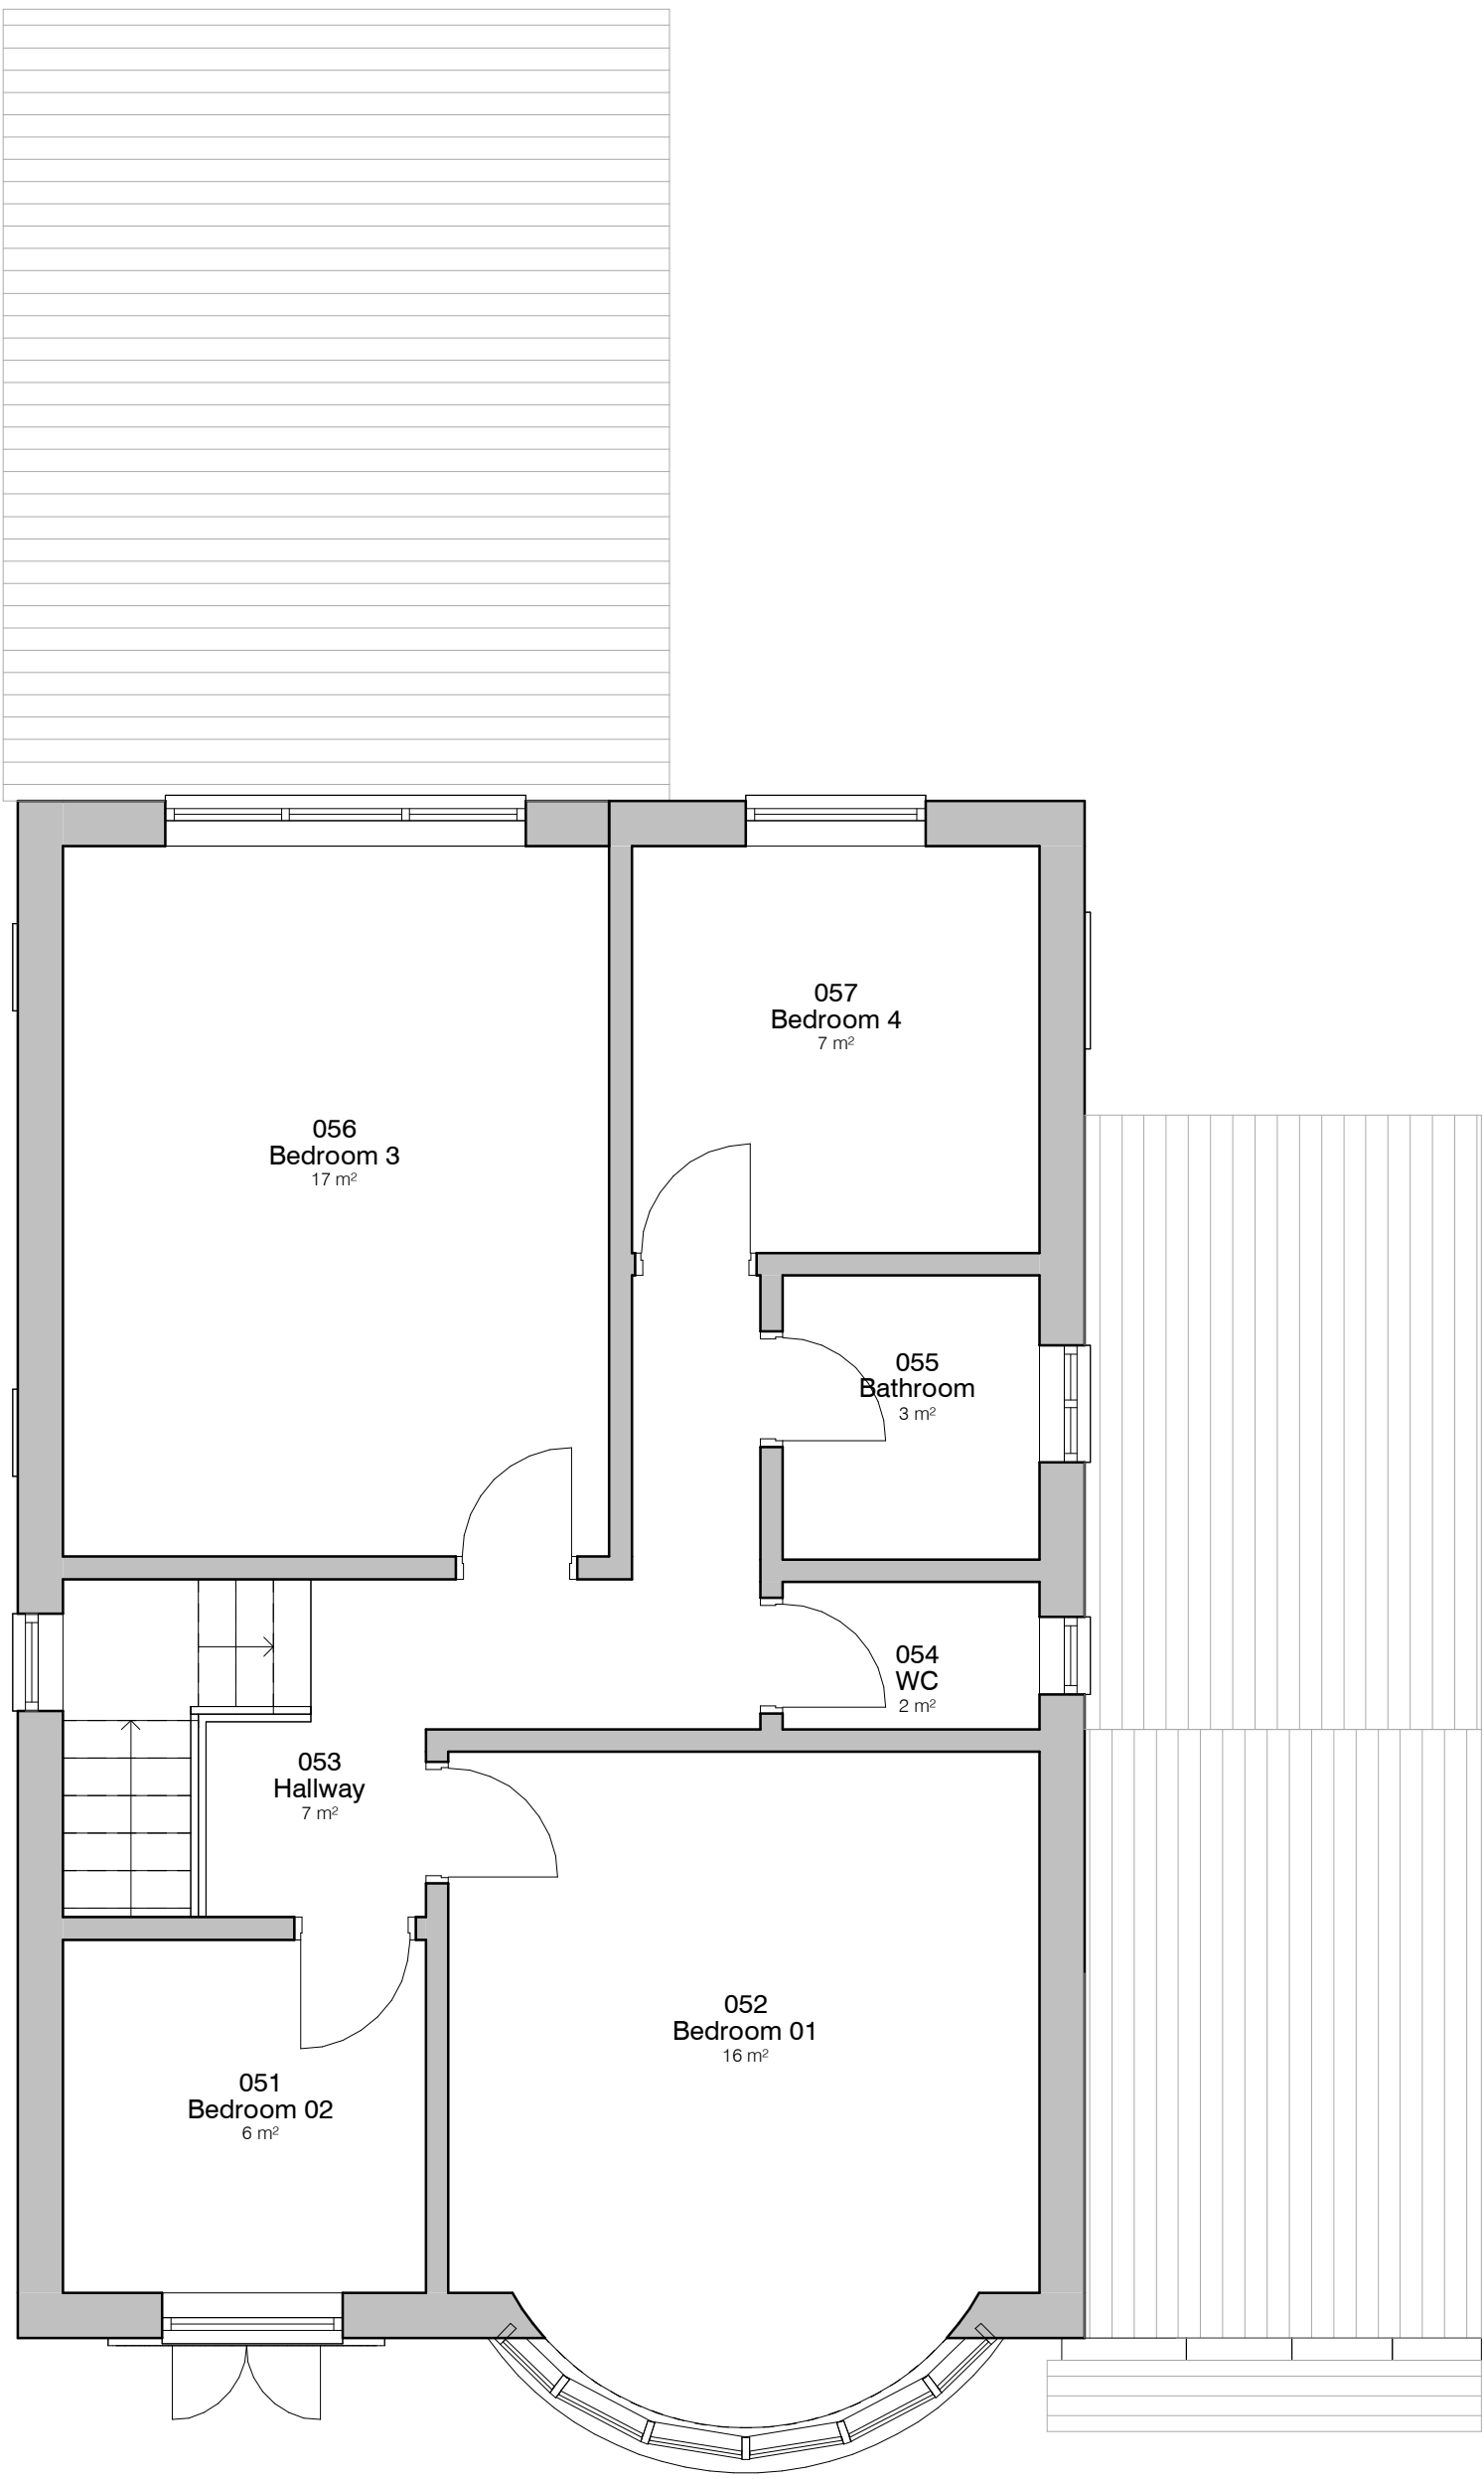

6. Level 1 - GA Existing

1 : 50

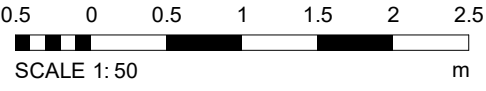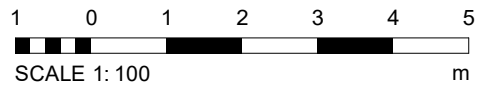

PROJECT	SCALE	DESCRIPTION	DATE	BY
5 Holmfield Avenue	B A1	As indicated	18 Sep 2020	SP
CLIENT	STATUS	PROJECT NO.	DRAWING NO.	REV.
Mr & Mrs Rose	Planning	DA19130.3.	002.	
TITLE	NOTES			
Existing GA Plans and Elevations	THIS DRAWING MUST NOT BE REPRODUCED WITHOUT WRITTEN CONSENT. ALL DIMENSIONS AND MATERIALS SHALL BE CHECKED AND CONFIRMED BY THE ARCHITECT. ALL DIMENSIONS TO BE SHOWN TO THE EXTERIOR SHALL BE IN ACCORDANCE WITH THE CURRENT STATUTORY REGULATION. ALL DIMENSIONS TO THE EXTERIOR SHALL BE IN ACCORDANCE WITH THE CURRENT STATUTORY REGULATION.			

