


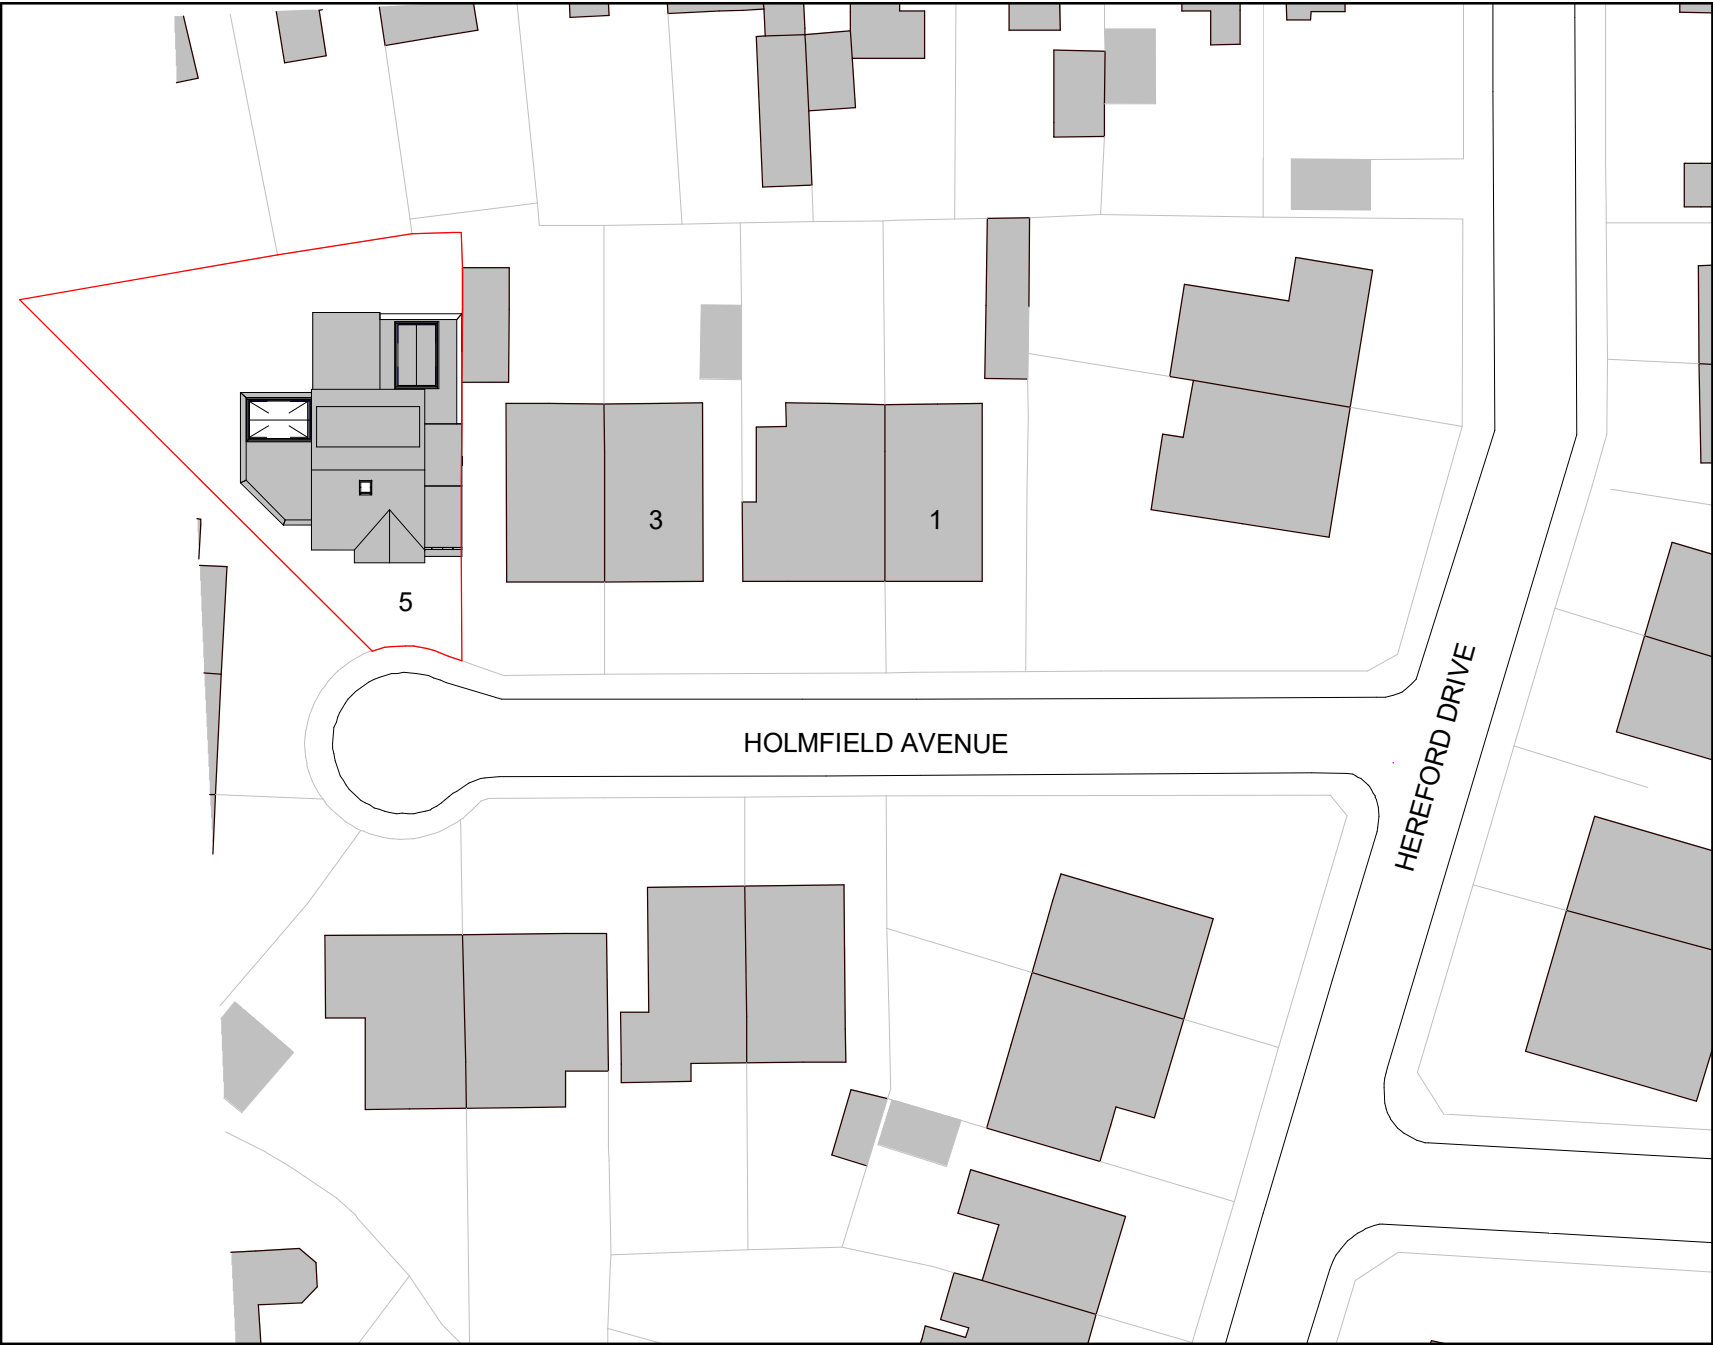


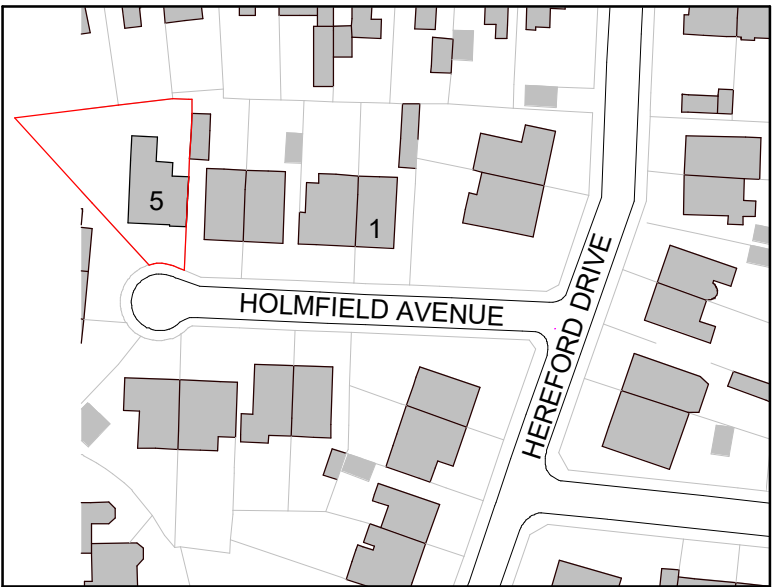

1. Site - Block Plan
1 : 500

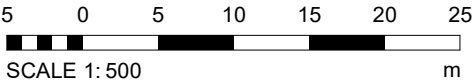

2. Site - Location Plan

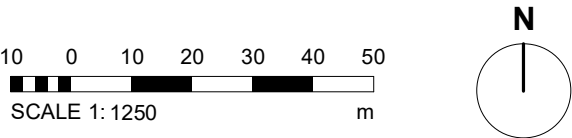

Legend - Boundaries

Site Boundary

PROJECT		REV	DESCRIPTION	BY	DATE
5 Holmfield Avenue		SCALE @ A3	DATE	DRAWN BY	
		As indicated	18 Sep 2020	SP	
CLIENT		STATUS			
Mr & Mrs Rose		Planning			
TITLE		PROJECT NO.	DRAWING NO.	REV.	
Site - Location and Block Plan			DA19130.3. 001.		
		NOTES			
		© COPYRIGHT : ALL RIGHTS RESERVED. THIS DRAWING MUST NOT BE REPRODUCED WITHOUT PRIOR WRITTEN CONSENT. DRAWING TO BE USED FOR THE STATUS INDICATED ONLY. ALL DIMENSIONS AND SETTINGS OUT SHALL BE CHECKED AND CONFIRMED ON SITE. ANY DISCREPANCIES TO BE REPORTED TO THE DESIGNER PRIOR TO THE COMMENCEMENT OF ANY WORK. ALL WORK AND MATERIALS TO BE IN ACCORDANCE WITH CURRENT STATUTORY LEGISLATION, RELEVANT CODES OF PRACTICE AND BRITISH STANDARDS. ALL DIMENSIONS ON THIS DRAWING ARE IN MILLIMETRES (UNLESS OTHERWISE STATED).			