


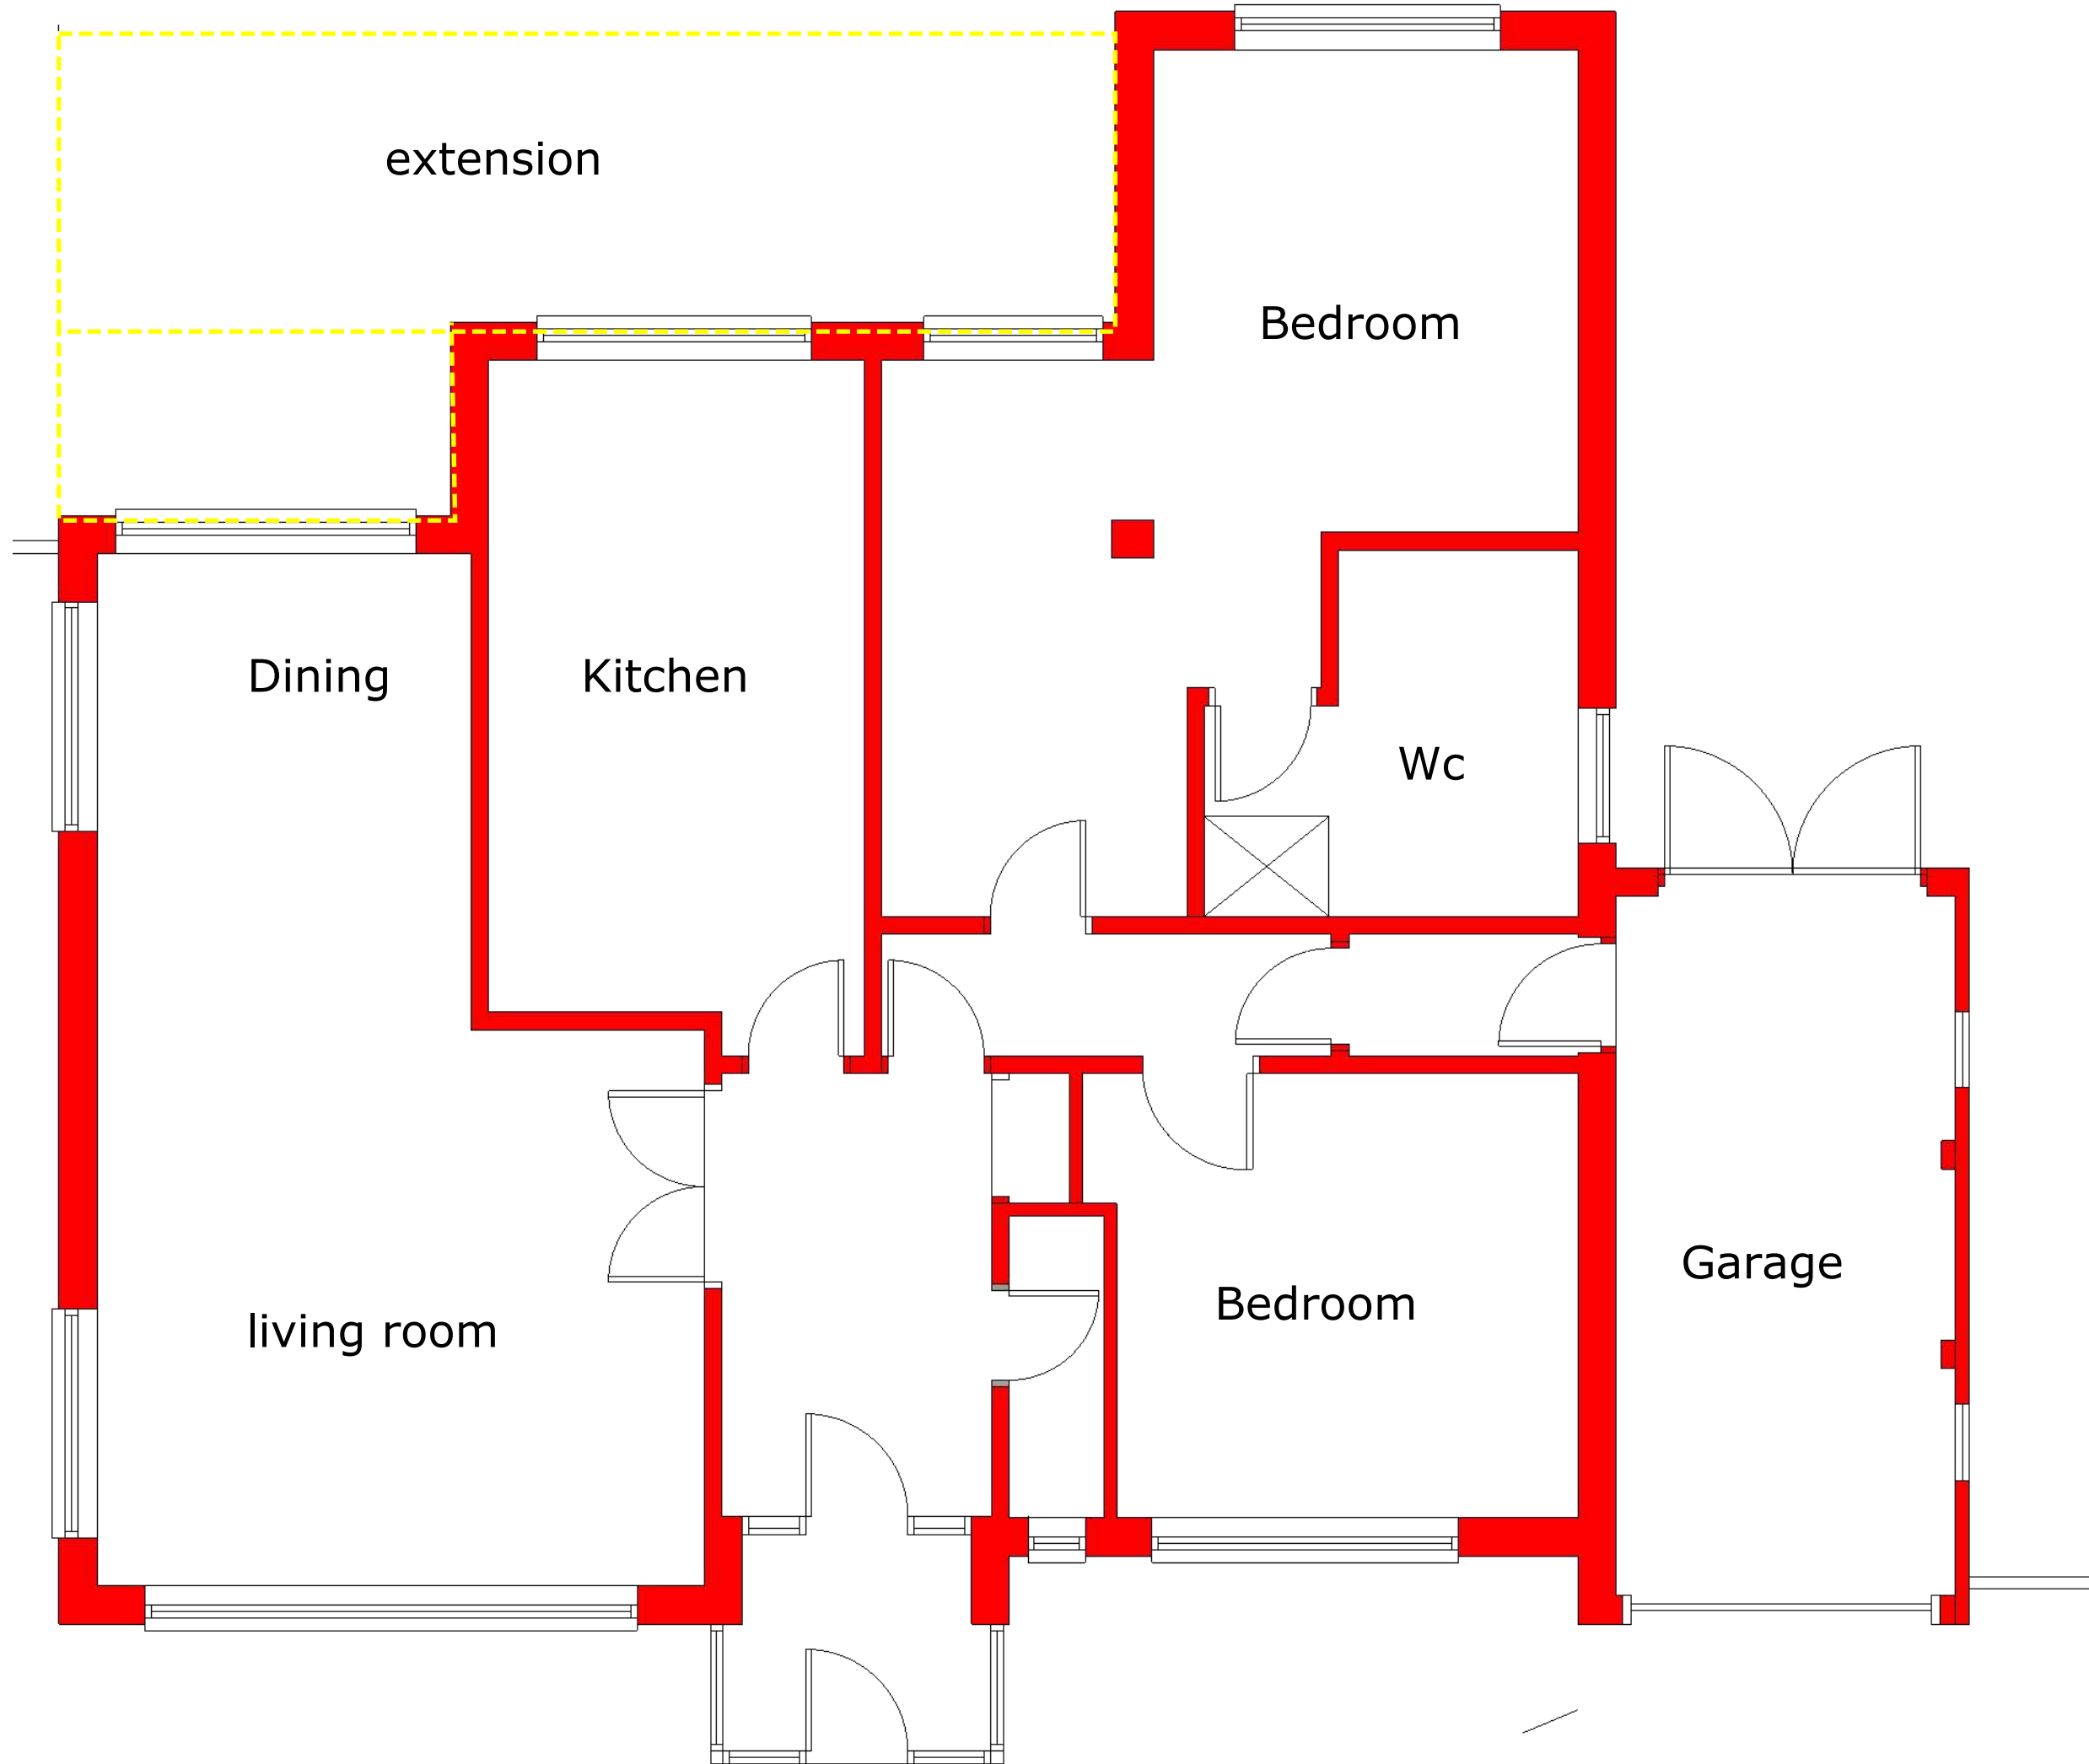

extension

Bedroom

Dining

Kitchen

Wc

Bedroom

Garage

living room

**Ground Floor
AS existing**

 **Spazio Ltd**

1A Churchwood Road
M20 6TZ
Didsbury
Manchester
United Kingdom

Drawing: as existing

Date:	Jan 22	Drawn by:	EJG	Checked by:	
Scale:	1:50@A3	Drawing no:	823 01 106P	Rev:	E

PROGRESS DRAWING

This drawing is not intended to be used for
contract pricing or fabrication purposes.
All content is subject to change

info@spazioltd.com
www.spazioltd.com

 1000mm