




Parking Space to Plant Bed

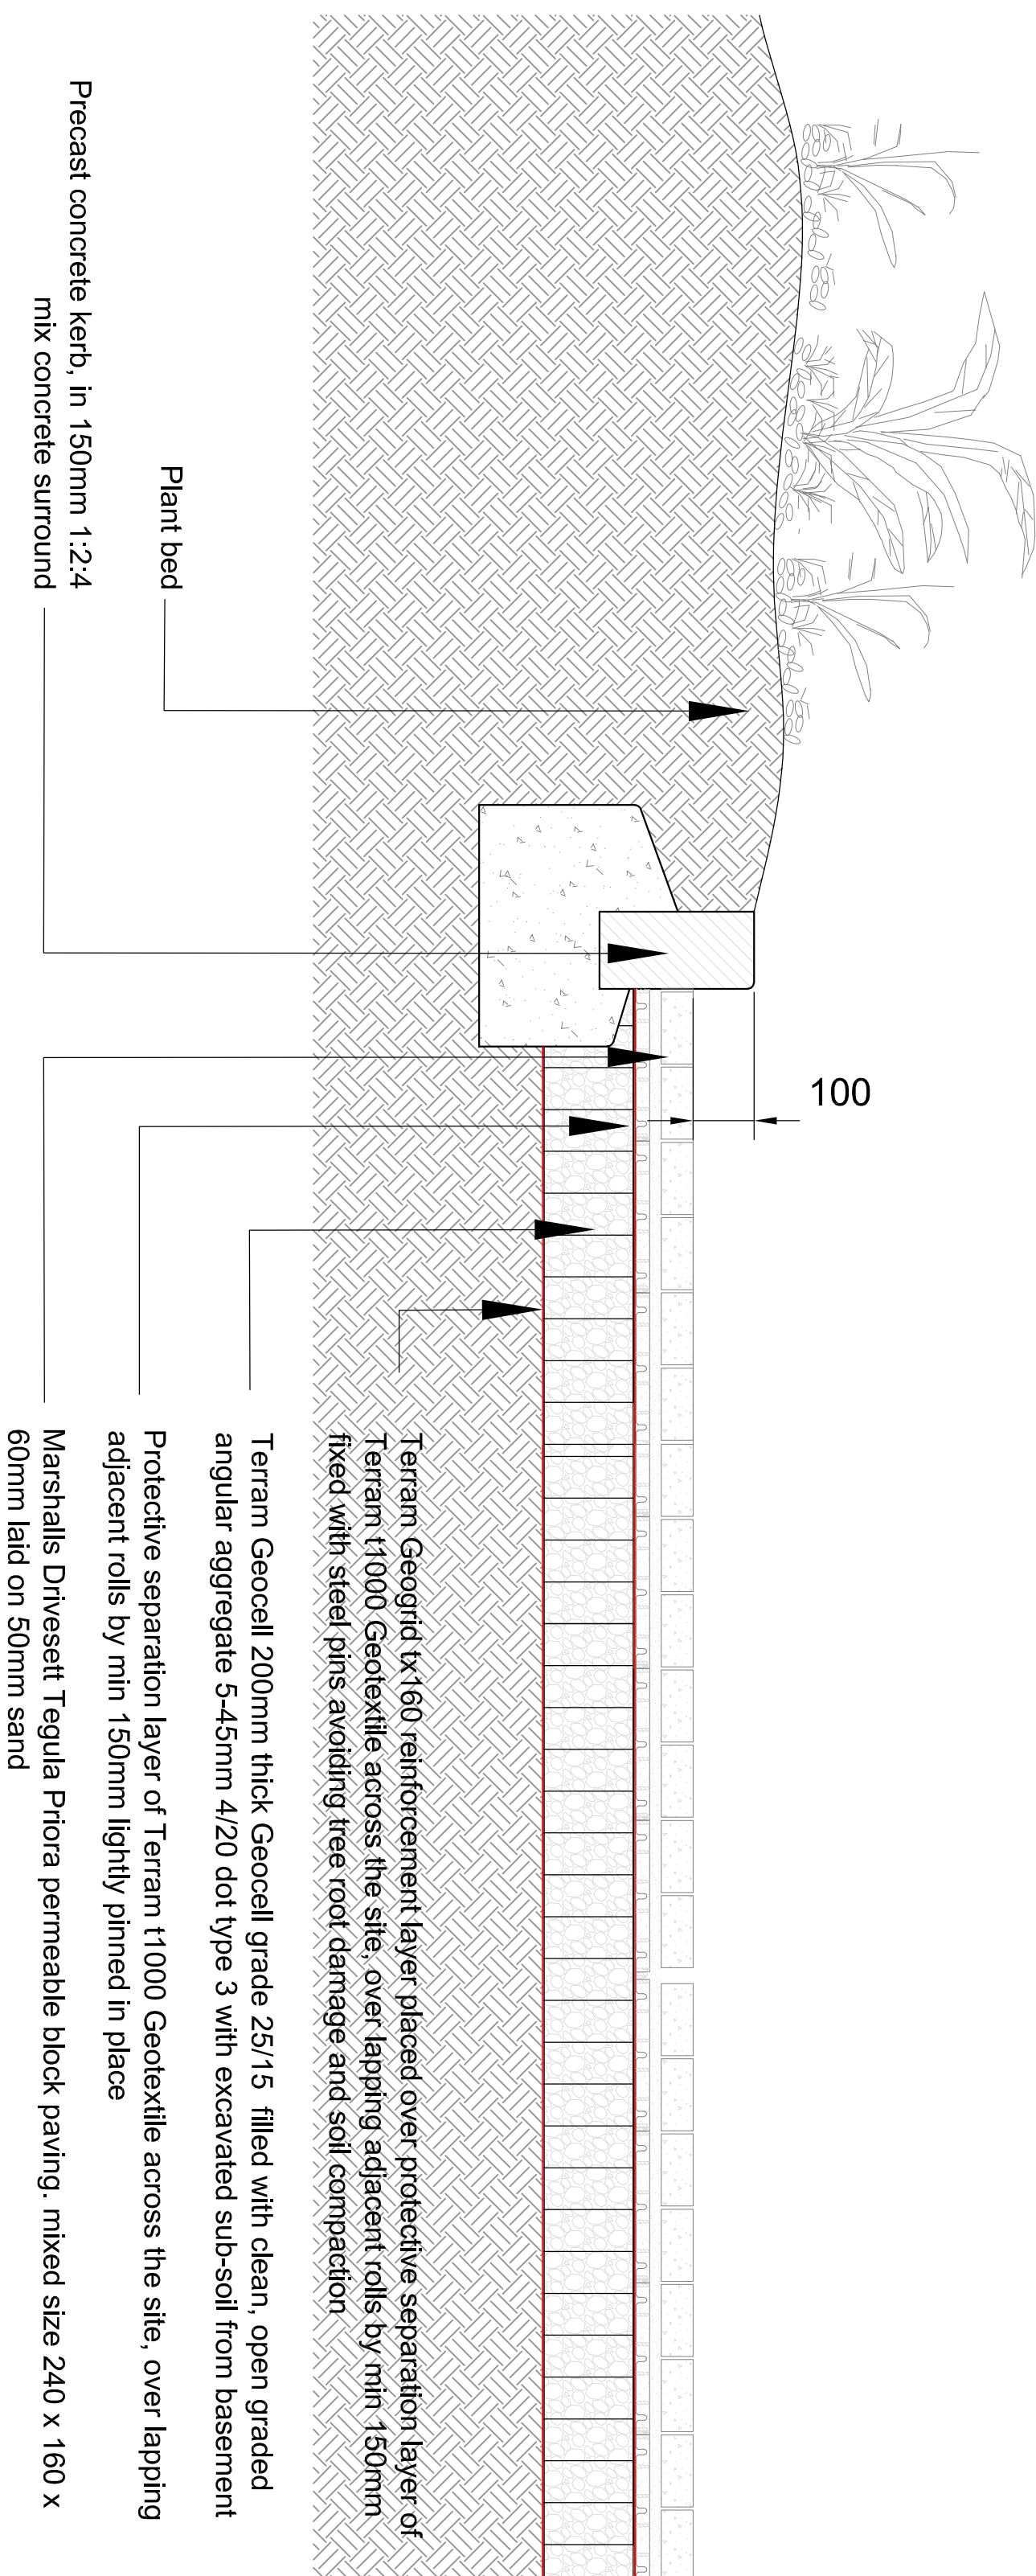


Parking Space Edge

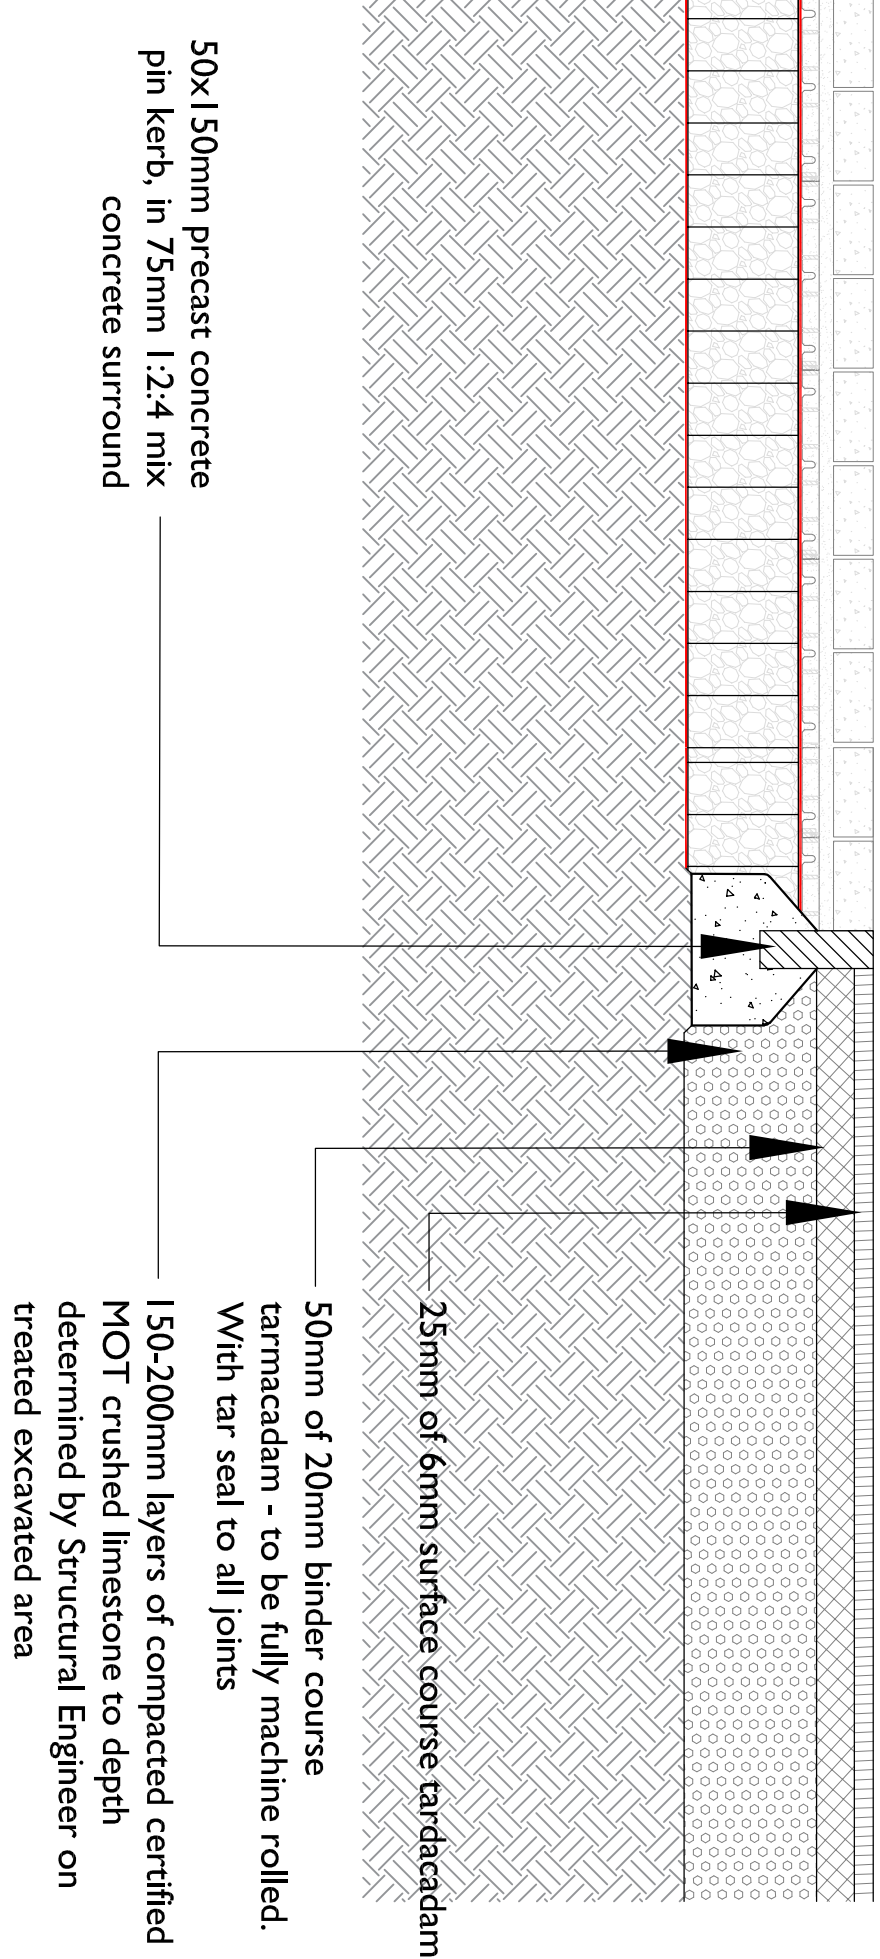


Parking Space to Walkway

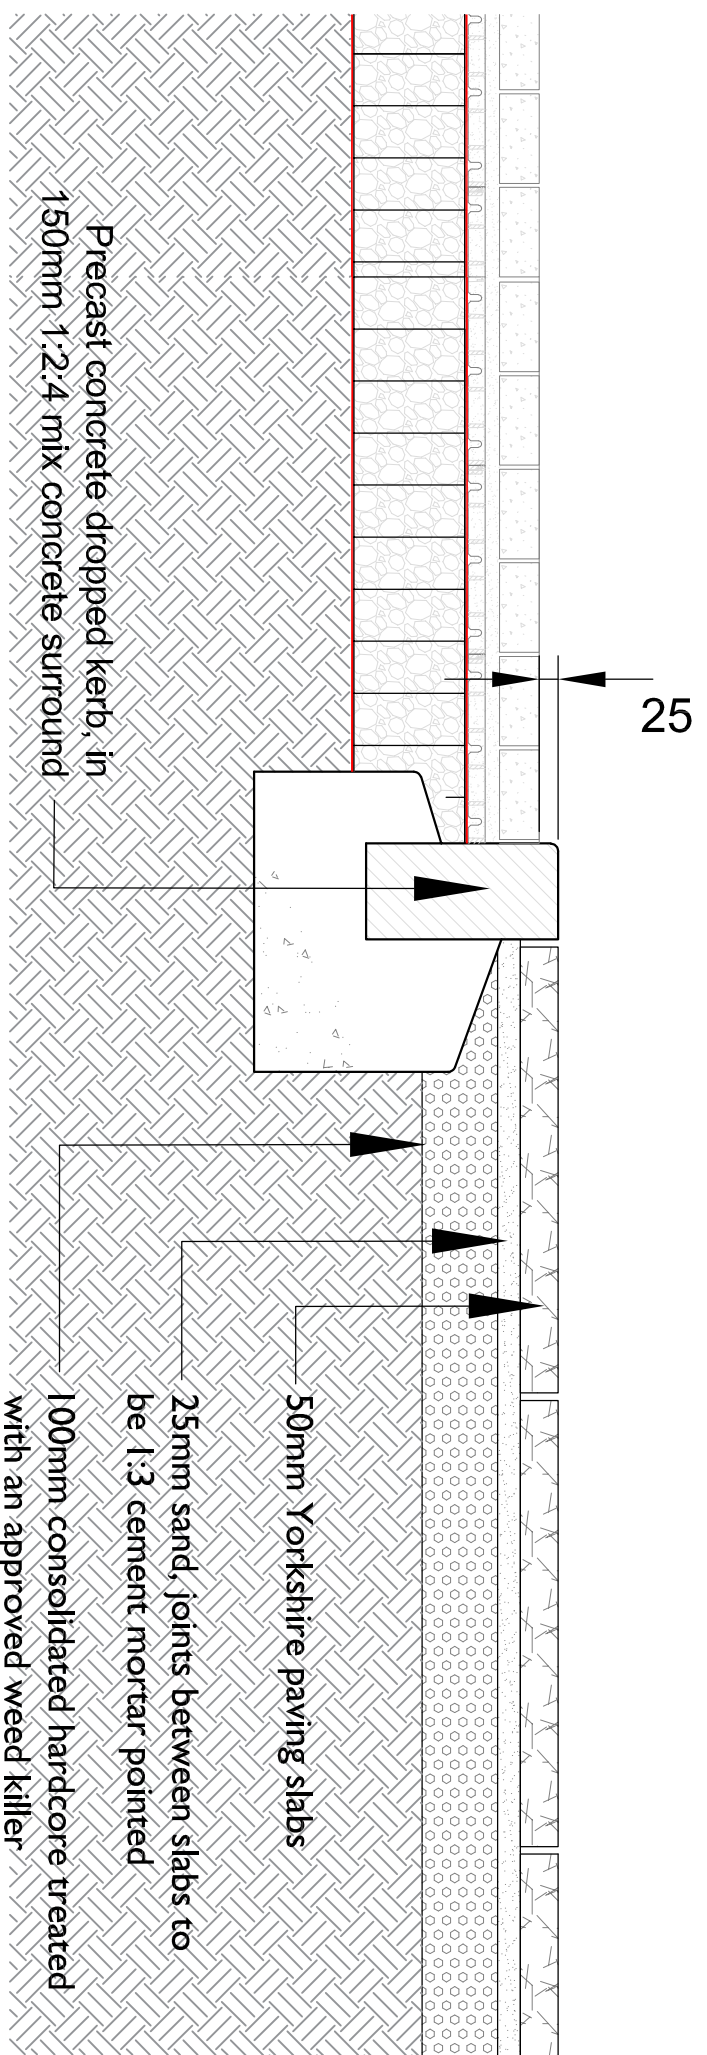

Vehicular Entrance

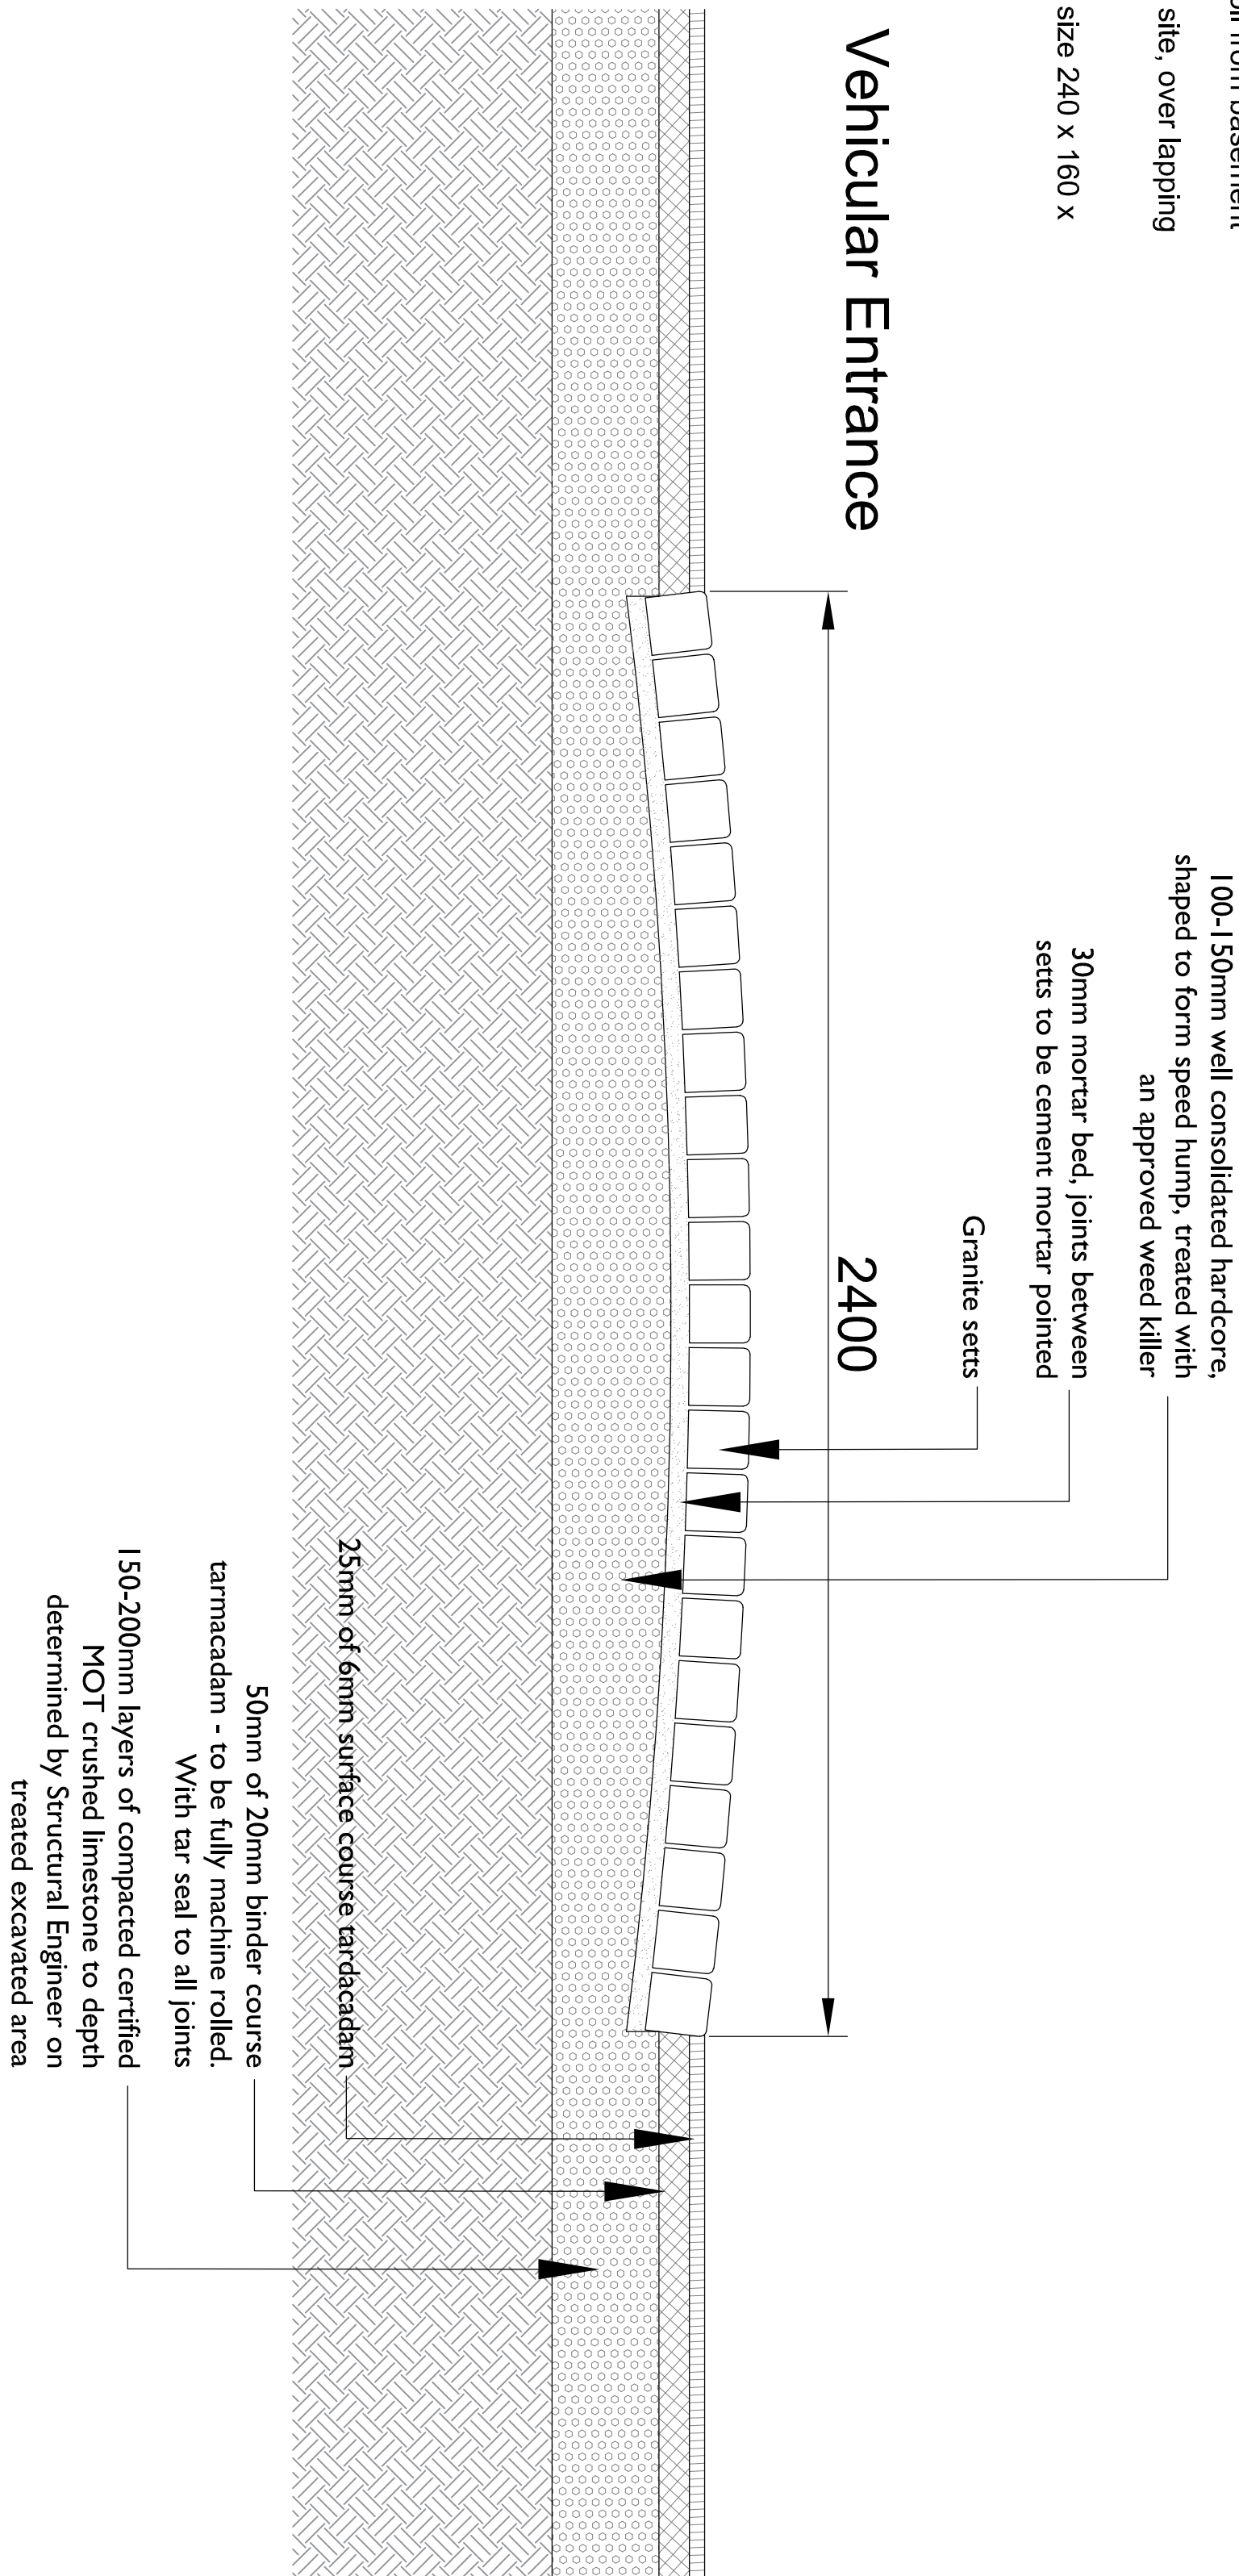

Paving Feature

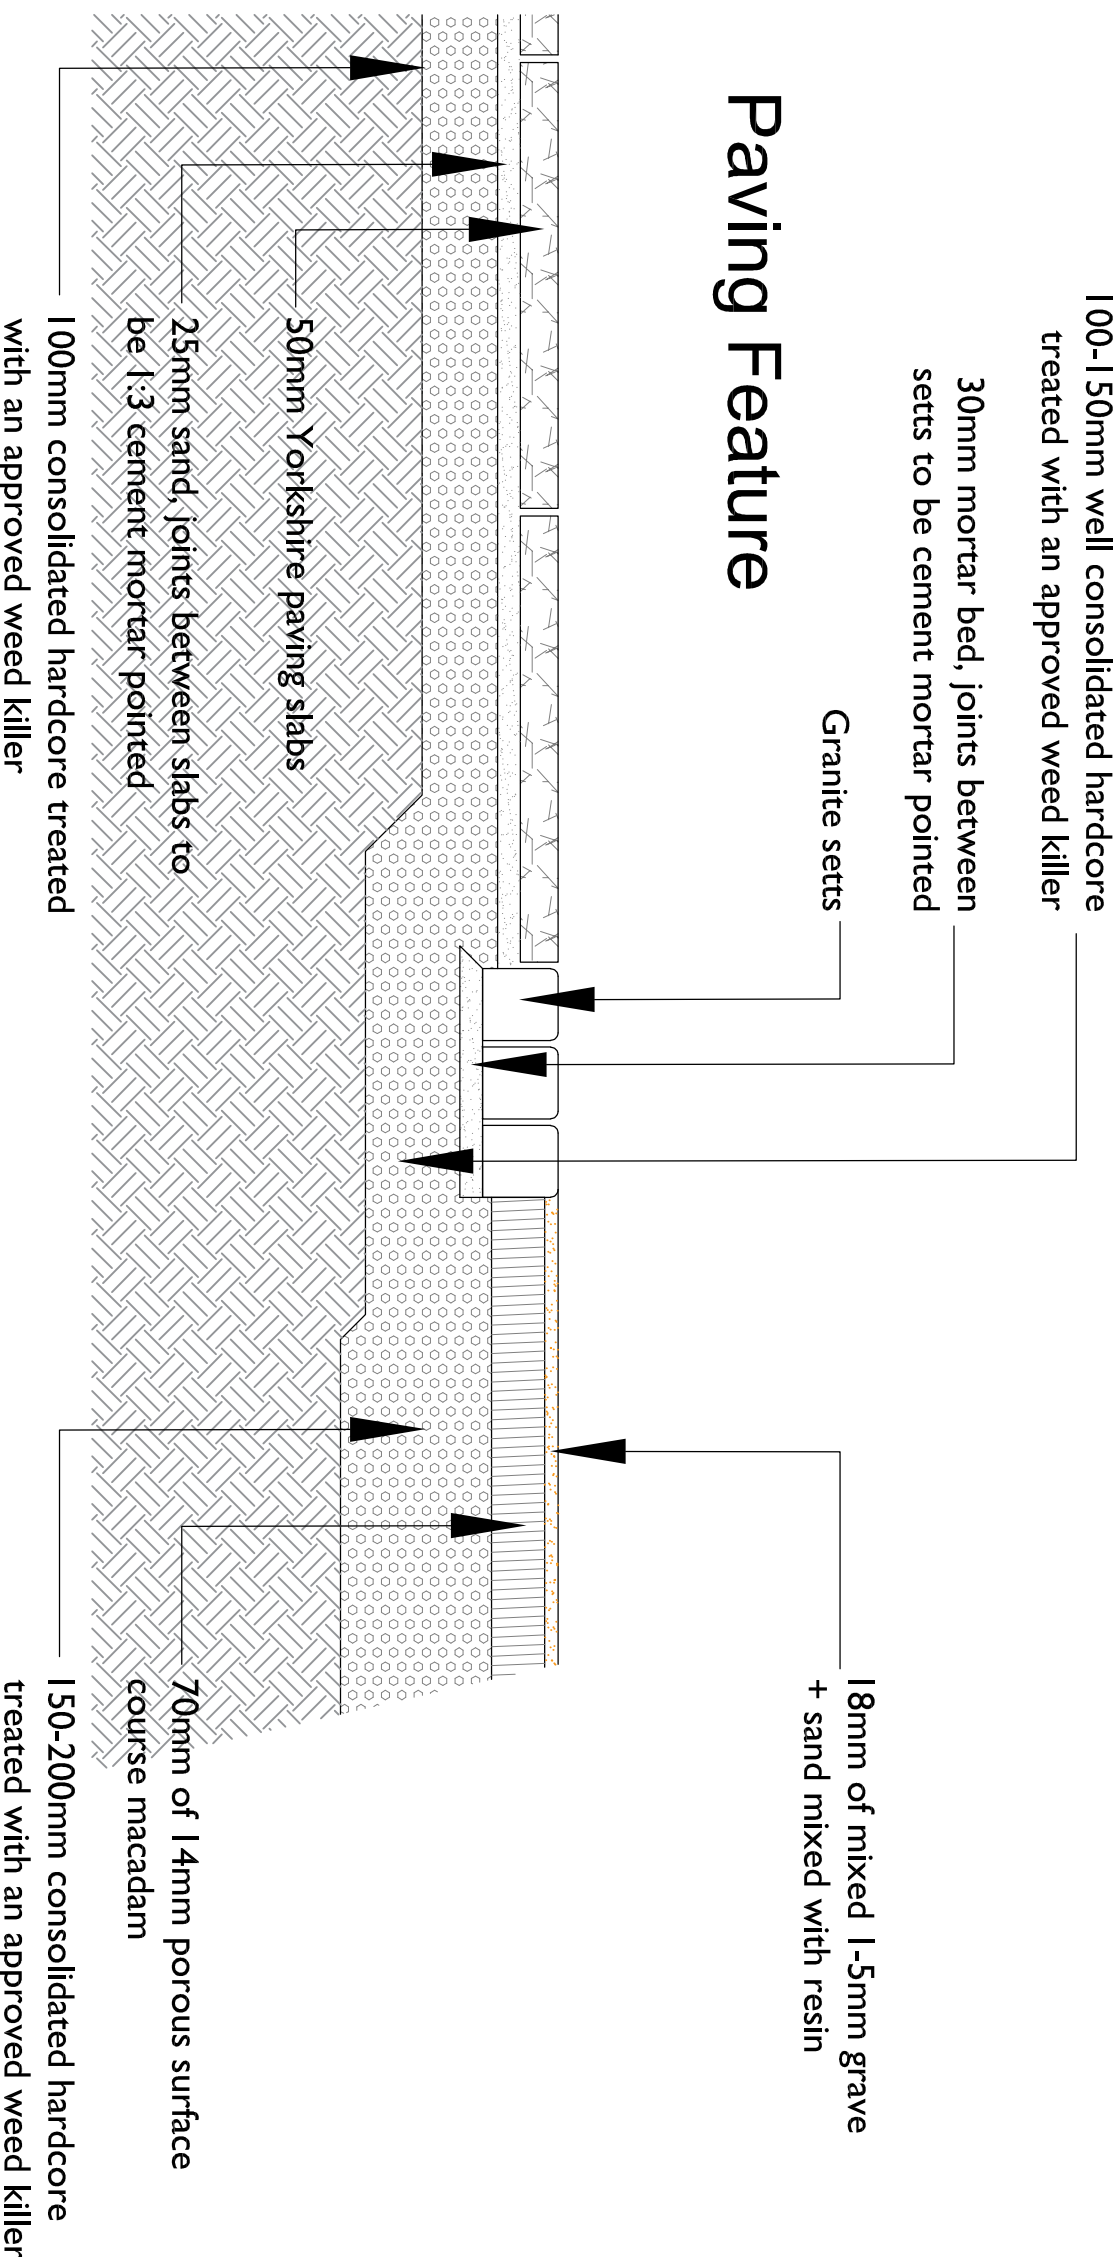

NOTES:

CONTRACTORS MUST VERIFY ALL DIMENSIONS ON SITE BEFORE COMMENCEMENT OF ANY WORK OR PREPARING MANUFACTURING DRAWINGS

DO NOT SCALE FROM THE DRAWING

ANY DISCREPANCIES ON THE DRAWING ARE TO BE NOTIFIED TO THE ARCHITECT IMMEDIATELY

HATTRELL & SONS ARCHITECTS LLP COPYRIGHT

REV	AMENDMENT	DATE	CHKD

HATTRELL LLP

SUITE E KINGS COURT RAILWAY STREET ALTRINCHAM CHESHIRE WA14 2DT
TELEPHONE 0161 890 4007
e-mail: design@hattrrell.co.uk / www.hattrrell.co.uk

CLIENT
Opulwood Developments
Ltd

PROJECT
Waterside
Kay Street
Summerseat

DRAWING TITLE
External Works Details

SCALE @A1 DRAWN BY CHECKED DATE
1:10 AC _ MARCH 22

DRAWING No 2492 / 2 / 10 REVISION -

PLANNING