


HIGH MATCH BOARD GATE


1:25@A3

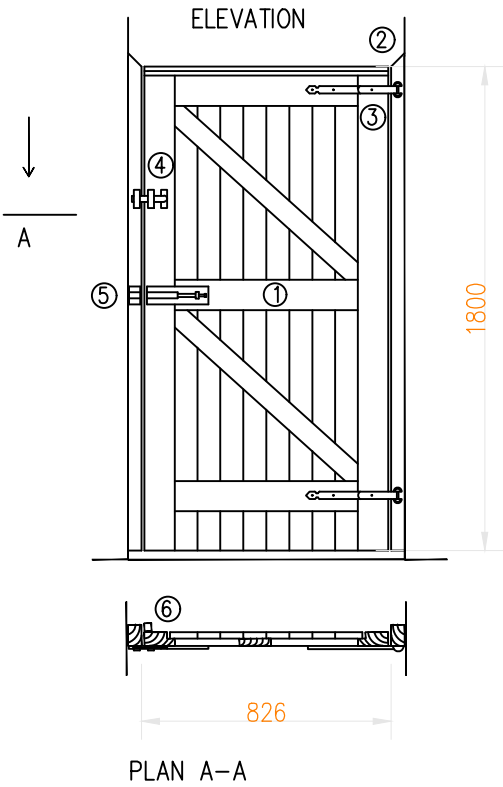


1. SOFTWOOD FRAMED LEDGED BRACED DOOR CONSTRUCTION AND DIMENSIONS OF MEMBERS TO BS 459, PT 4, WITH TWICE WEATHERED HARDWOOD CAPPING FIXED WITH GALVANIZED NAILS. PAINT FINISH.
2. 44 X 69 MM WROT SOFTWOOD GATE POSTS WITH WEATHERED TOP END BOLTED TO BRICKWORK WITH 4 NO. 10 X 100 MM EXPANDING BOLTS WITH WASHERS. BOLT HEAD TO BE RECESSED.
3. 1 PAIR 300 MM LIGHT REVERSIBLE HINGE TO BS 1277, PT 1A, GALVANIZED FINISH. 35 MM SHERARDIZED SCREW FIXING.
4. HEAVY DUTY SUFFOLK LATCH GALVANIZED FINISH.
5. 203 MM HEAVY DUTY BARELL BOLT GALVANIZED FINISH.
6. 25 X 25 MM SOFTWOOD GATE STOP. 35 MM SHERARDIZED SCREW FIXING. 450 MM CENTRES. PAINT FINISH.

CLOSE BOARD FENCE 1.8 M HIGH

1:25@A3

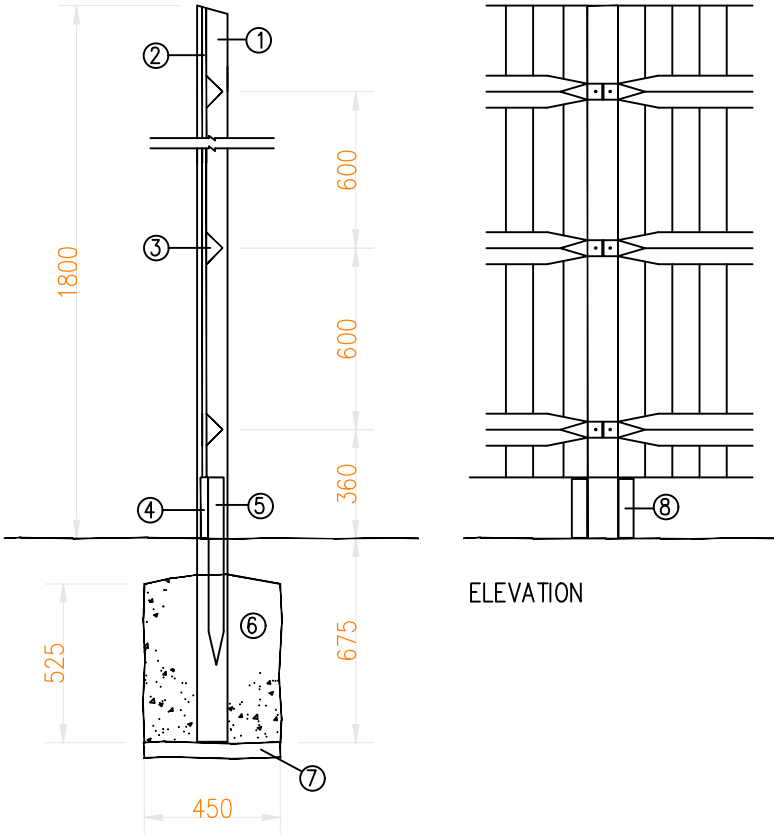

1. 100 X 100 MM OAK POST AT 2.7 M MAX. CENTRES MORTICED AS REQUIRED BY BS 1722, PT 5.
2. 90 X 14 MM TAPERED TO 7 MM OAK BOARDING. 50 MM GALV. NAIL FIXING.
3. 75 X 75 MM TRIANGULAR ARRIS RAIL SHAPED TO FIT MORTICED. TOP RAIL ONLY TO HAVE 15 MM OAK PEG FIXING.
4. 200 X 25 MM GRAVEL BOARD.
5. 50 X 50 X 600 MM STUMP LET INTO GROUND AT CENTRE OF GRAVEL BOARD.
6. 450 X 450 X 525 MM CONCRETE SURROUND TO POST. CONCRETE MIX 1:6.
7. 50 MM COARSE AGGREGATE.
8. 50 X 38 MM BEARERS NAILED TO POST AND GRAVEL BOARD.
NOTE: ALL TIMBER SHALL BE PRESSURE IMPREGNATED WITH PRESERVATIVE AS SPECIFIED.
TIMBER QUALITY SHALL BE AS NOTED IN BS 1722, PT 5, APPENDIX N.
GROUND SLOPES ACCOMODATED BY INCLINING THE ARRIS RAILS IN THEIR MORTICES UP TO A MAXIMUM OF 15 DEGREES.

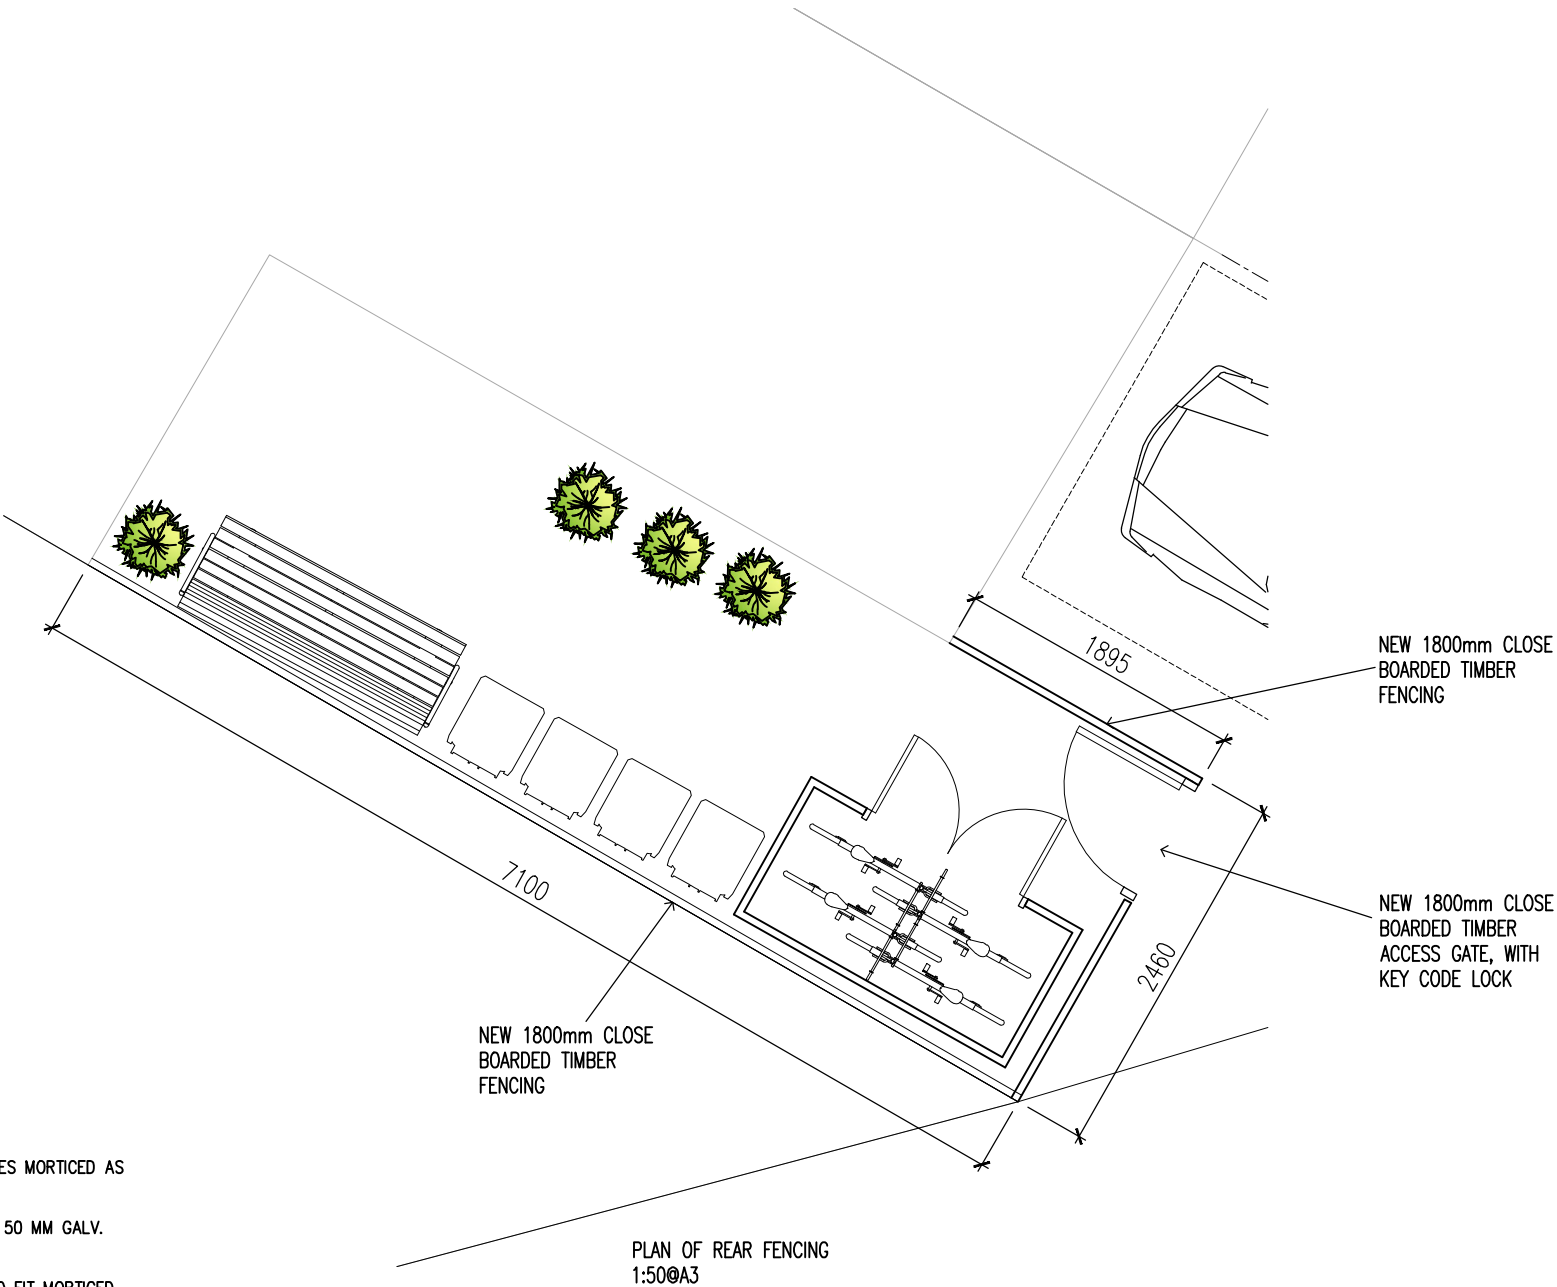

Rev	Amendments	Date	Ints
Mark Gordon Design + Associates			
Project 47 KNOWSLEY ROAD, BURY, BL9 0ST			
Drawing Title PROPOSED LAYOUTS REAR FENCING			
Drawn	TW	Checked	—
Date	OCT 2024	Scale	@A3 1 : 100
Drawing No.	47KR/205/BR	Rev.	