
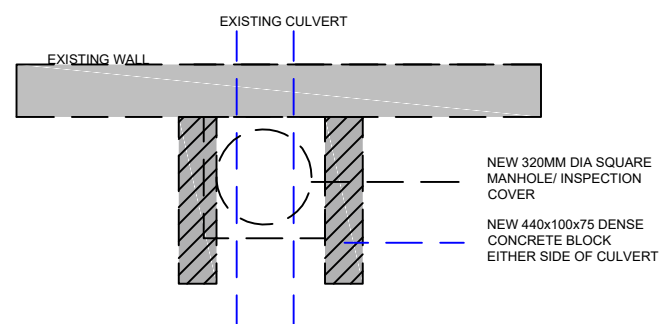
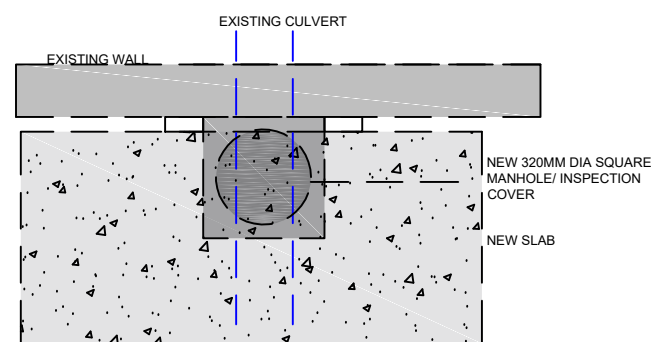
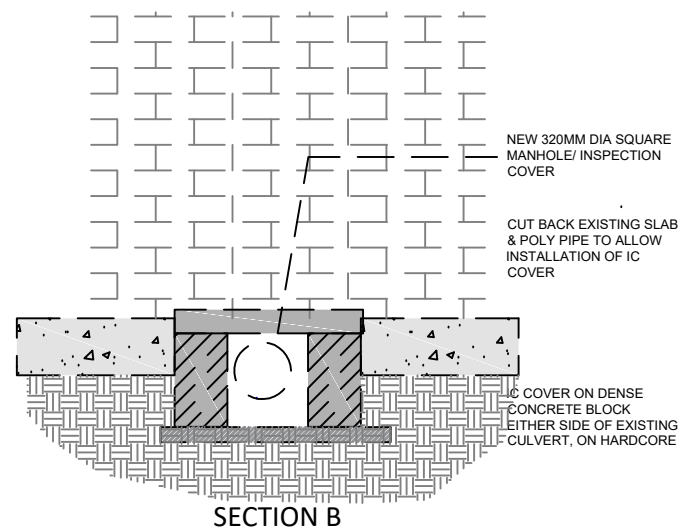


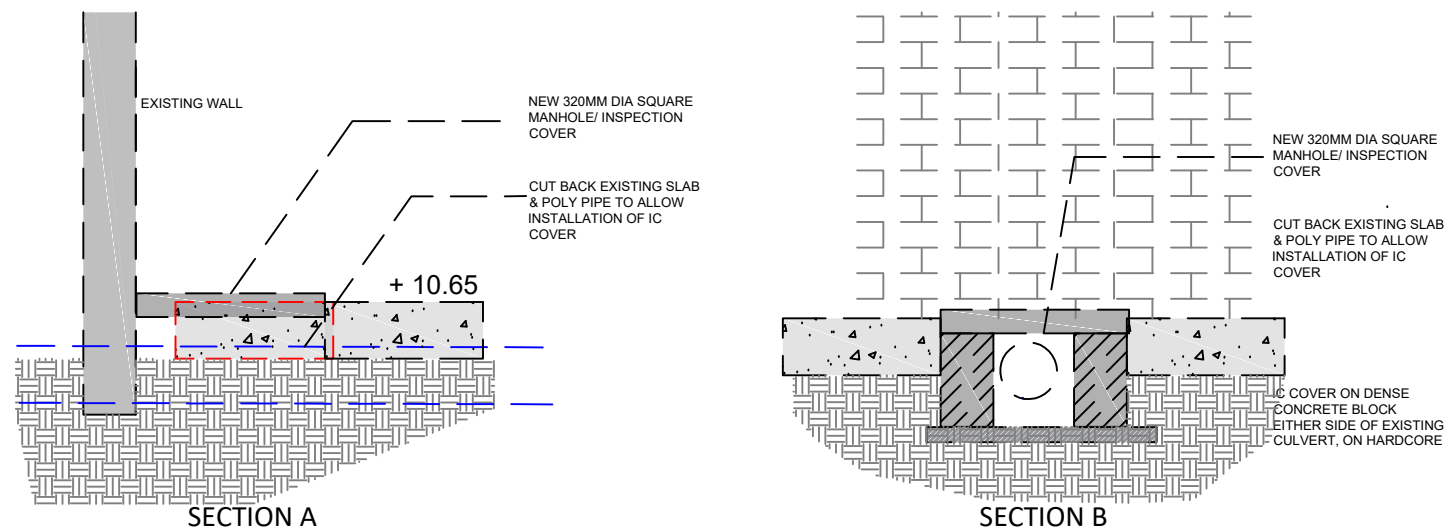

DETAILS 1:20

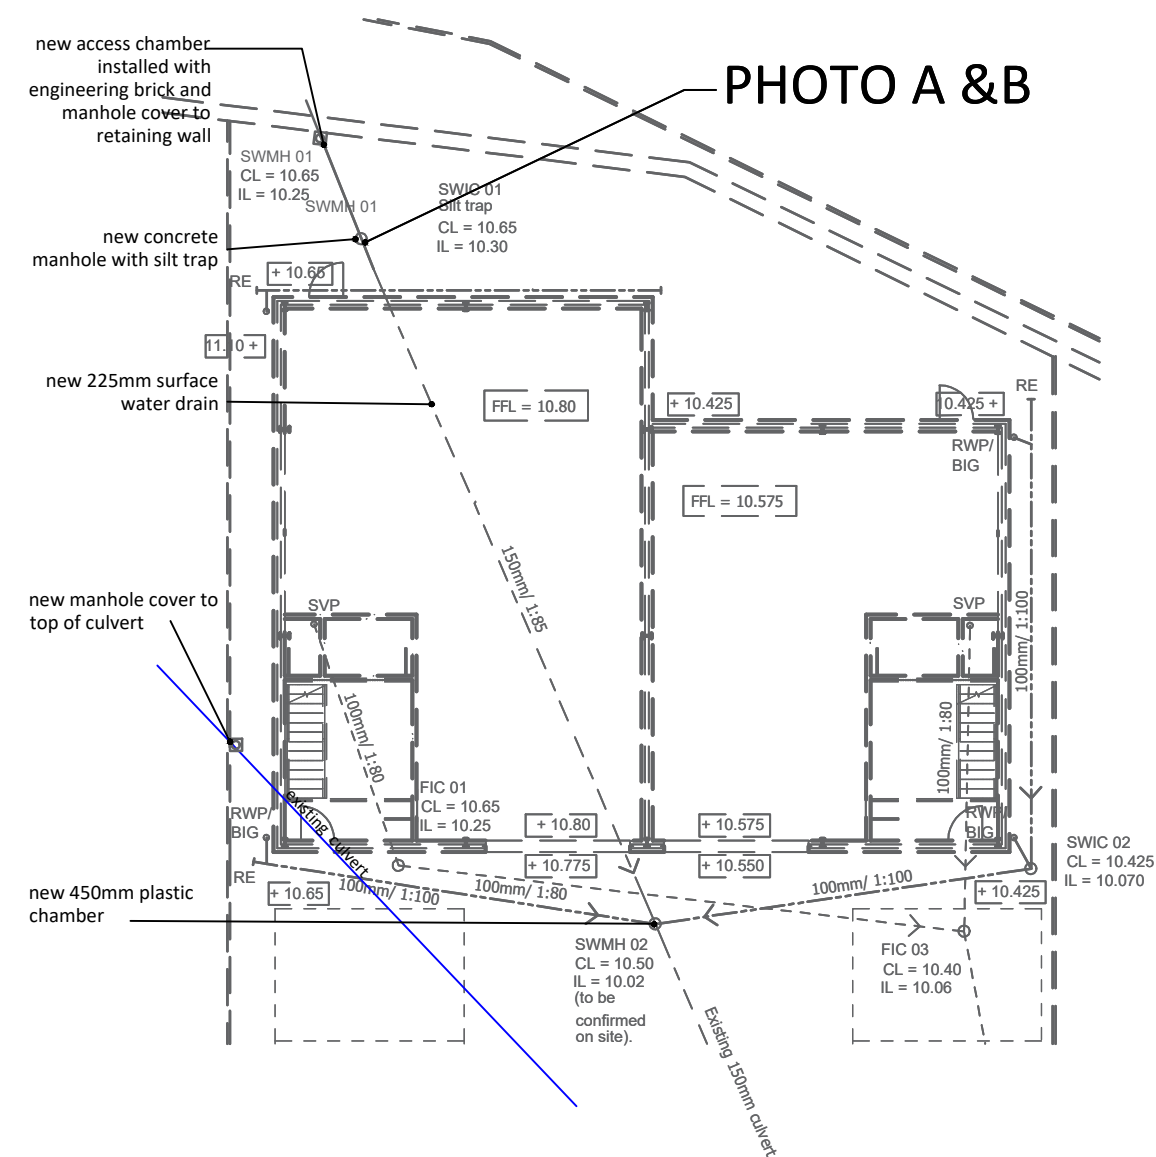


PHOTO A & B

Client: Pavetec Solutions Ltd.

Project Name: 8-10 Spring Vale Street

Drawing Title:

PROPOSED DETAILS
@A3