




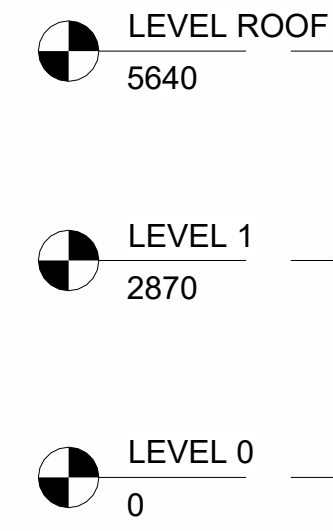


3 Front - Proposed
1 : 100

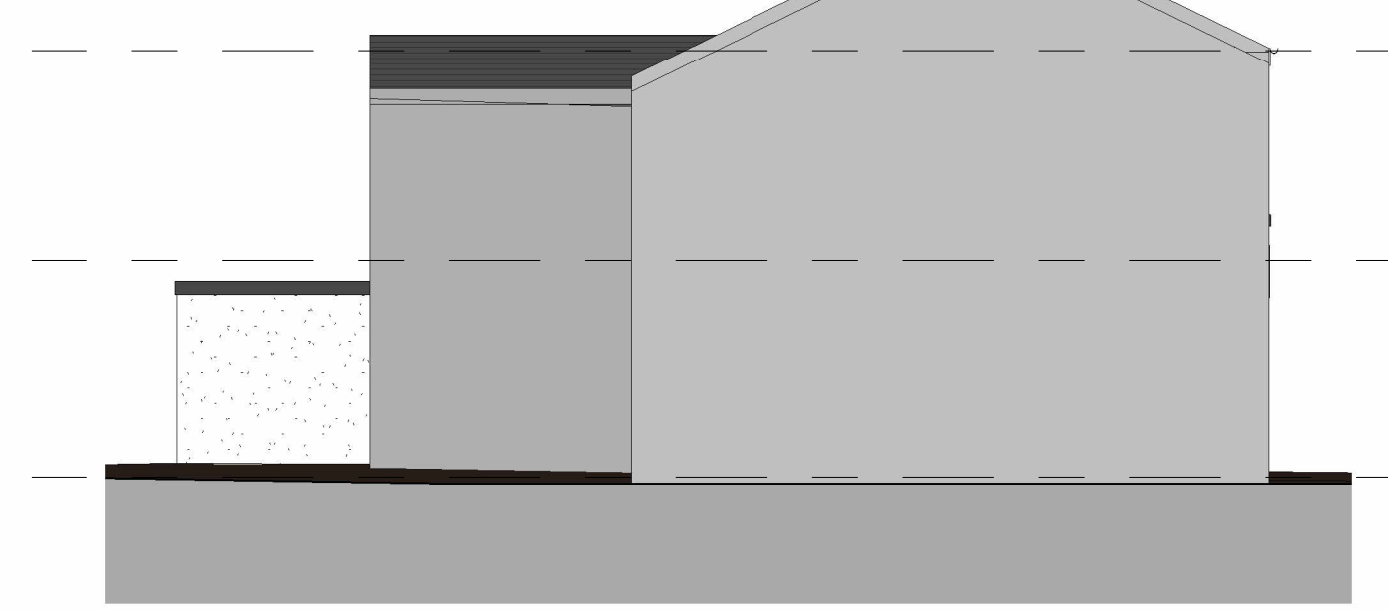


4 Left Side - Proposed
1 : 100

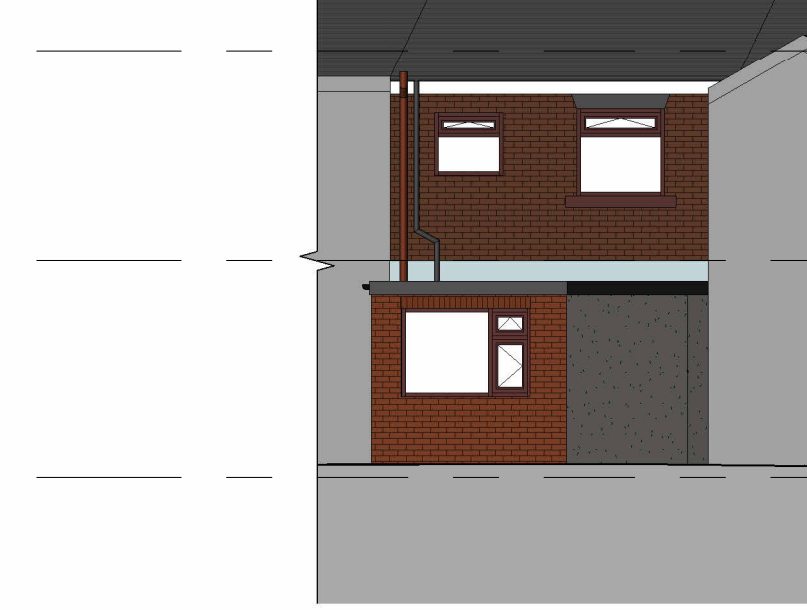


5 Rear - Proposed
1 : 100

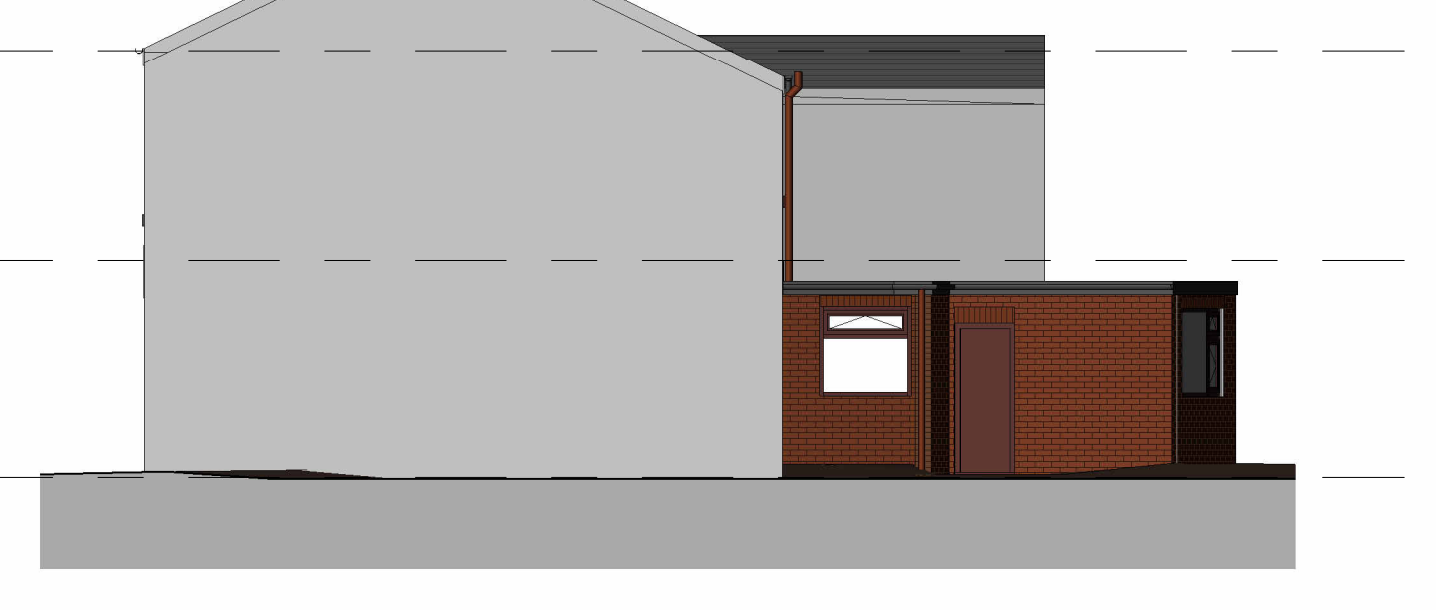


6 Right Side - Proposed
1 : 100

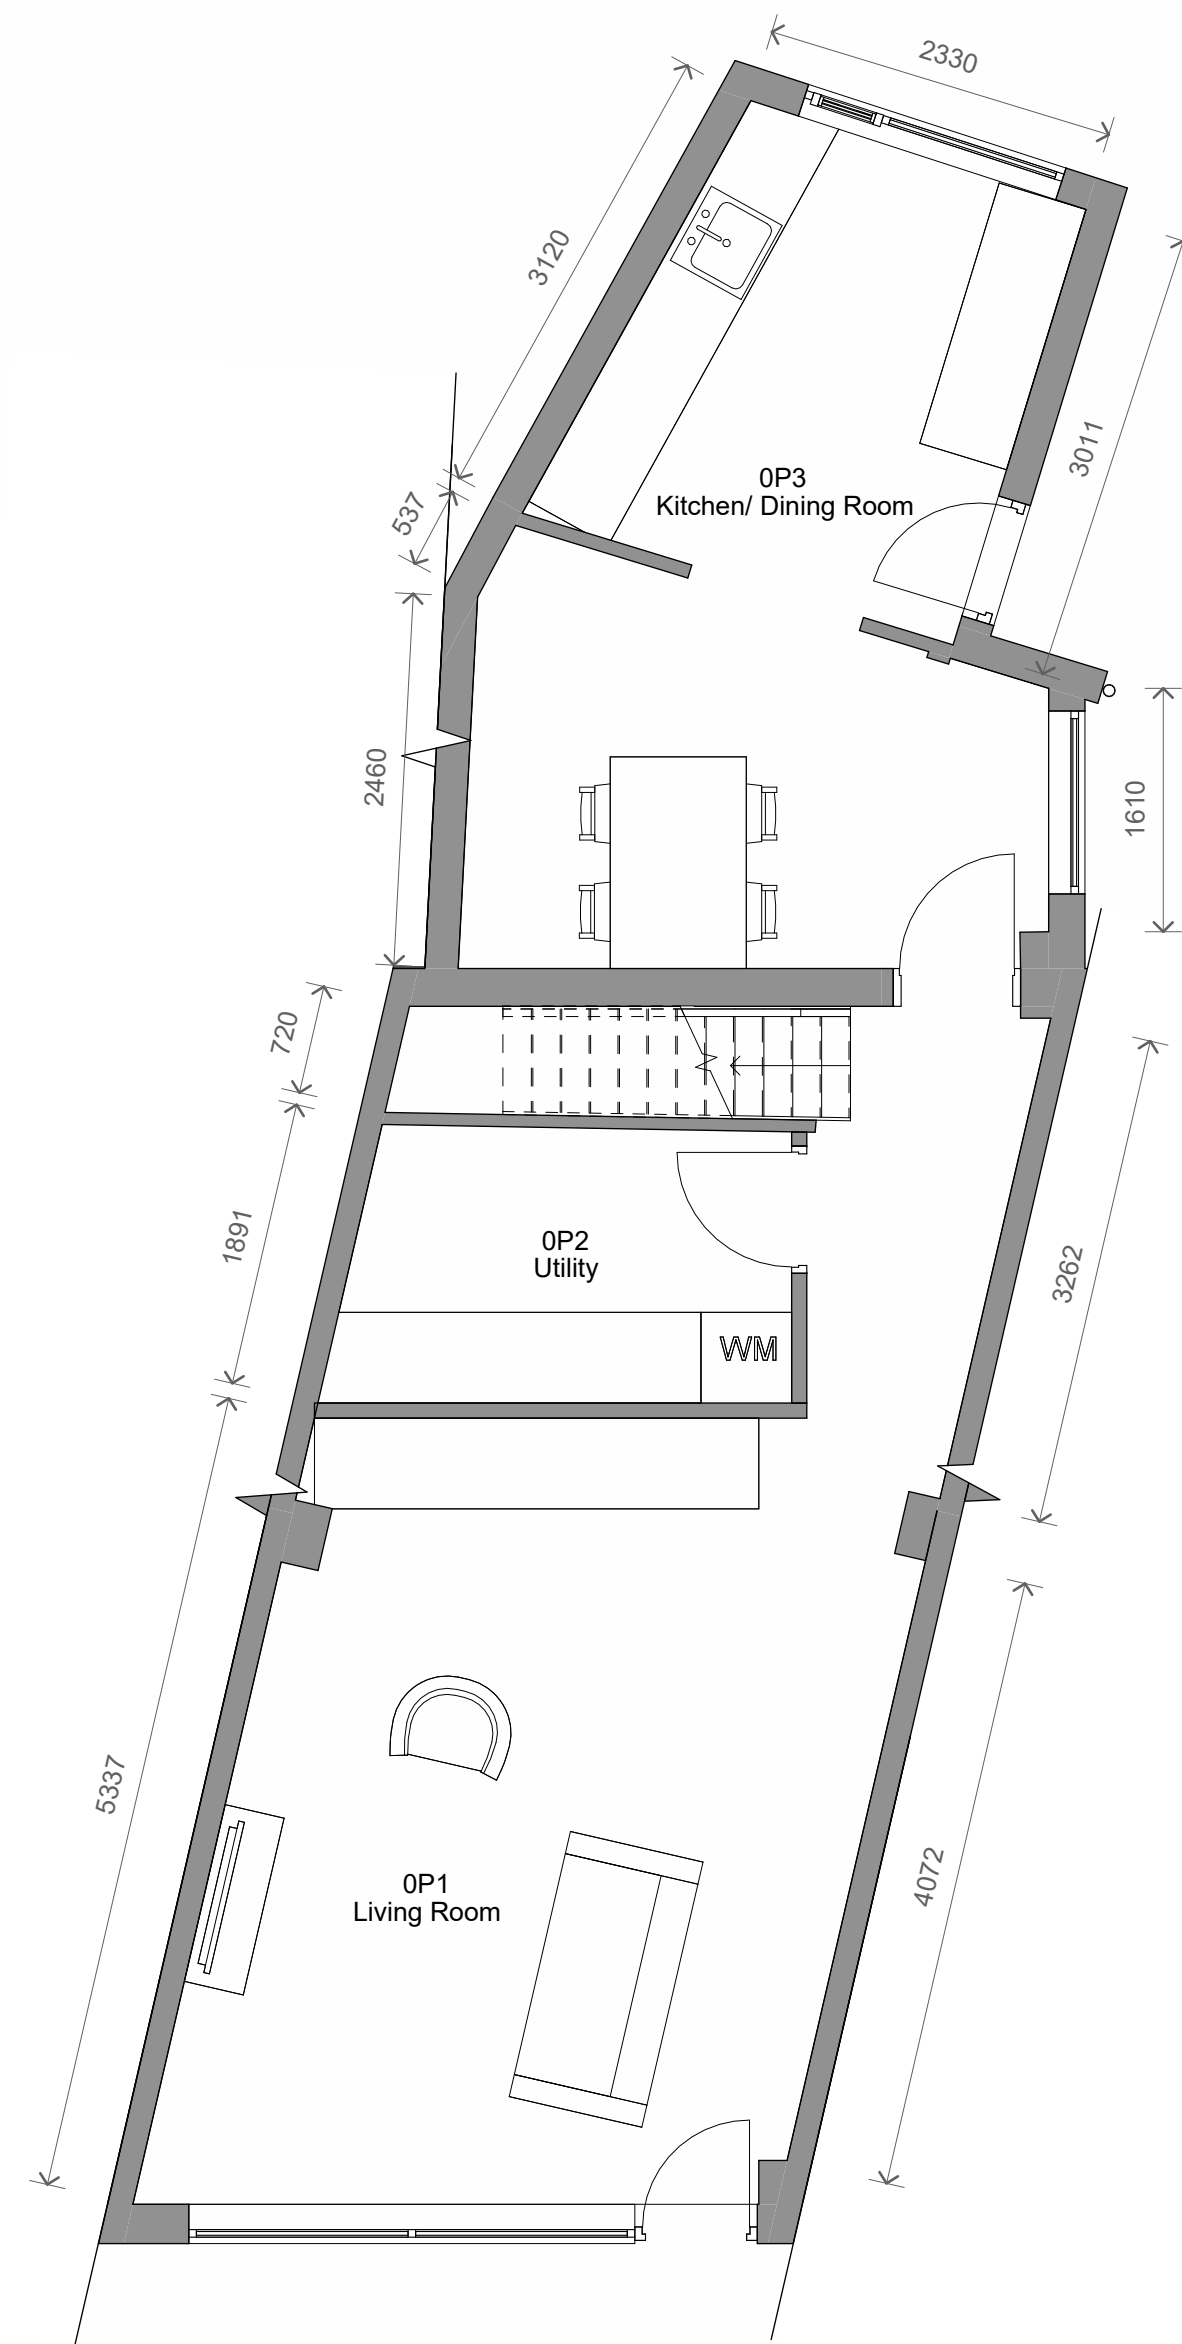

1 Level 0 - Proposed
1:50

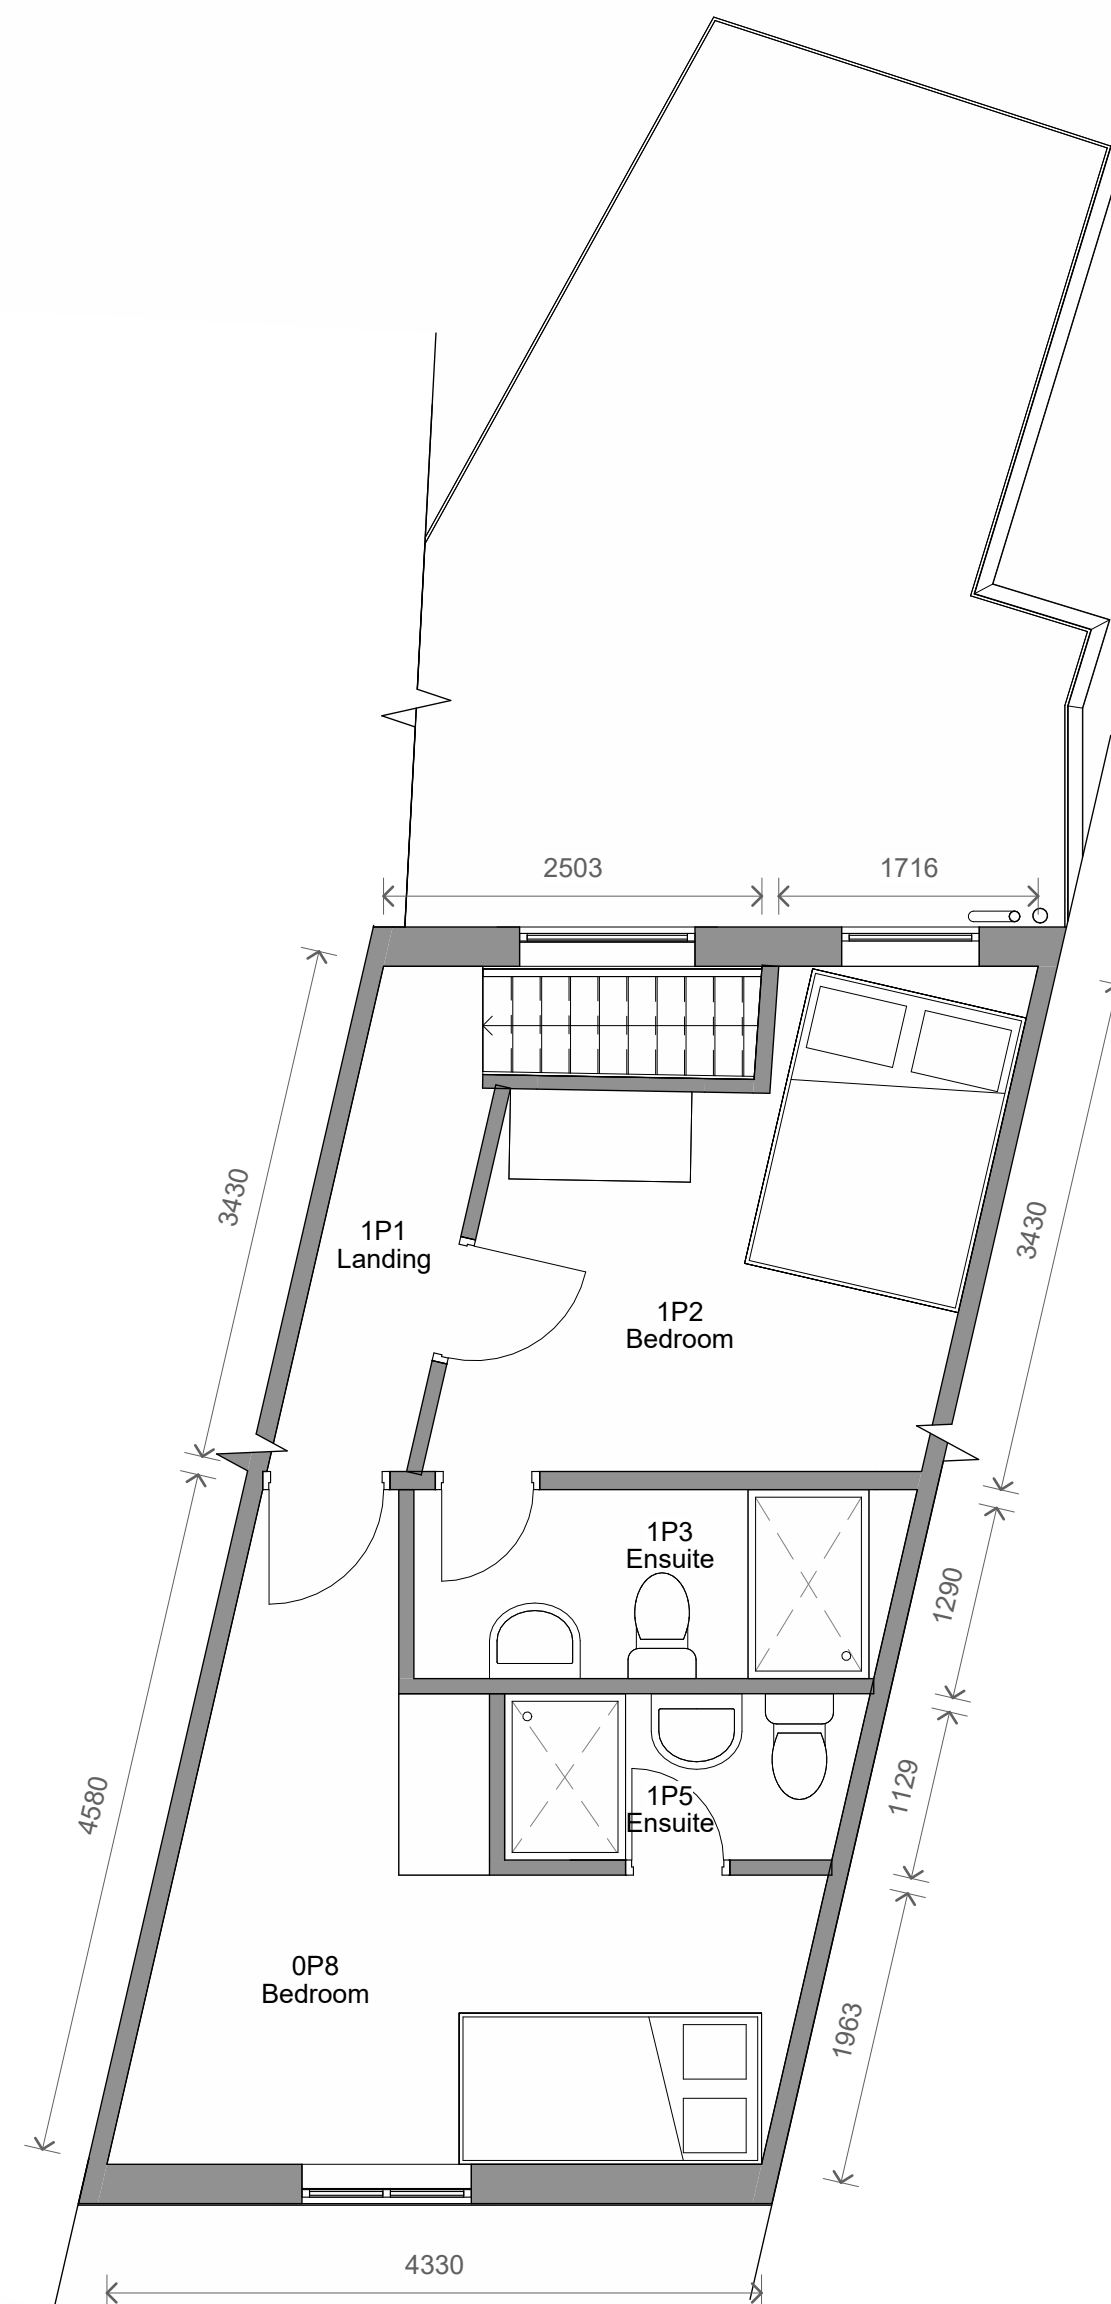

② Level 1 - Proposed
1 : 50

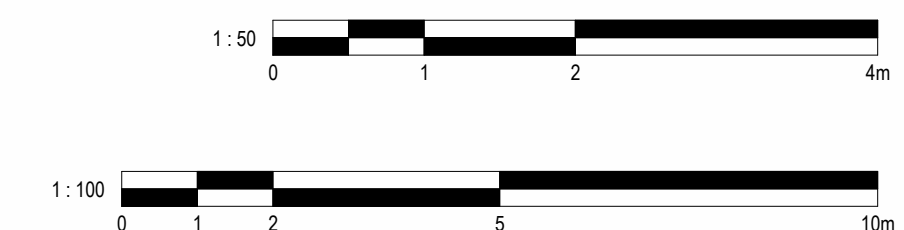

No.	Description	Date	Initial
PROJECT 9 Water Street, Radcliffe			
TITLE Proposed Plans and Elevations			
STATUS DESIGN			
DRAWN BY JB	DATE 03/02/2025	SCALE (@ A1) As indicated	
PROJECT NUMBER GSS24210.2		DRAWING NUMBER 003	REV
The image shows a large, stylized watermark reading "GOLD SKETCH". The letters are bold and outlined. Below each letter of "GOLD SKETCH" is a small letter: S, T, U, D, I, O, S. At the bottom of the page, there is contact information: www.goldsketch.co.uk, info@goldsketch.co.uk, and 0161 792 9595.			
NOTES ©COPYRIGHT ALL RIGHTS RESERVED. THIS DRAWING MUST NOT BE REPRODUCED OR USED WITHOUT PRIOR WRITTEN CONSENT. DRAWING TO BE USED FOR THE STATUS INDICATED ONLY. ALL DIMENSIONS AND SETTING OUT DATA ARE CHECKED AND CONFIRMED ON SITE. ANY DISCREPANCIES TO BE REPORTED TO THE ARCHITECT IMMEDIATELY. LEGISLATION, RELEVANT CODES OF PRACTICE AND BRITISH STANDARDS. ALL DIMENSIONS ON THIS DRAWING ARE IN MILLIMETRES UNLESS OTHERWISE STATED.			