



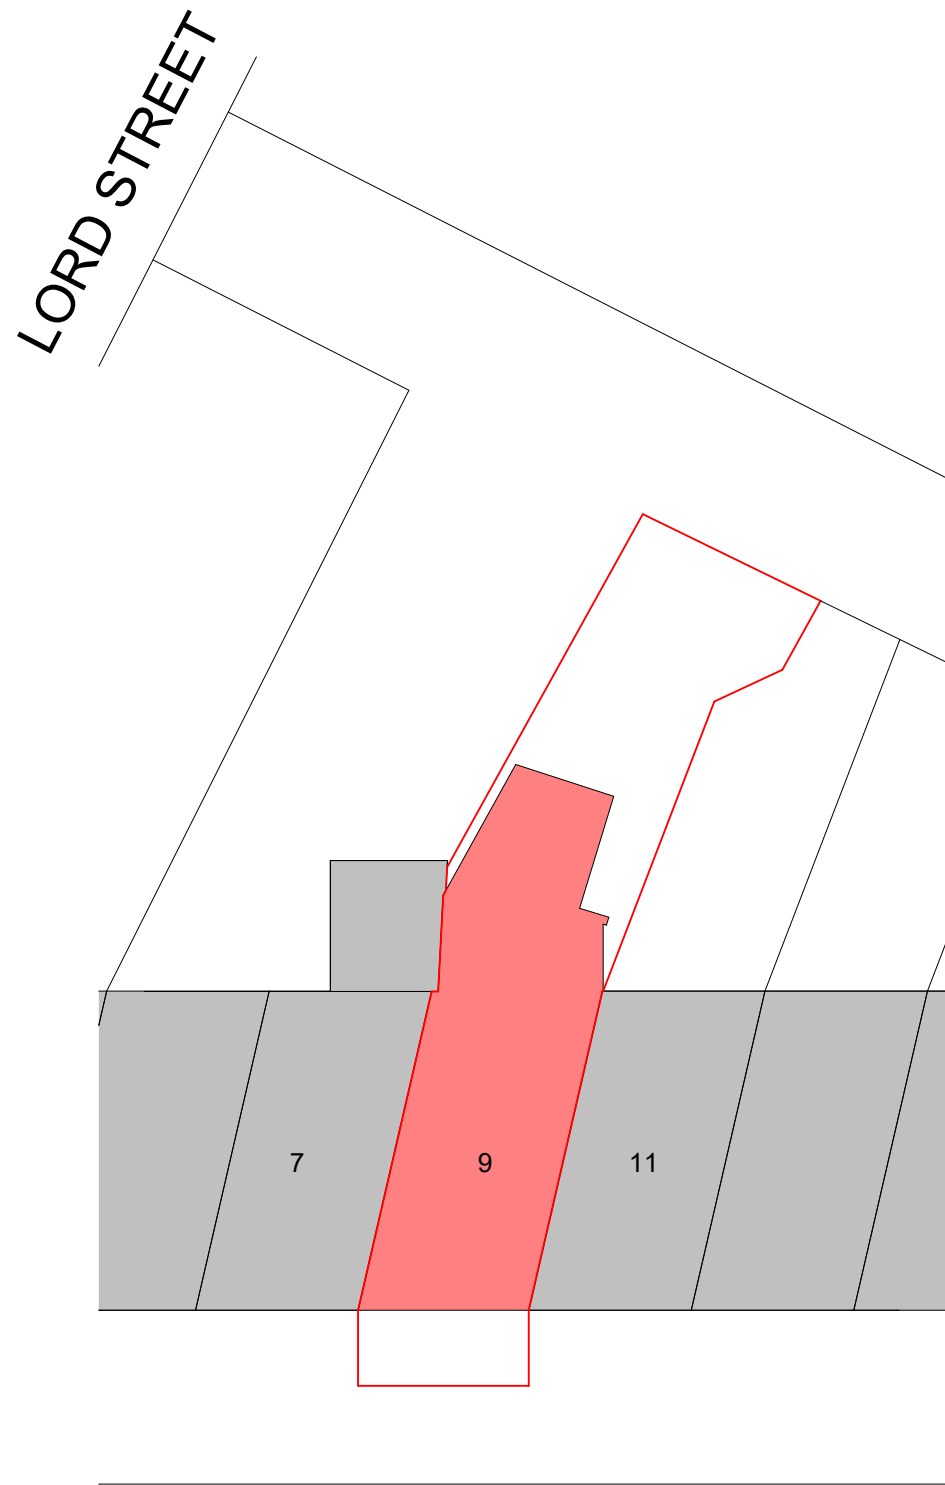

WATER STREET



1 Site - Existing
1 : 200

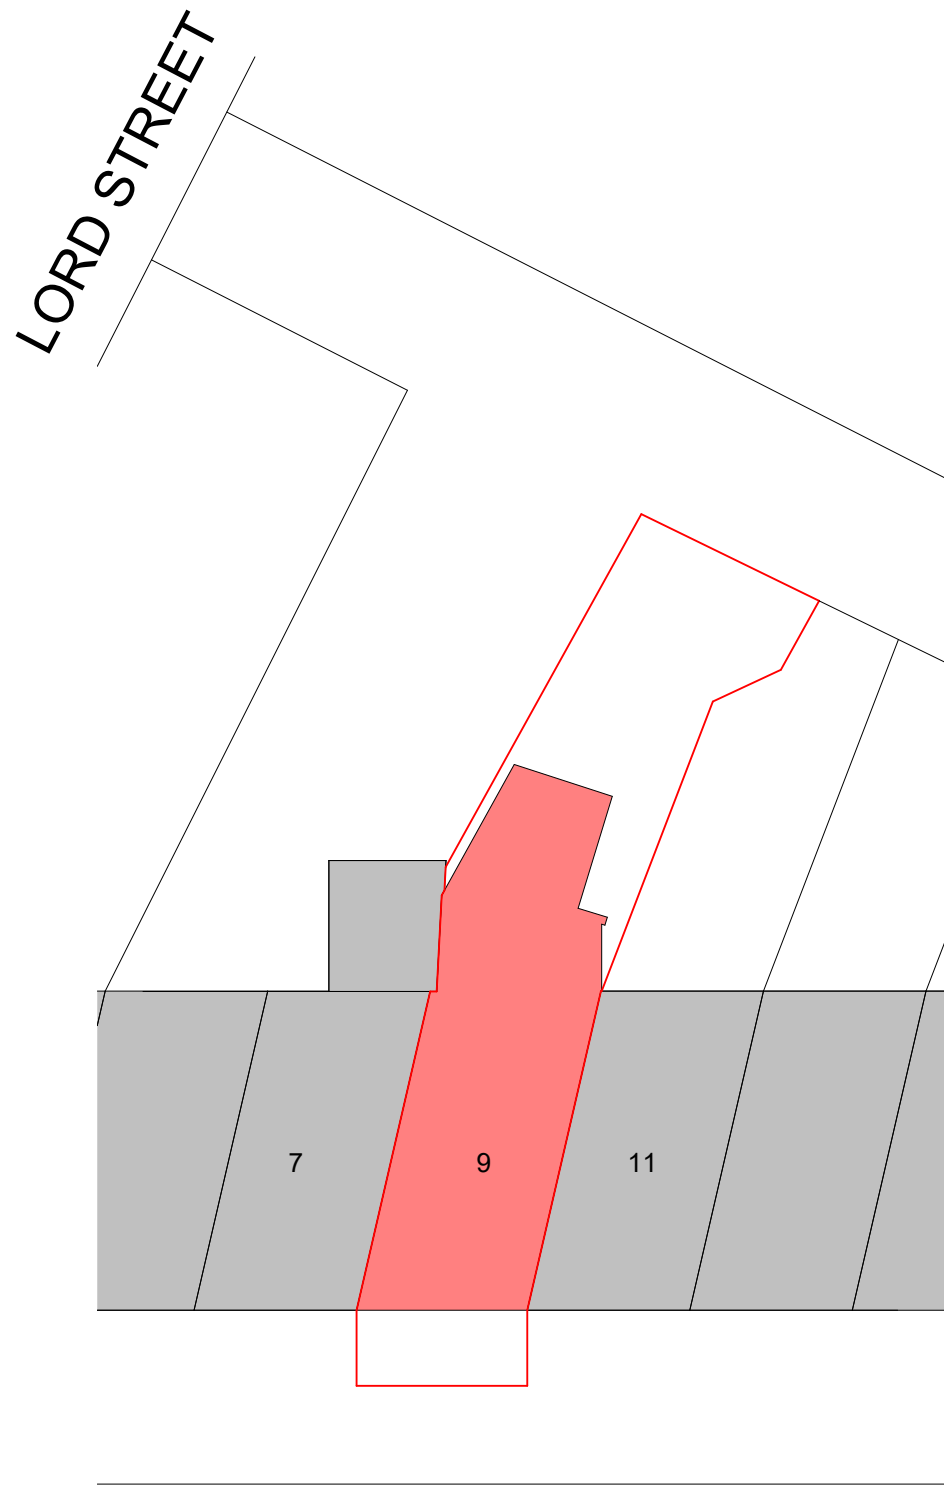

WATER STREET

2 Site - Proposed
1 : 200

- Site Key
- Grass
 - Paving Stones
 - Driveway
 - Timber Fencing
 - Existing Building

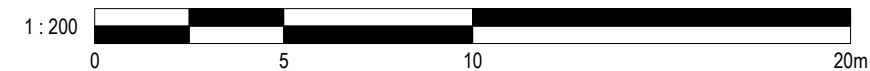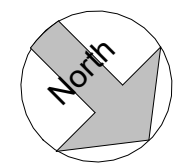

PROJECT	9 Water Street, Radcliffe	PROJECT NUMBER		DRAWING NUMBER		REV	G O L D S K E T C H S T U D I O S www.goldsketch.co.uk info@goldsketch.co.uk 0161 792 9595 NOTES © COPYRIGHT : ALL RIGHTS RESERVED. THIS DRAWING MUST NOT BE REPRODUCED WITHOUT PRIOR WRITTEN CONSENT. DRAWING TO BE USED FOR THE STATUS INDICATED ONLY. ALL DIMENSIONS AND SETTING OUT SHALL BE CHECKED AND CONFIRMED ON SITE. ANY DISCREPANCIES TO BE REPORTED TO THE DESIGNER PRIOR TO THE COMMENCEMENT OF ANY WORK. ALL WORK AND MATERIALS TO BE IN ACCORDANCE WITH CURRENT STATUTORY LEGISLATION, RELEVANT CODES OF PRACTICE AND BRITISH STANDARDS. ALL DIMENSIONS ON THIS DRAWING ARE IN MILLIMETRES (UNLESS OTHERWISE STATED).			
TITLE	Site - Existing & Proposed	GSS24210.2		502						
STATUS	DESIGN	DRAWN BY	CHECKED BY	DATE	SCALE (@ A1)					
		JB	SG	17/02/2025	As indicated	No.	Description	Date	Initial	