

THIS DRAWING IS COPYRIGHT PROTECTED AND MAY NOT BE REPRODUCED IN WHOLE OR PART WITHOUT WRITTEN AUTHORITY FROM THE OWNER.

- NOTES:**
1. Do not scale from this drawing.
 2. Always work to noted dimensions.
 3. All dimensions are in millimetres unless otherwise stated.
 4. All setting out, levels and dimensions to be agreed on site.
 5. The dimensions of all materials must be checked on site before being laid out.
 6. This drawing must be read with the relevant specification clauses and detail drawings.
 7. Order of construction and setting out to be agreed on site.

- KEY**
- ① Proposed resin bound gravel surfacing
 - ② Proposed mini retaining edge. Gabion baskets 300-700mm high with 1.1m timber post and rail balustrade.
 - ③ Temporary bollards to restrict vehicular access




AREA OF TEMPORARY LANDSCAPE REQUIRED TO TIE INTO EXISTING LEVELS

PROPOSED DROP KERB AND TACTILE FOR INTERIM SCHEME

EXISTING KERB TO BE RETAINED IN INTERIM SCHEME

PROPOSED DROP KERB AND TACTILE PAVING TEMPORARY INSTALLATION. TO BE RAISED TO PROPOSED LEVELS IN FULL SCHEME

ALLOWANCE TO BE MADE FOR REINSTATEMENT OF CARRIAGEWAY AFTER INSTALLATION OF KERB

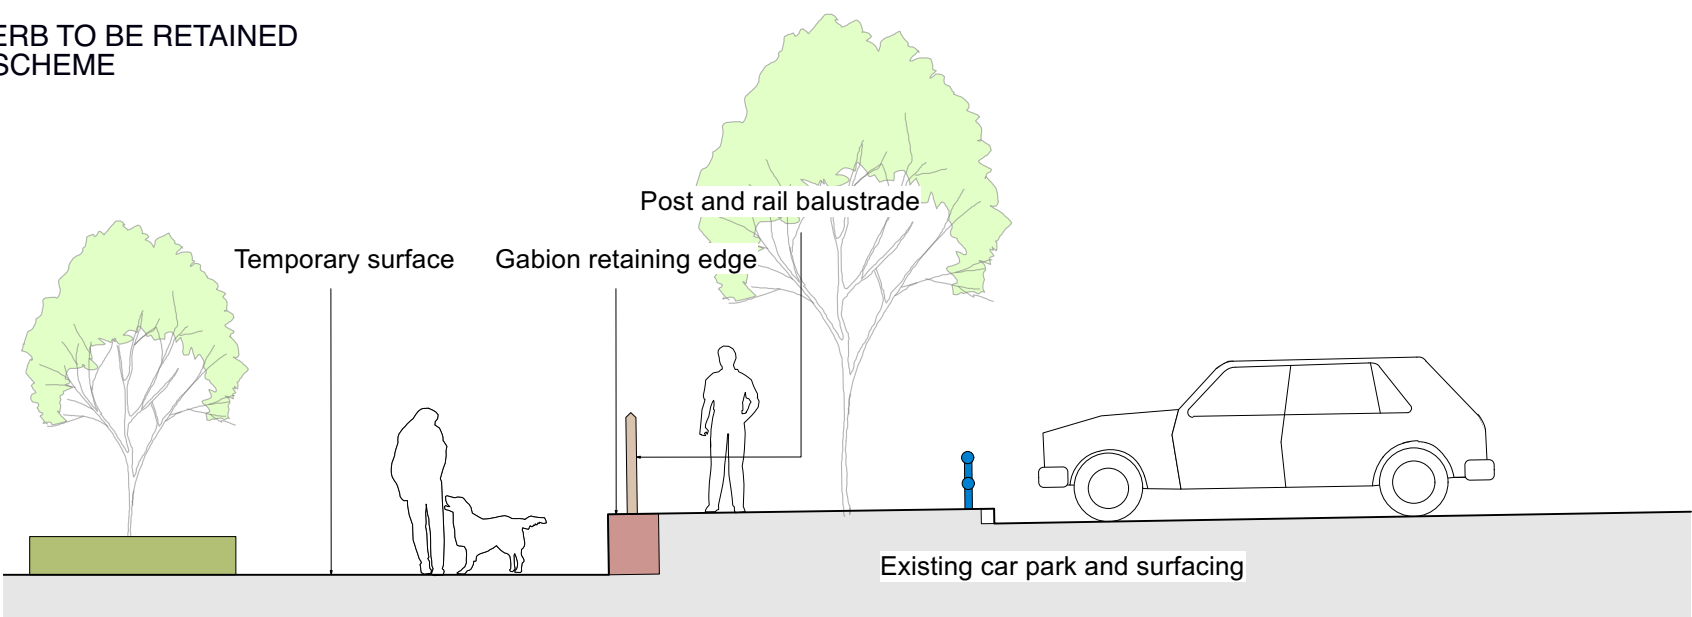


SECTION 1 - TYPICAL SECTION THROUGH TEMPORARY WORKS (scale 1:75)

POS	10/05/24	PLANNING	SAB	LH
Revision	Date	Description	Drawn	Apprvd.



Planit I.E. Limited
Manchester | London | Liverpool | Leeds | Standish
E: info@planit-ie.com W: planit-ie.com

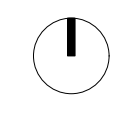

MANCHESTER
2 Back Grafton St.,
Altrincham,
WA14 1DY,
T: 0161 928 9281

Client Prestwich Regeneration LLP

Project Prestwich Village

Drg Title Temporary Landscape Interface Works
Interim scheme between phases

Created on 13-10-23
Created by SAB
Approved by LH

Scale 1:250
Size A1
Workstage Stage 3
Status

Drg No. 3107-PLA-XX-XX-DR-L-0004
Suitability
Revision S4 P05
© Planit I.E. Limited