


EXISTING MATERIALS

- PROFILED INTERLOCKING CONCRETE ROOF-TILES TO AN APPROX '30° PITCHED/HIPPED ROOF SCAPES.
- UPVC BOXED BROWN BLINDMASTER GUTTERS/DOWNPOUTS/UPVC UPD/PD/PANTED CASINGS/VERGES + WHITE SOFFITS. CHAISES
- WOODGRAIN BROWN UPVC PROFILED DOOR + WINDOW FRAMES, CASEMENTS AND SECTIONS FITTED WITH SEALED + DOUBLE GLAZED UNITS
- BUSTIC RED CLAY OVERLAP FACE BRICKS IN 1:3 C/S NATURAL MORTAR + STRECHER BOND AND 3X COURSE STAFF'S BLUE SOLDIER-FEATURE BANDS

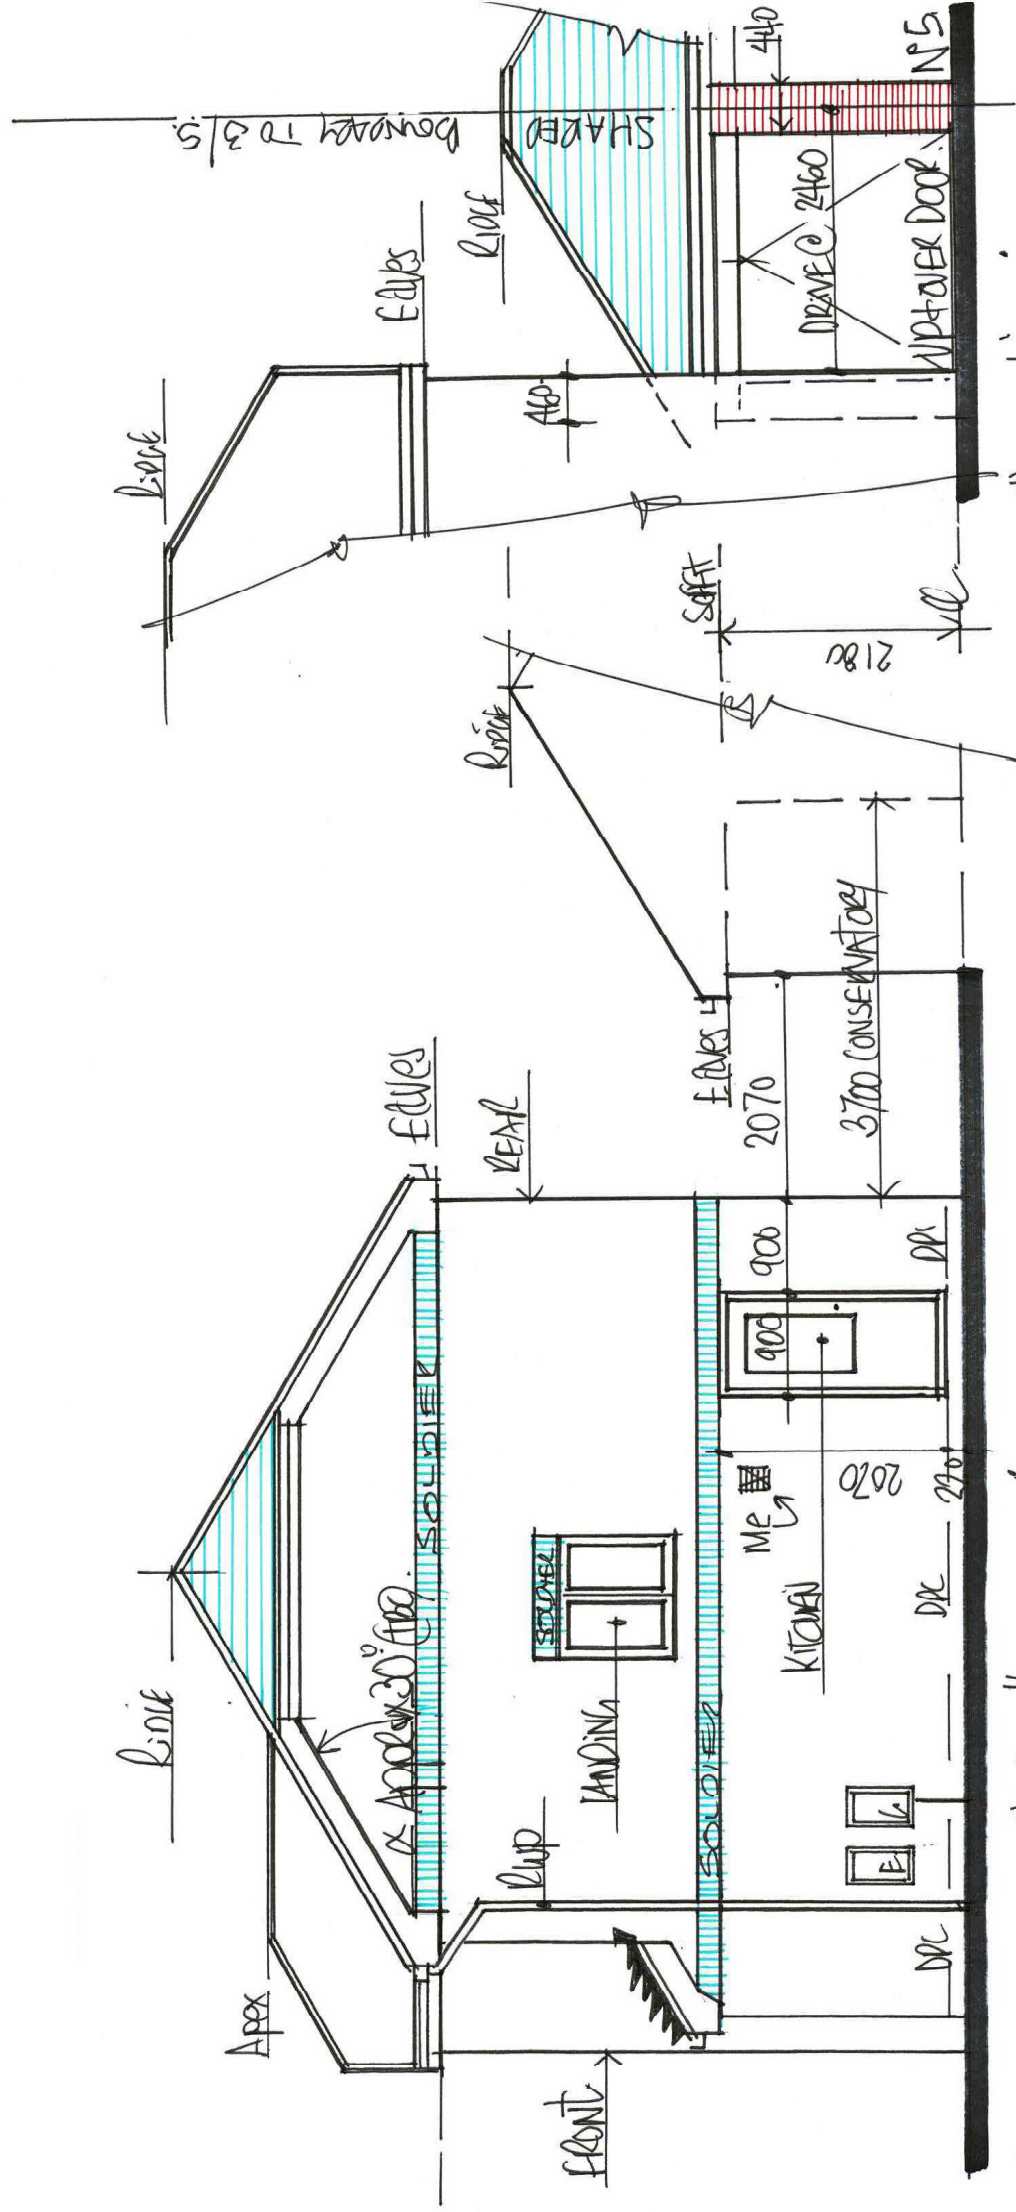


1:50 EXISTING "SIDE" ELEVATION FROM N: 5

PART "EXC" FRONT VIEW

- AS ADVISED BY THE APPLICANT, MR. THOMAS, HE OWNS THE PROPERTY ON A FORESTHOLD TENURE IN VIEW OF LEASEHOLD, SO OVER ANYWHERE OBTAINING THE CONSENTS AND APPROVALS OF BURY COUNCIL UPA/LARCTC. NO OTHER SUCH CONSENTS ARE DEEMED NECESSARY.

• AS ADVISED BY THE APPROXIMATING THE PROPERTY ON A FEEBASIS, HE OWNS THE PROPERTY ON A FEEBASIS, SO OVER TENURE IN USE OF THE PROPERTY, SO OVER AN ABUSE OBTAINING THE CONSENTS AND APPROVALS OF BURY COUNCIL, YPA/LARCA, ETC. NO OTHER SUCH CONSENTS ARE DEEMED NECESSARY.

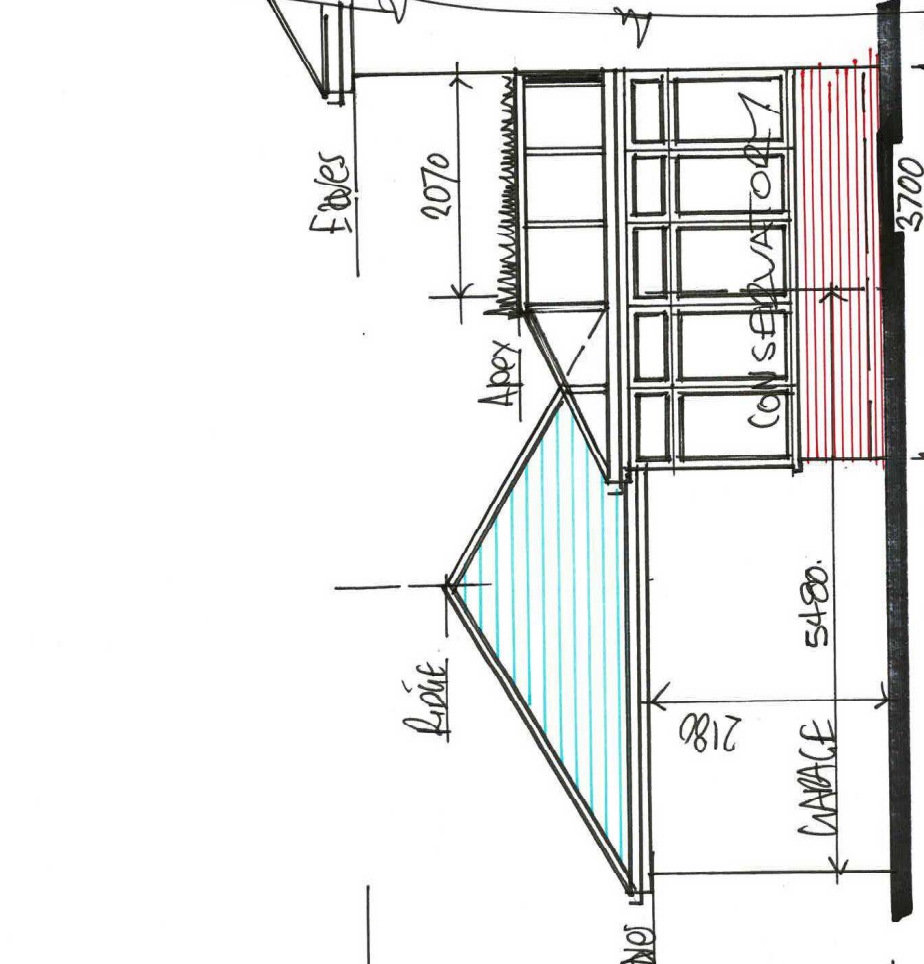

1.50 EXISTING SIDE VIEW FROM N^o1.

DRGN 3