




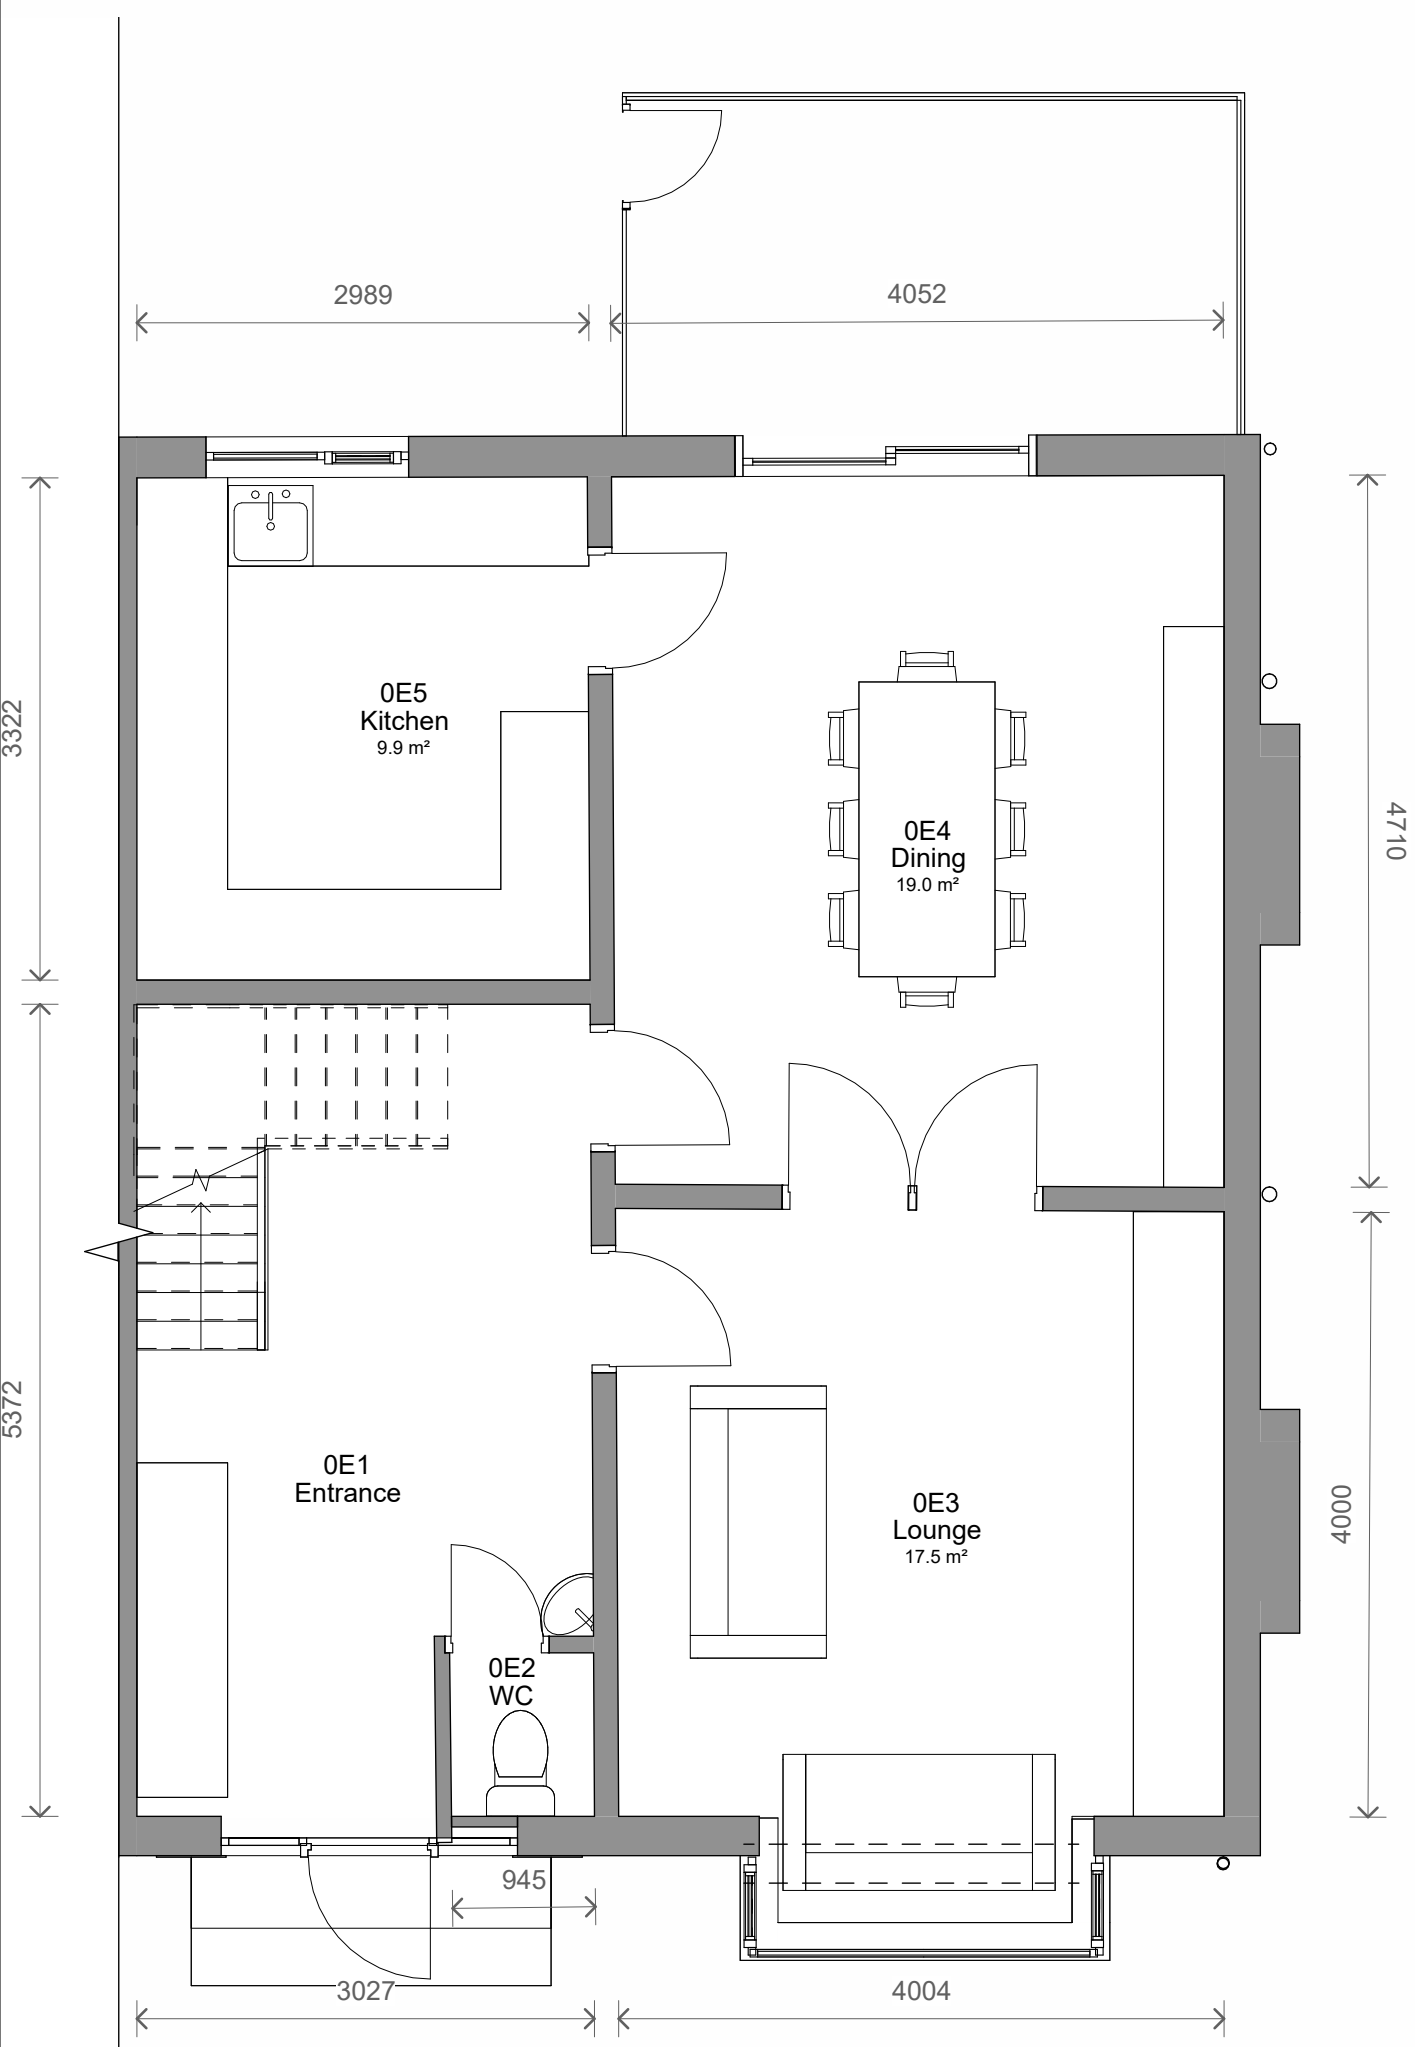


1 Level 0 - Existing
1 : 50

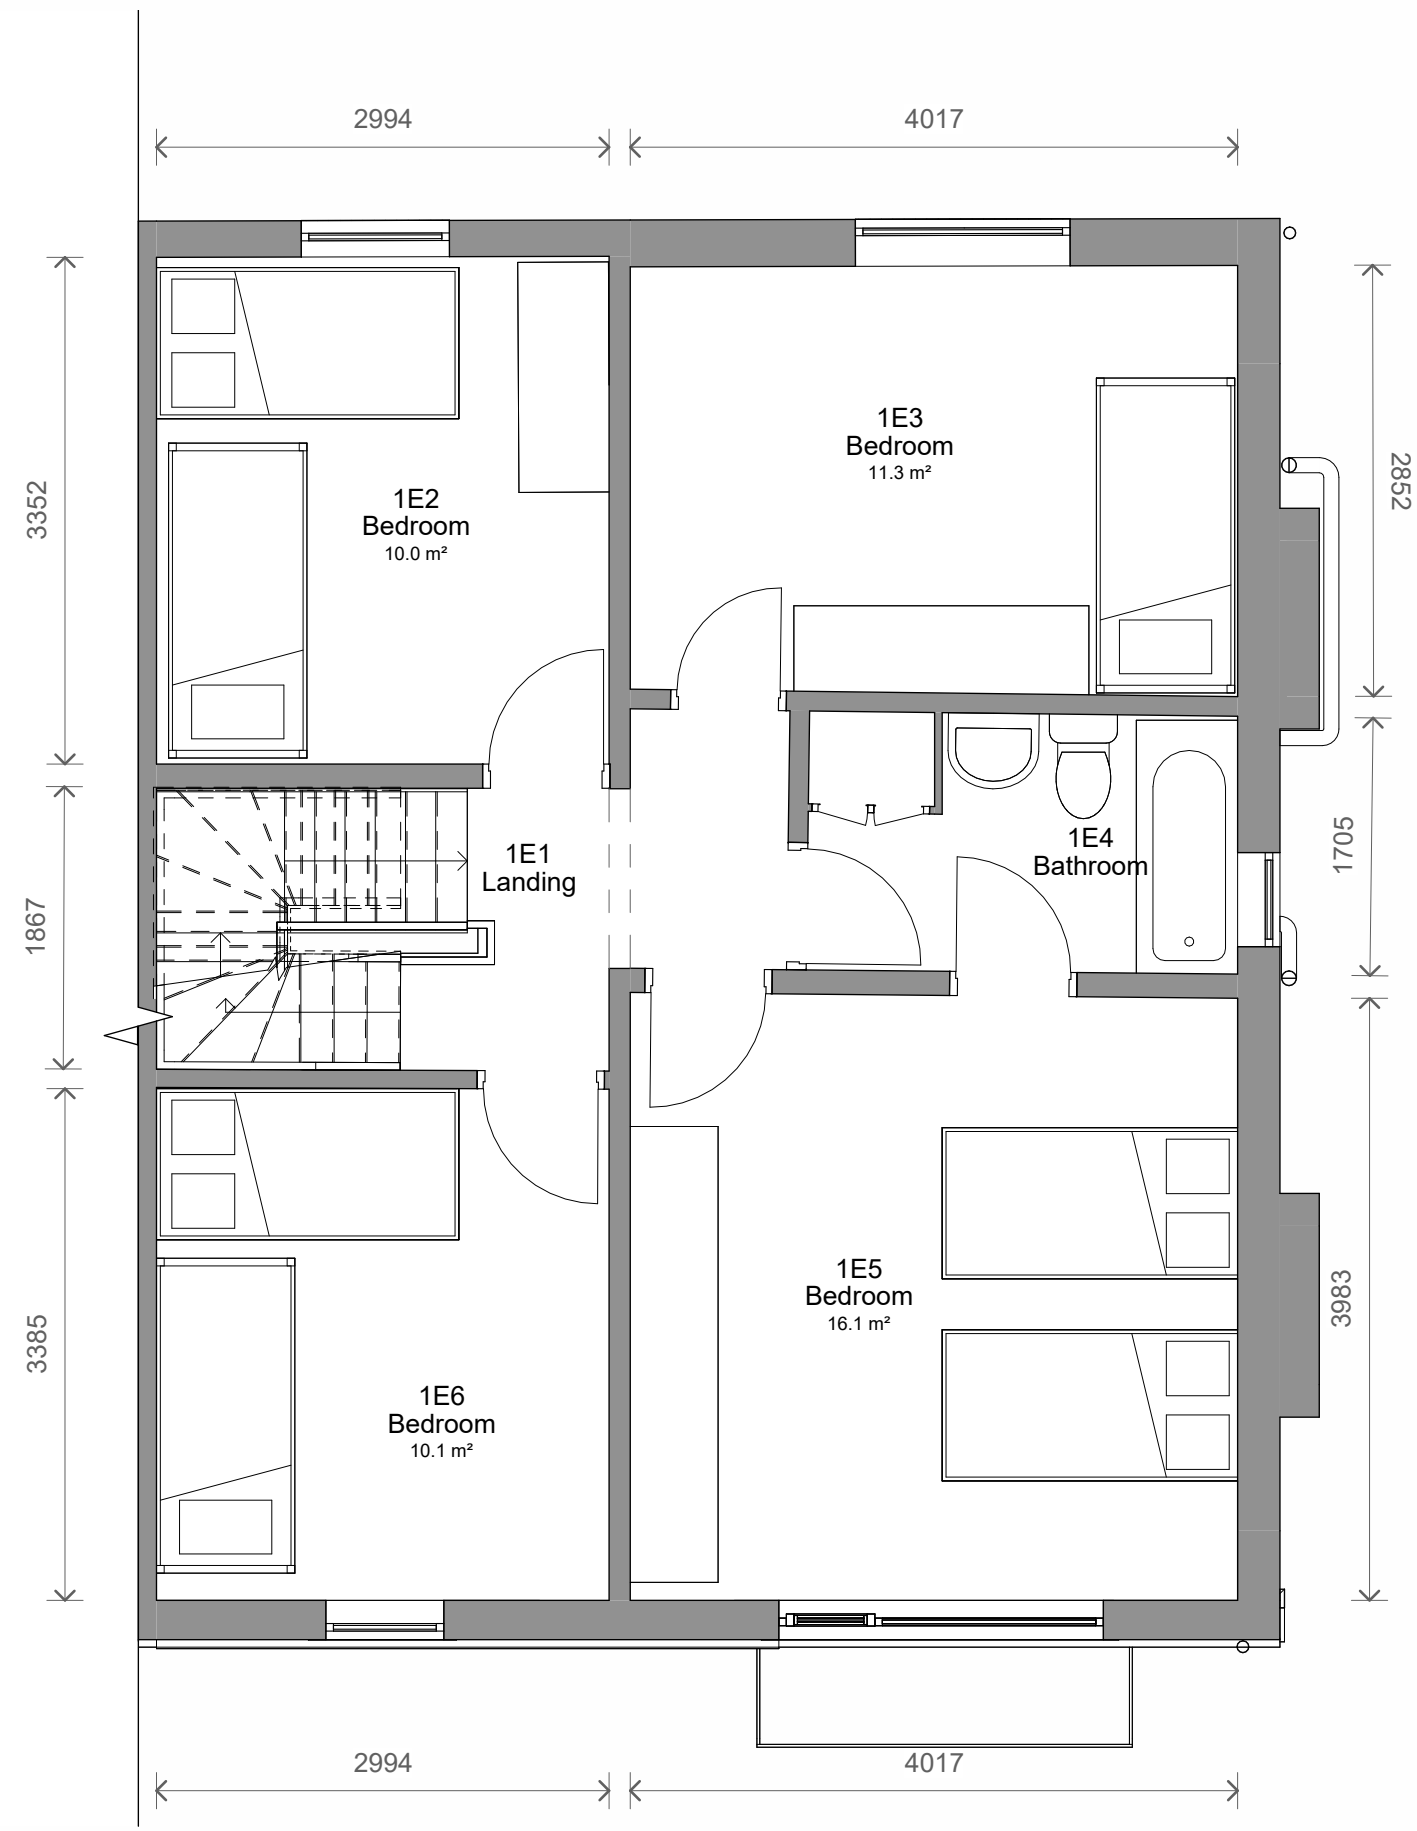



2 Level 1 - Existing
1 : 50

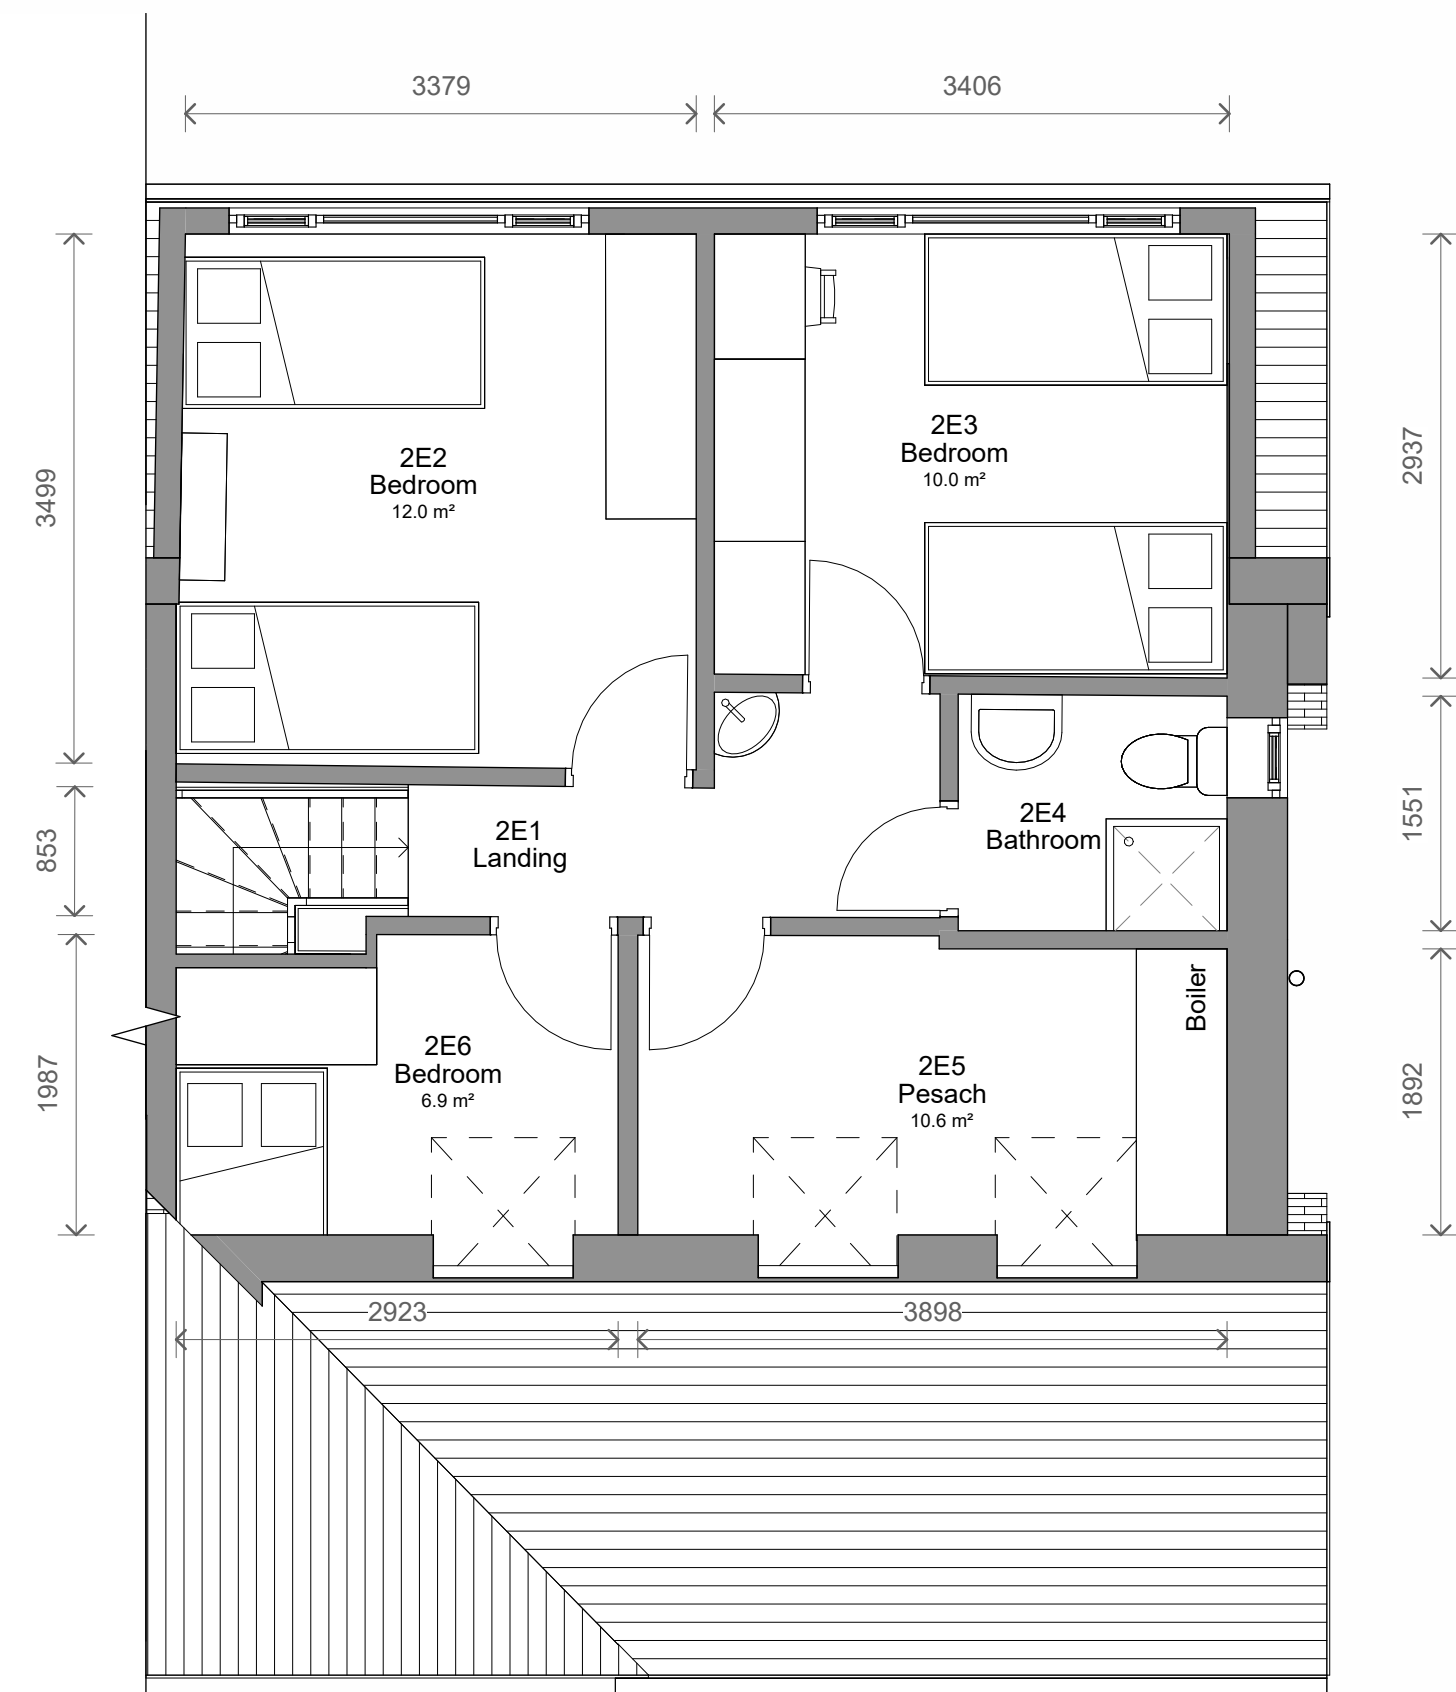


3 Level 2 - Existing
1 : 50

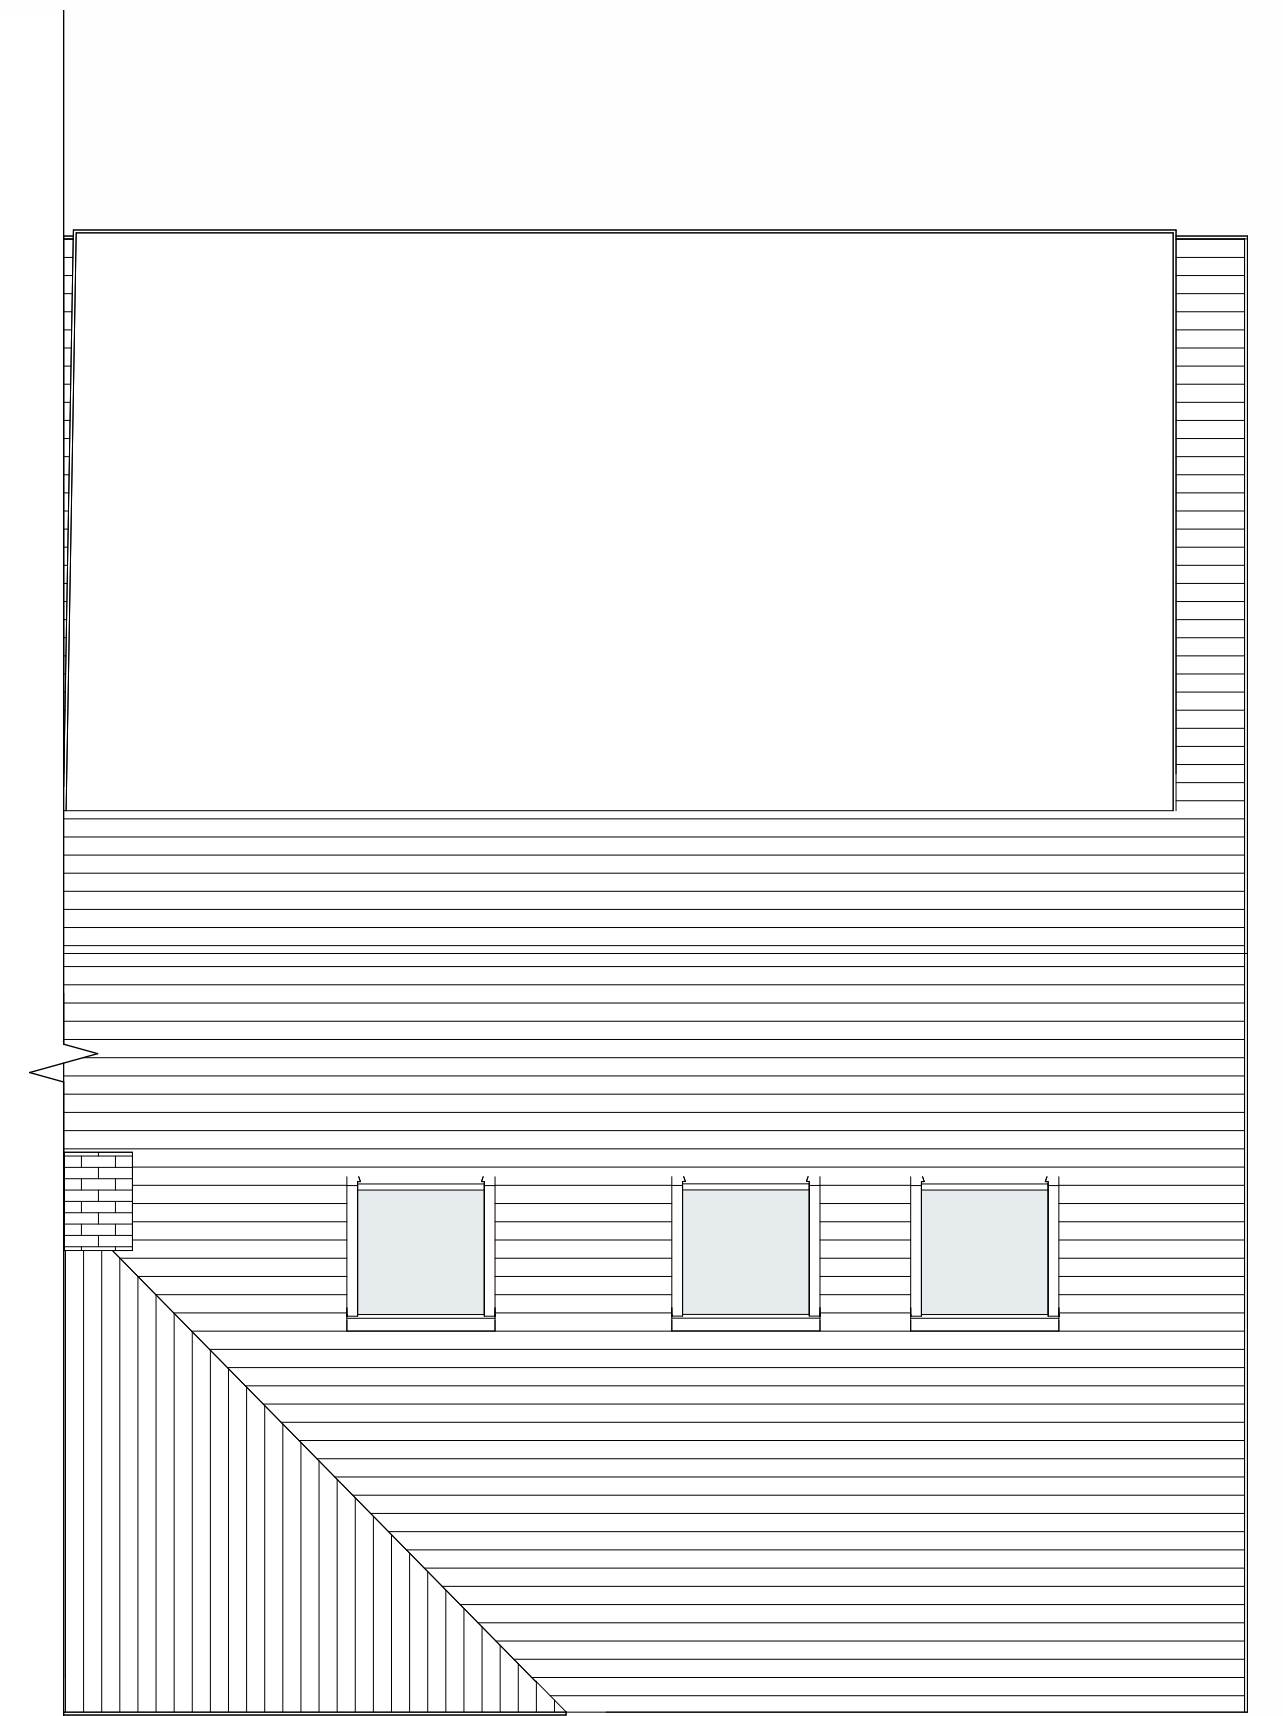

4 Level Roof - Existing
1 : 50

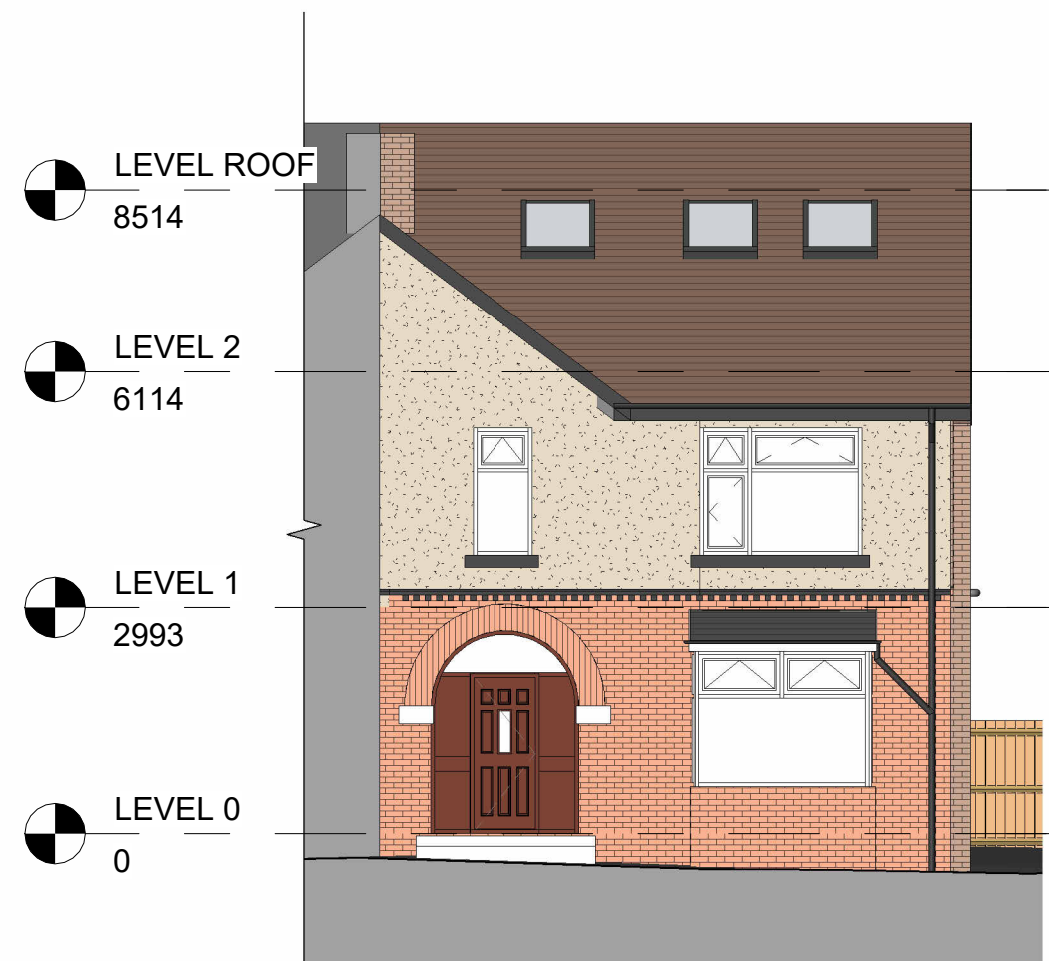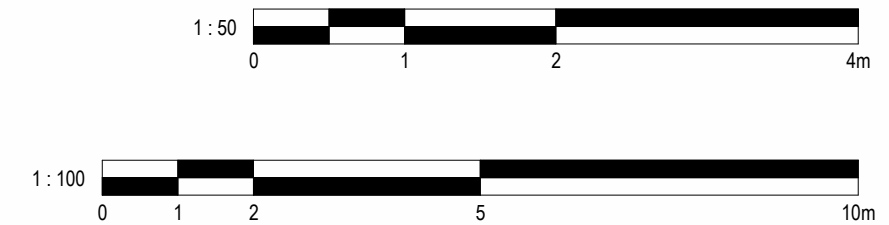

5 Front - Existing
1 : 100

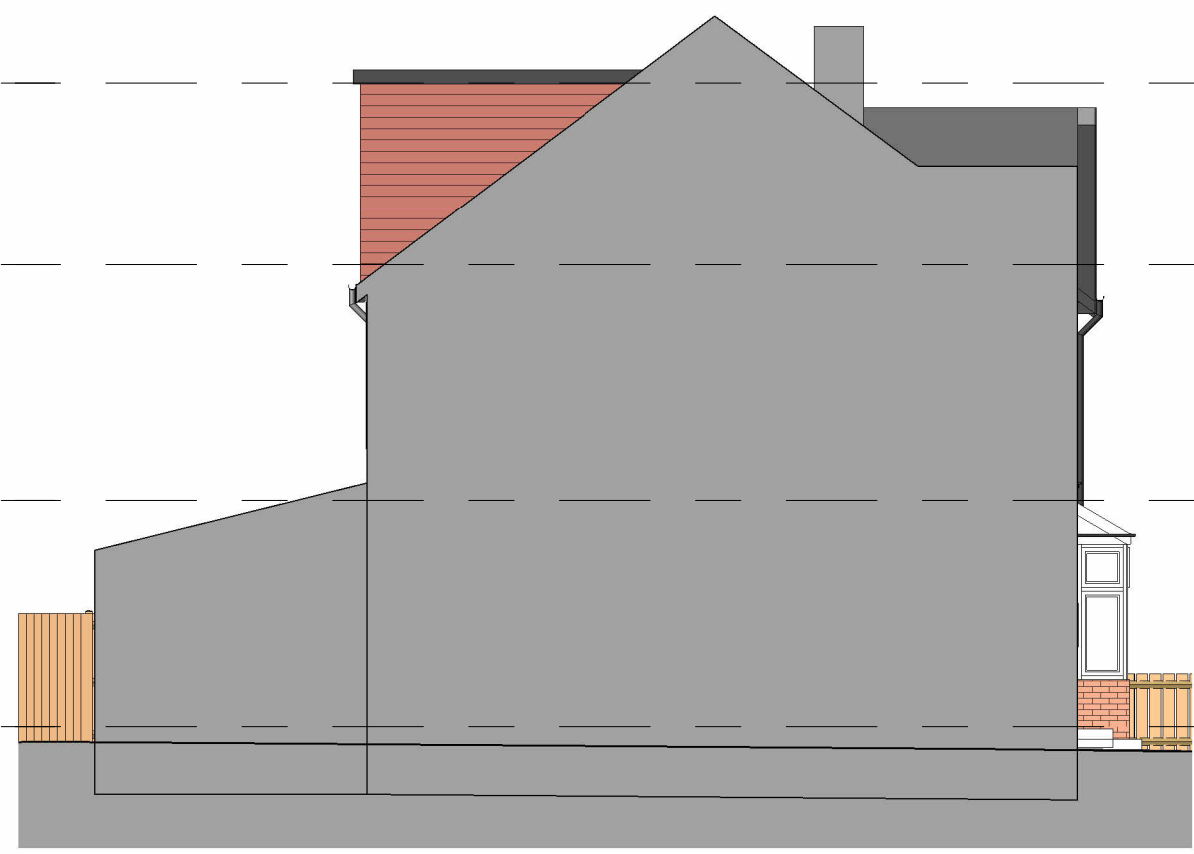

6 Left Side - Existing
1 : 100



7 Rear - Existing
1 : 100



8 Right Side - Existing
1 : 100

No. Description		Date	Initial
PROJECT			
95 Albert Avenue			
TITLE			
Existing Plans and Elevations			
STATUS			
DESIGN			
DRAWN BY	DATE	SCALE (@ A1)	
CB	28/07/2025	As indicated	
PROJECT NUMBER	DRAWING NUMBER	REV	
GSS25118	002		
GOLD SKETCH			
S T U D I O S			
www.goldsketch.co.uk		info@goldsketch.co.uk 0161 792 9595	
NOTES			
© COPYRIGHT - ALL RIGHTS RESERVED. THIS DRAWING AND ANY PARTS THEREOF ARE THE PROPERTY OF GOLD SKETCH AND MUST NOT BE REPRODUCED OR TRANSMITTED IN ANY FORM OR BY ANY MEANS, ELECTRONIC OR MECHANICAL, INCLUDING PHOTOCOPYING, RECORDING, OR BY ANY INFORMATION STORAGE AND RETRIEVAL SYSTEM, WITHOUT THE WRITTEN PERMISSION OF GOLD SKETCH. ANY DISCREPANCIES TO BE REPORTED TO THE ARCHITECT IMMEDIATELY UPON DETECTION. ALL DIMENSIONS ARE IN MILLIMETRES UNLESS OTHERWISE STATED.			