




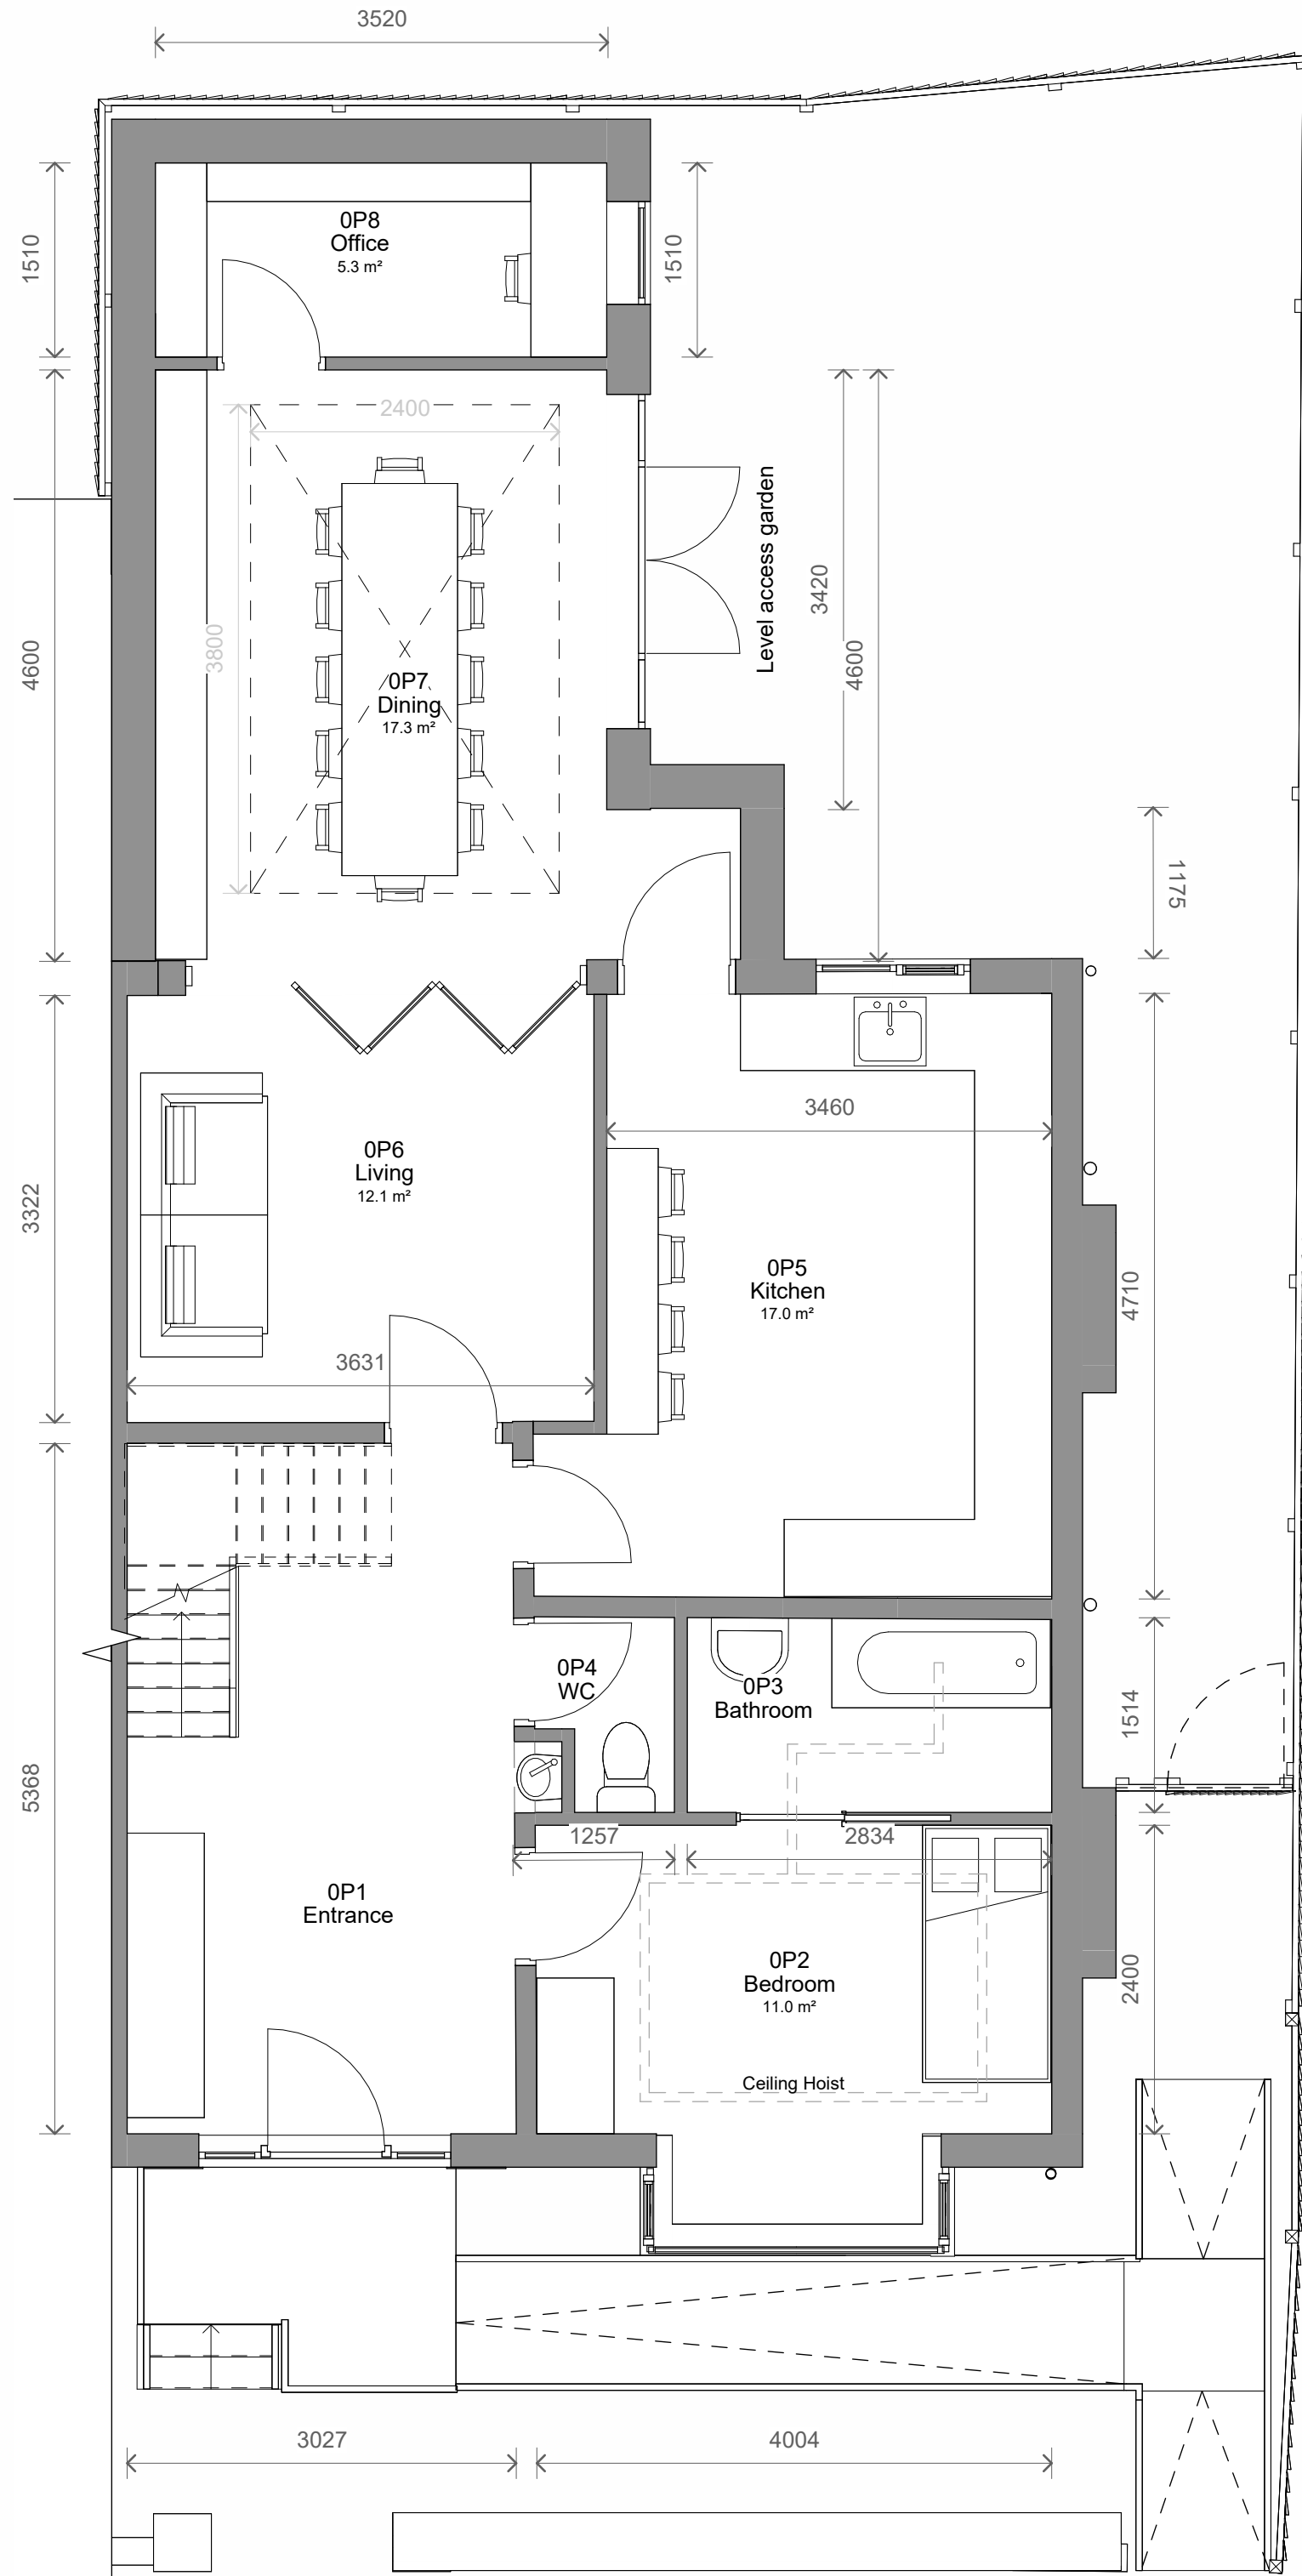


① Level 0 - Proposed
1 : 50

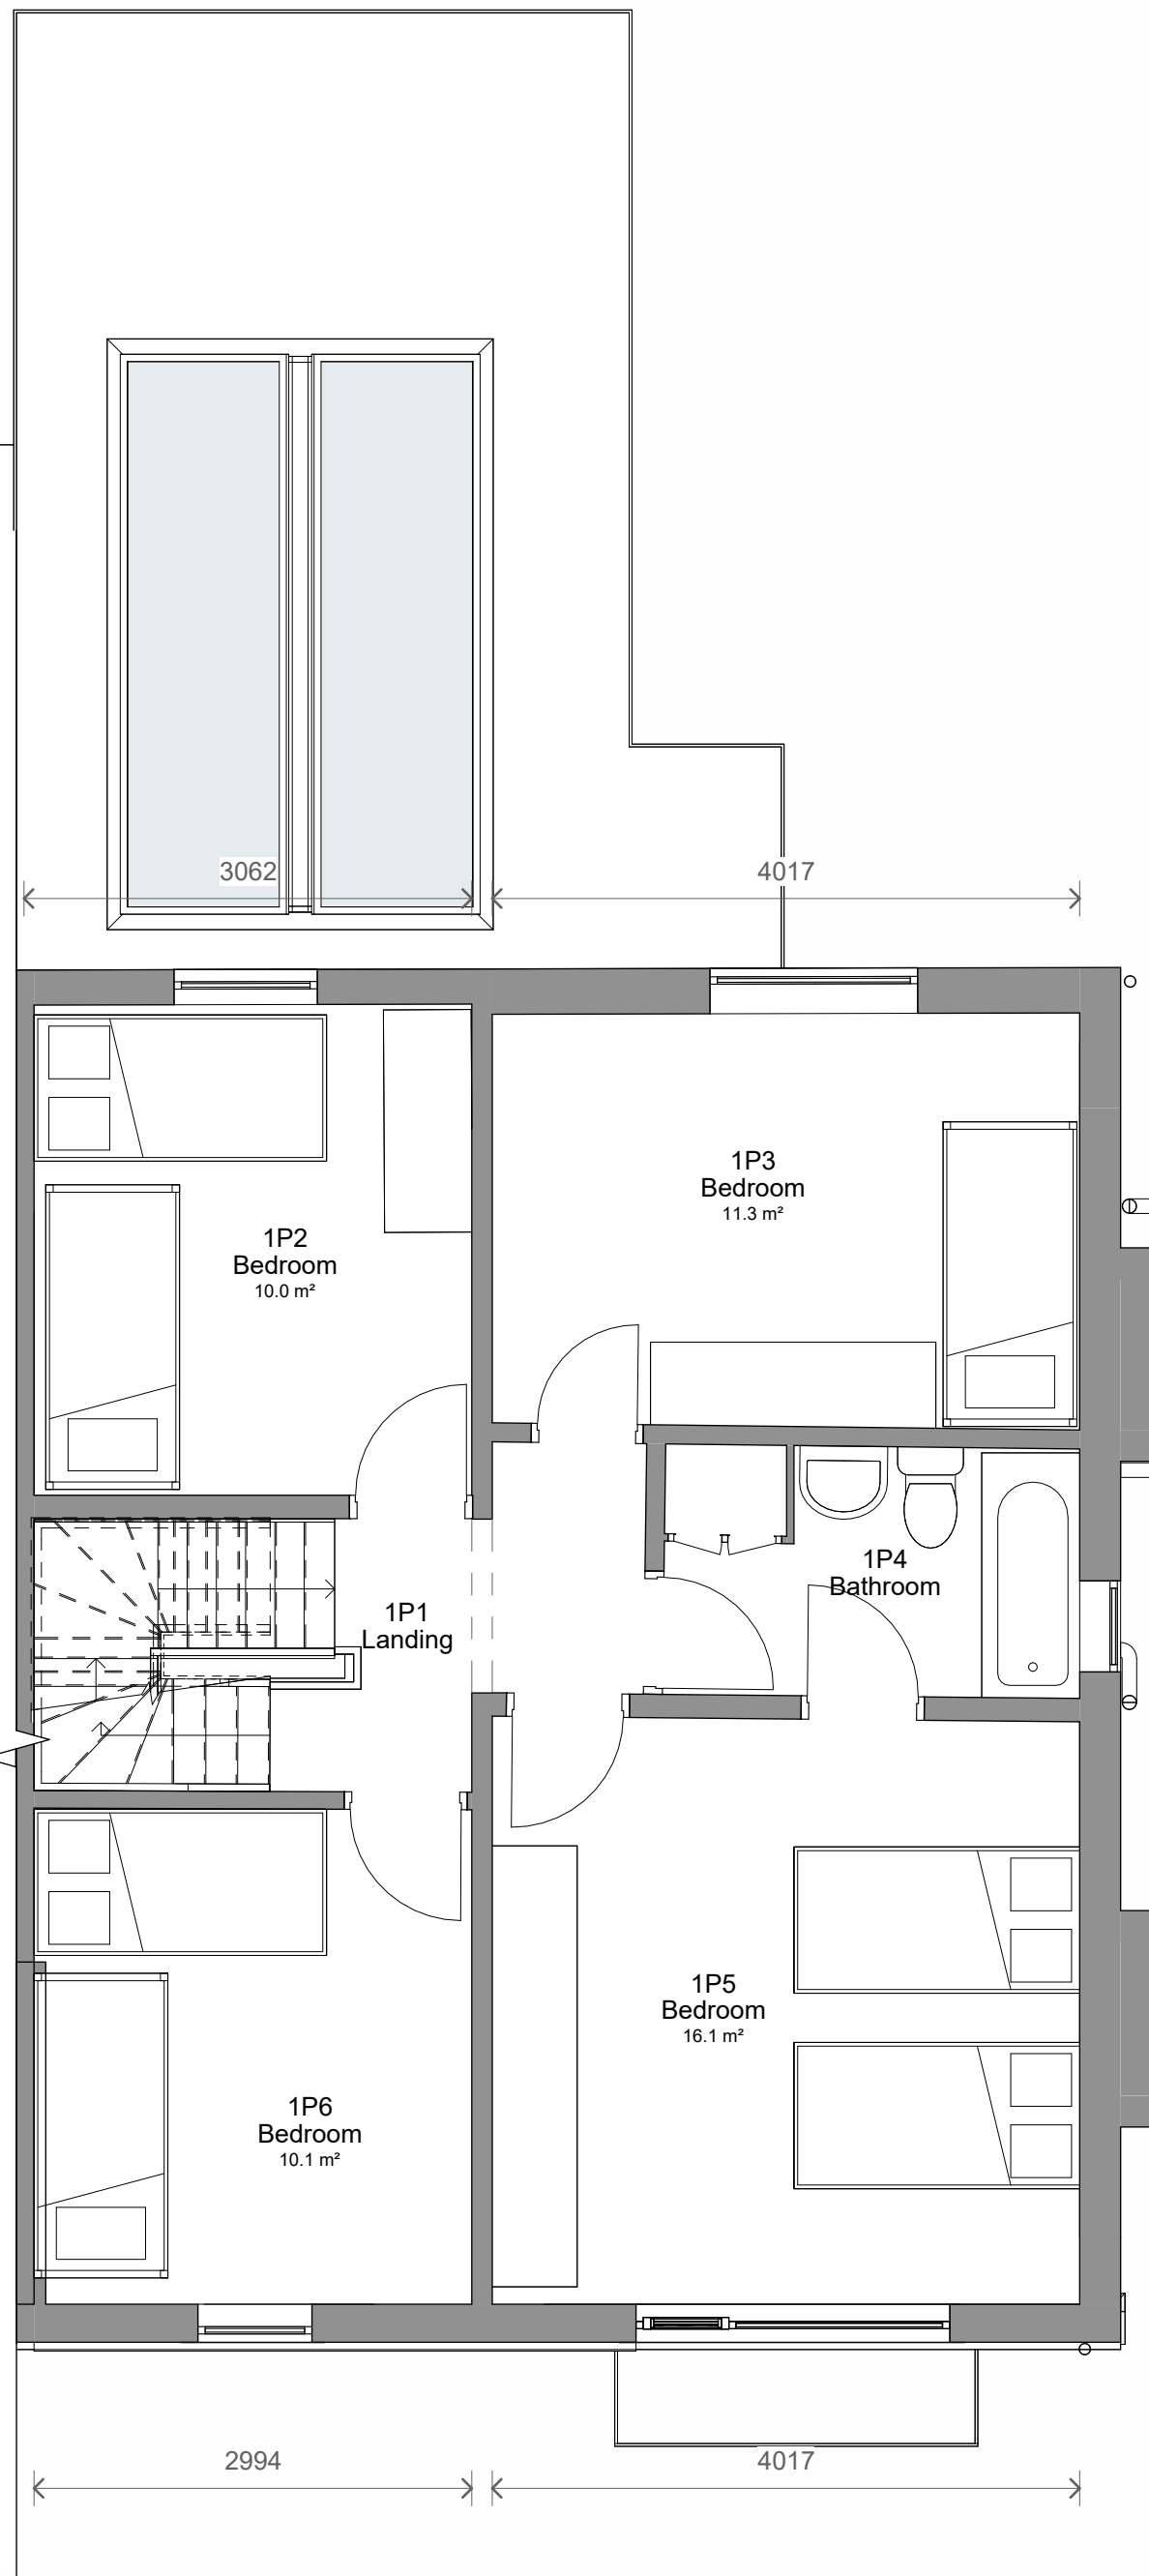


② Level 1 - Proposed
1 : 50

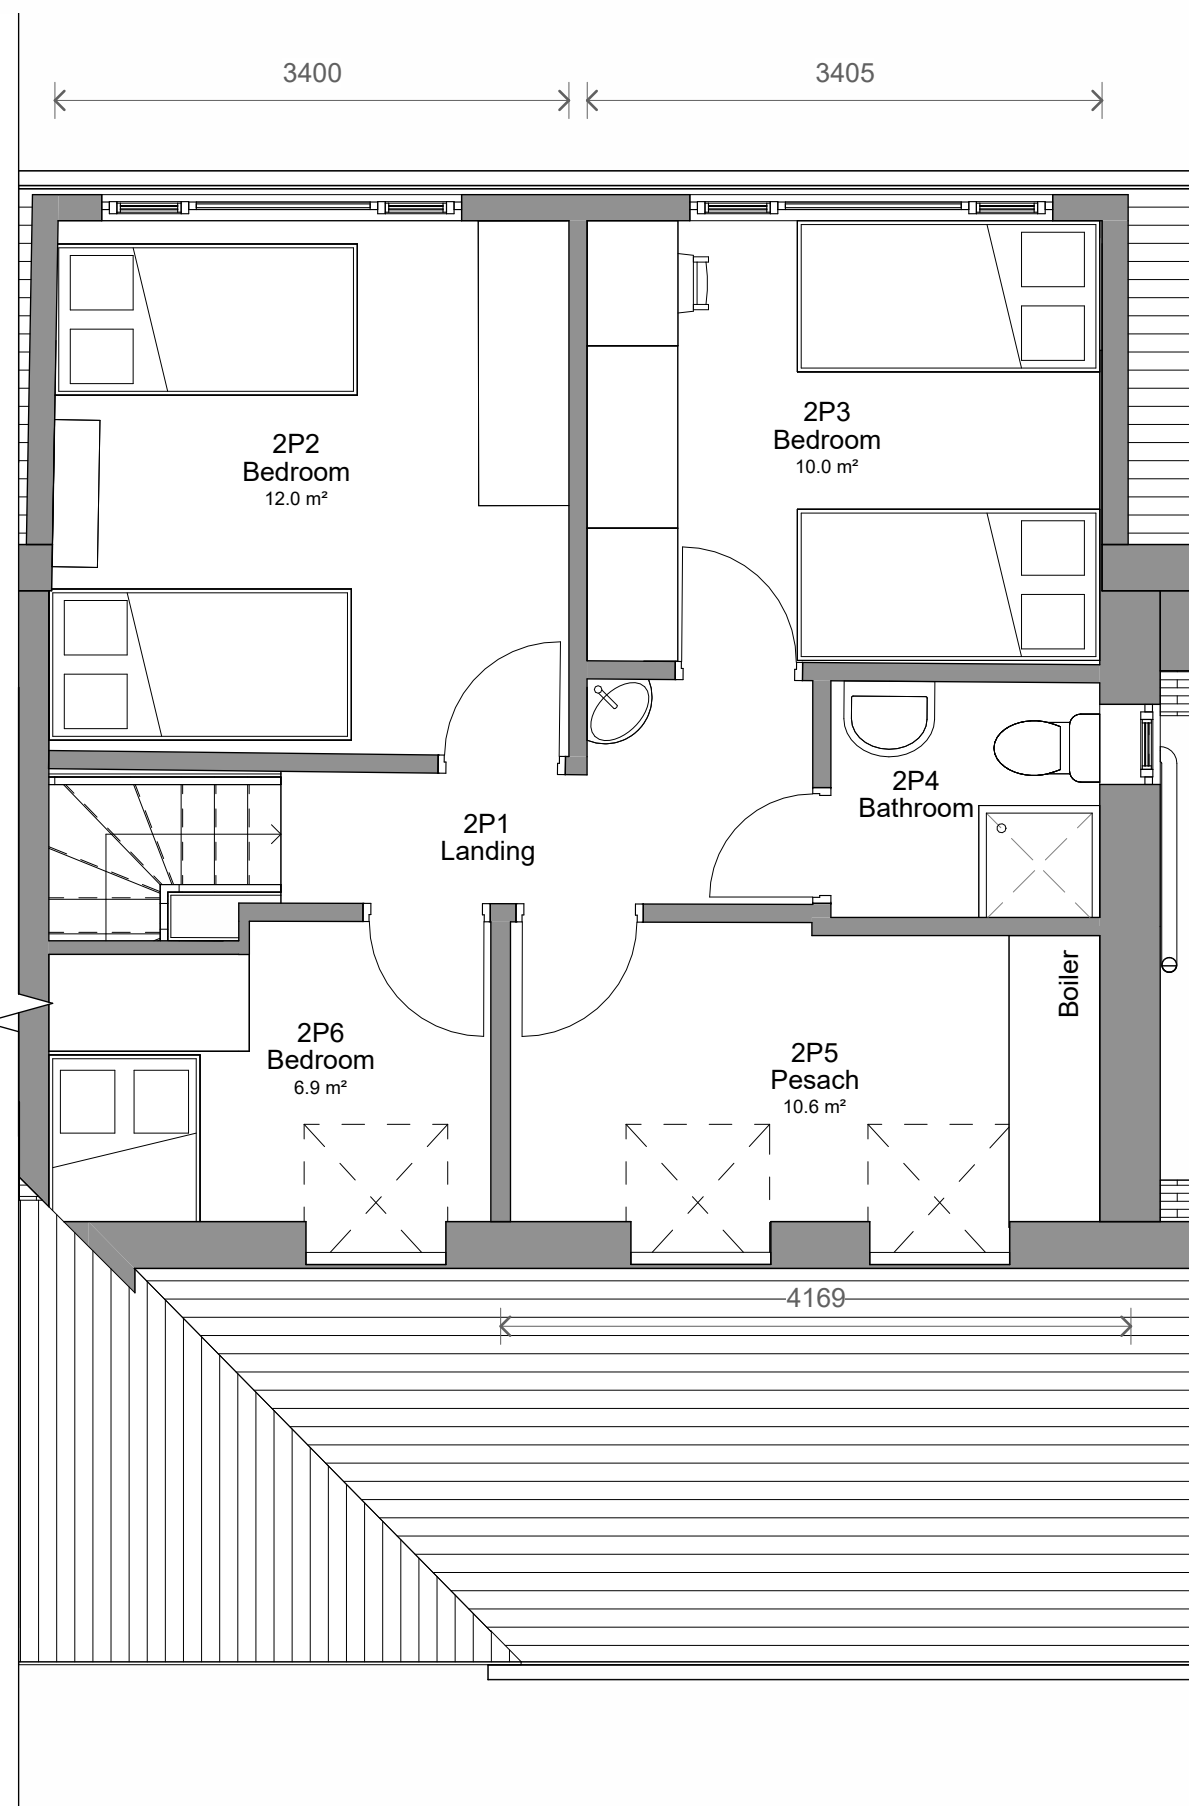

③ Level 2 - Proposed
1 : 50

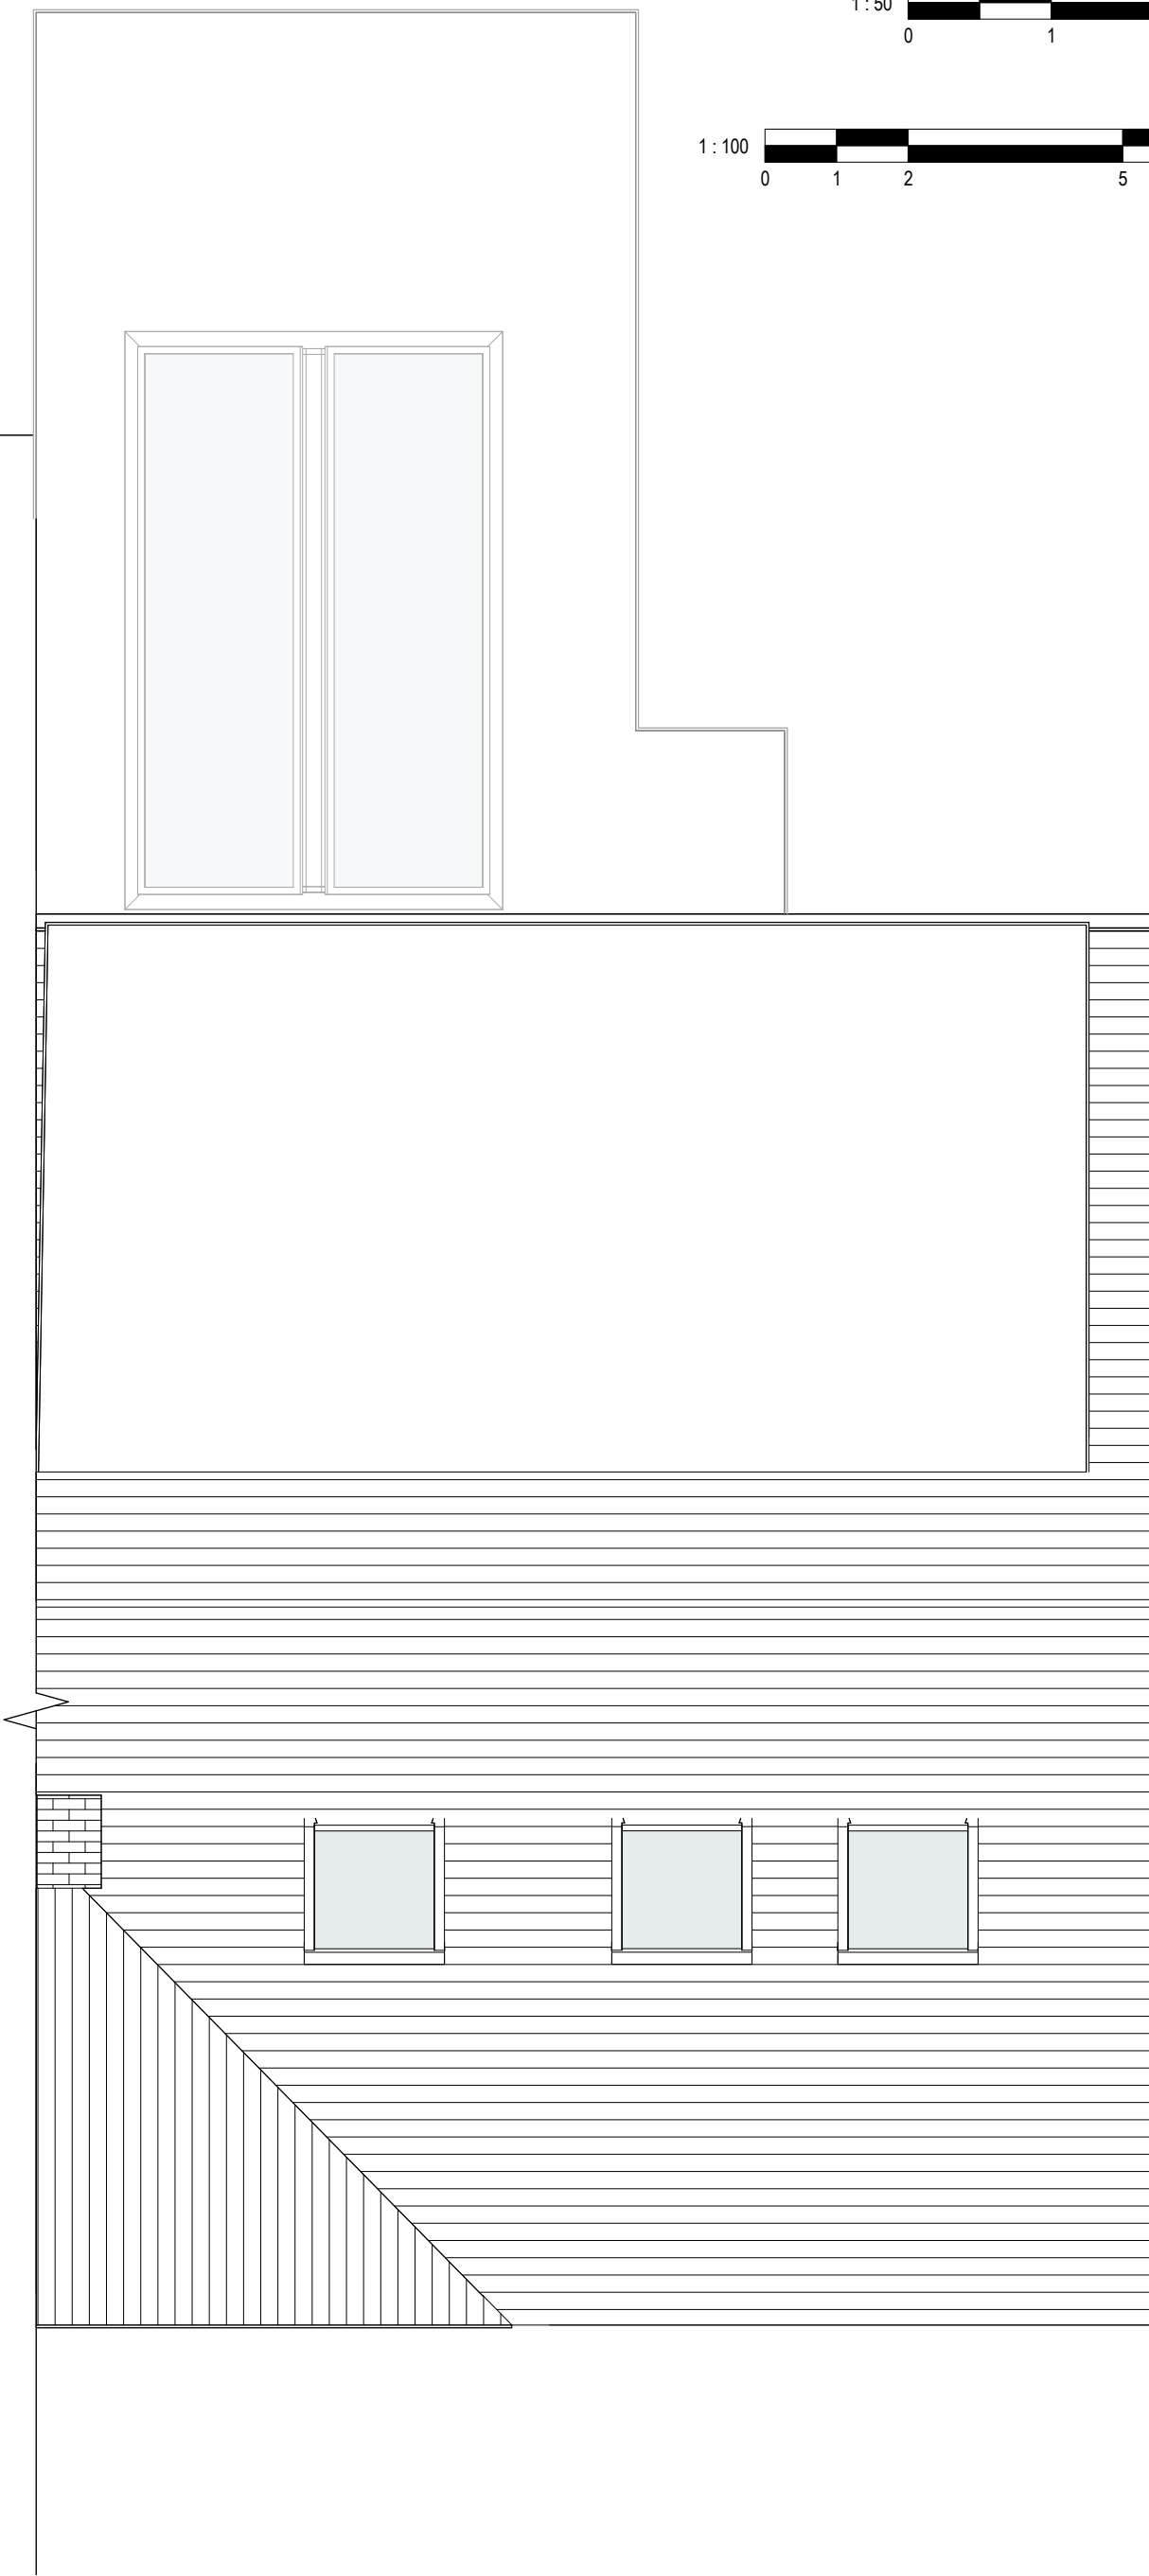

⑧ Level Roof - Proposed
1 : 50

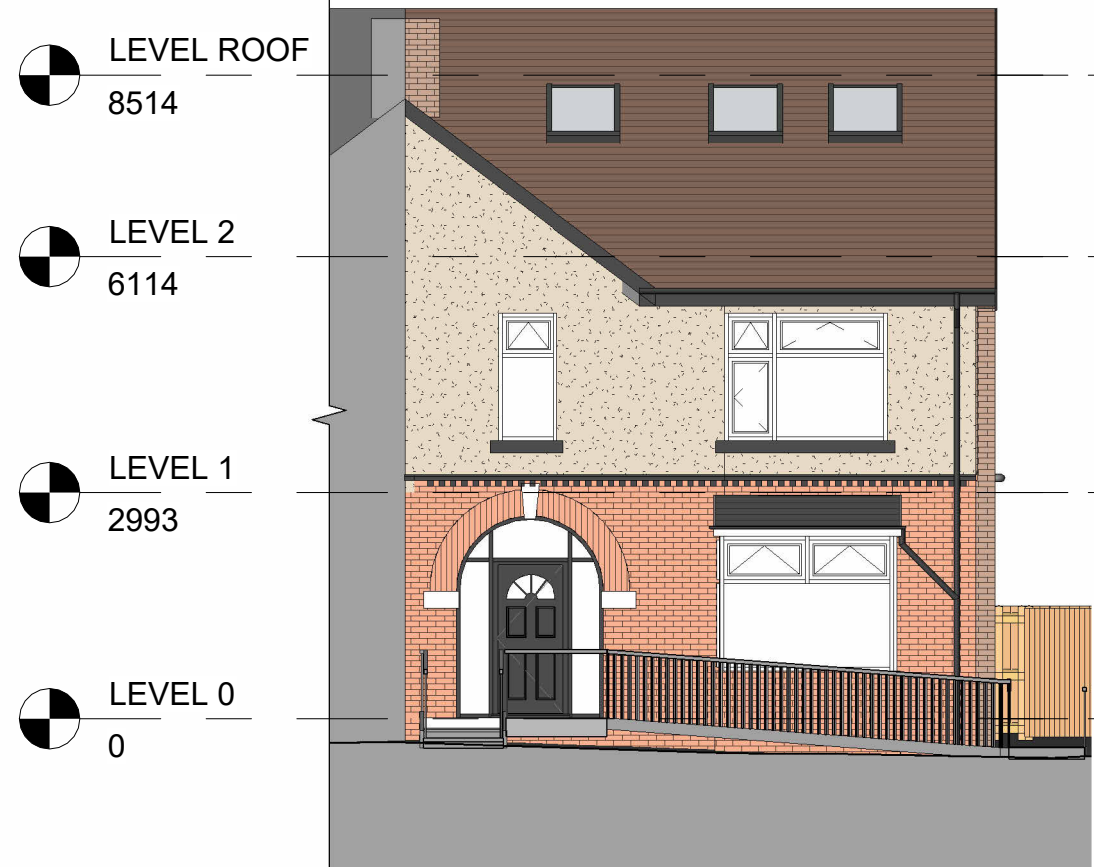

④ Front - Proposed
1 : 100




⑤ Left Side - Proposed
1 : 100



⑥ Rear - Proposed
1 : 100



⑦ Right Side - Proposed
1 : 100

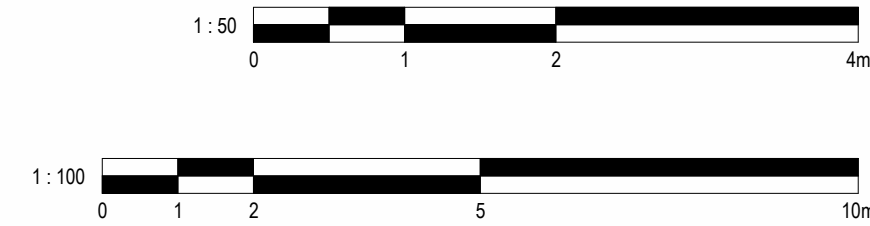

1	Revised Design	19/08/2025	CB
No.	Description	Date	Initial

PROJECT			
95 Albert Avenue			
TITLE			
Proposed Plans and Elevations			
STATUS			
DESIGN			
DRAWN BY	DATE	SCALE (@ A1)	
CB	01/08/2025	As indicated	
PROJECT NUMBER	DRAWING NUMBER	REV	
GSS25118	003	1	
GOLD SKETCH			
S T U D I O S			
www.goldsketch.co.uk info@goldsketch.co.uk 0161 792 9595			
NOTES			
© COPYRIGHT - ALL RIGHTS RESERVED. THIS DRAWING MUST BE APPROVED WITHOUT PRIOR WRITTEN CONSENT. DRAWING TO BE USED FOR THE STATUS INDICATED ONLY. ALL DIMENSIONS AND SETTING OF FINISHES ARE TO BE IN ACCORDANCE WITH CURRENT BUILDING REGULATIONS AND THE COMPANIONSHIP OF ANY WORK. ALL DIMENSIONS ARE IN MILLIMETRES UNLESS OTHERWISE STATED.			