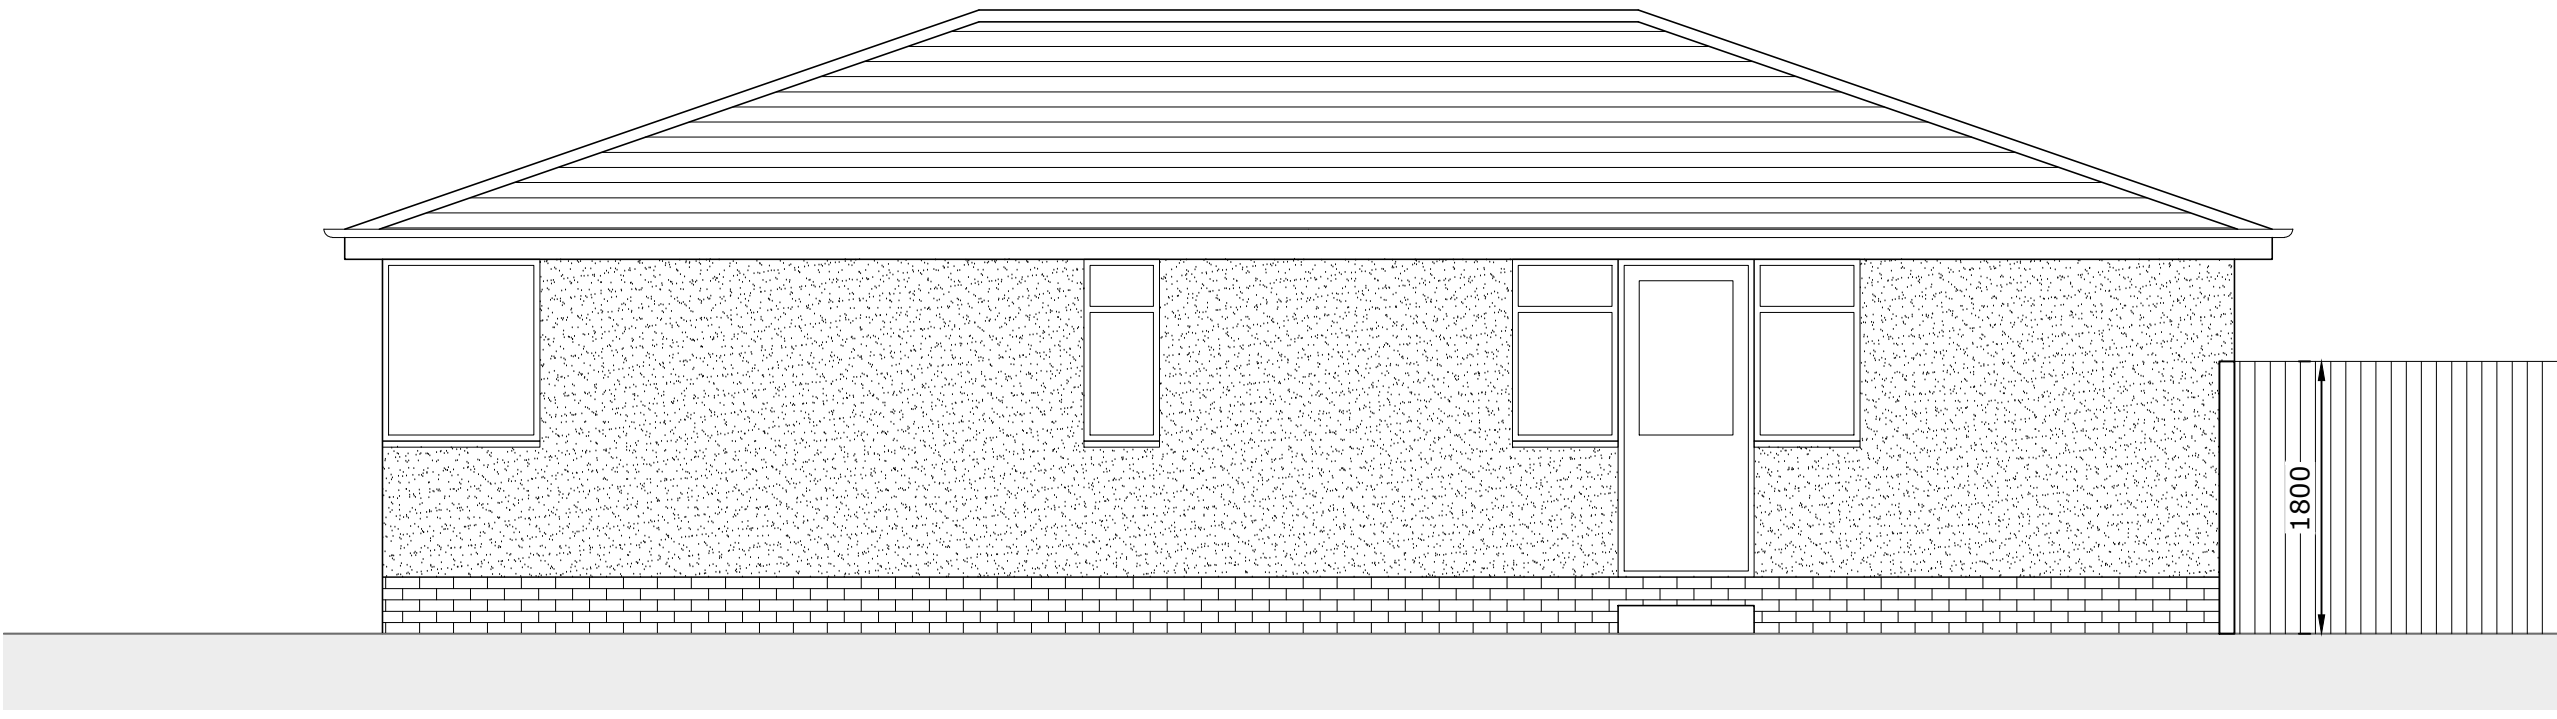
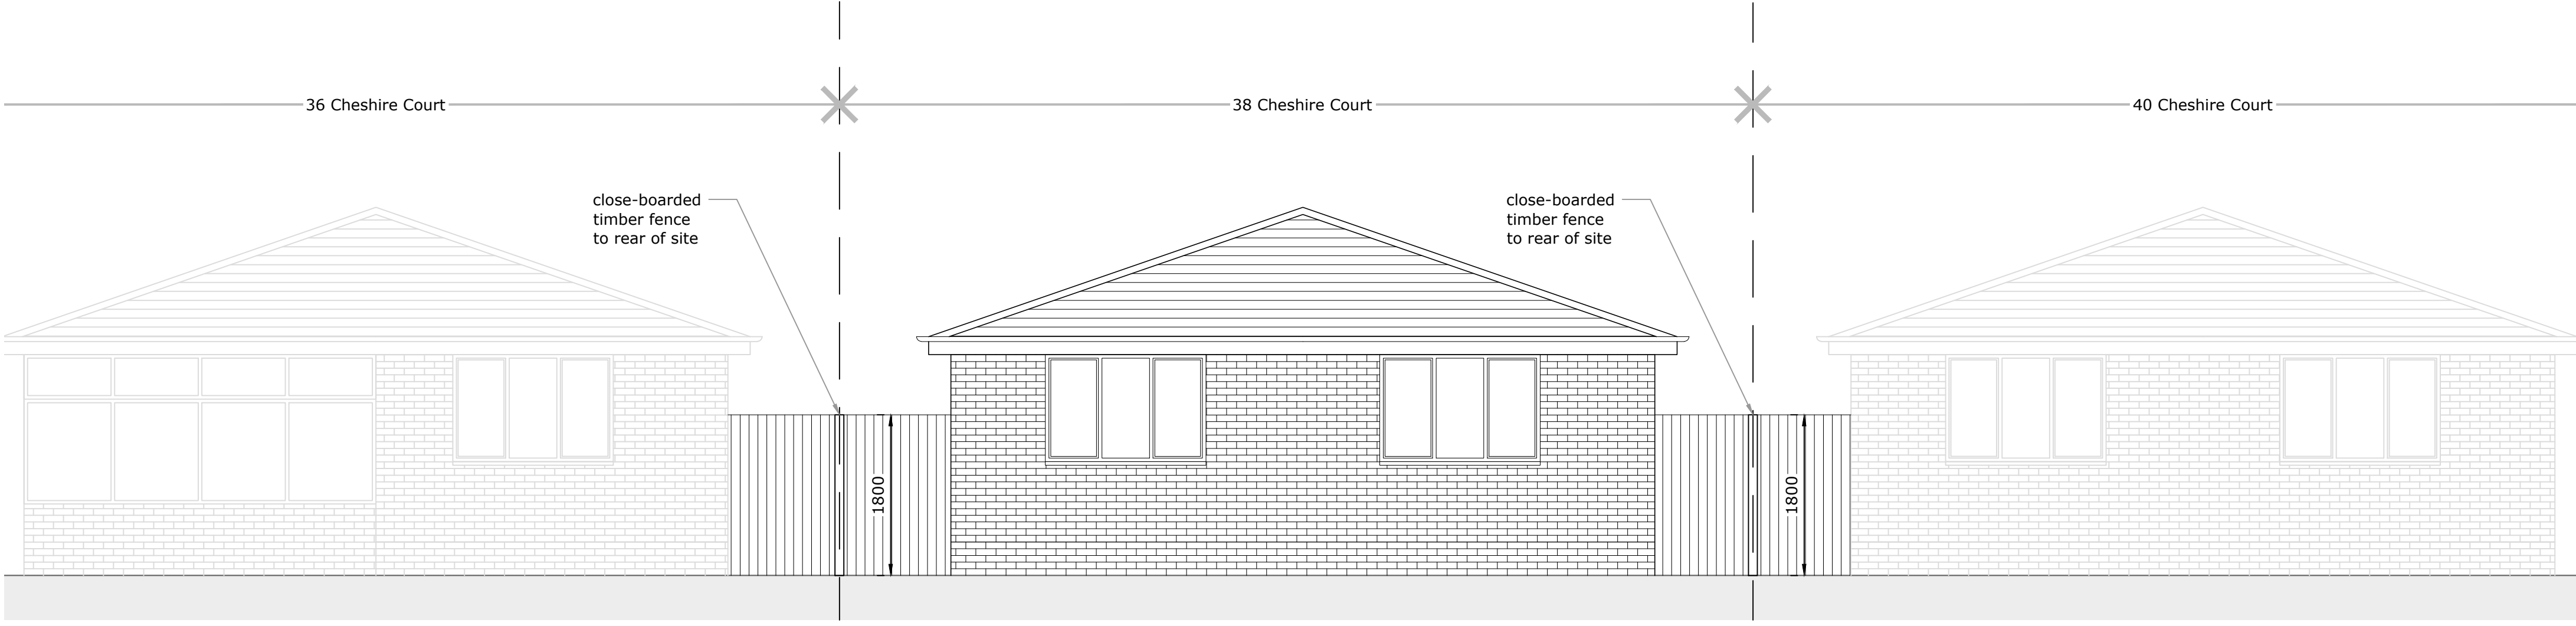
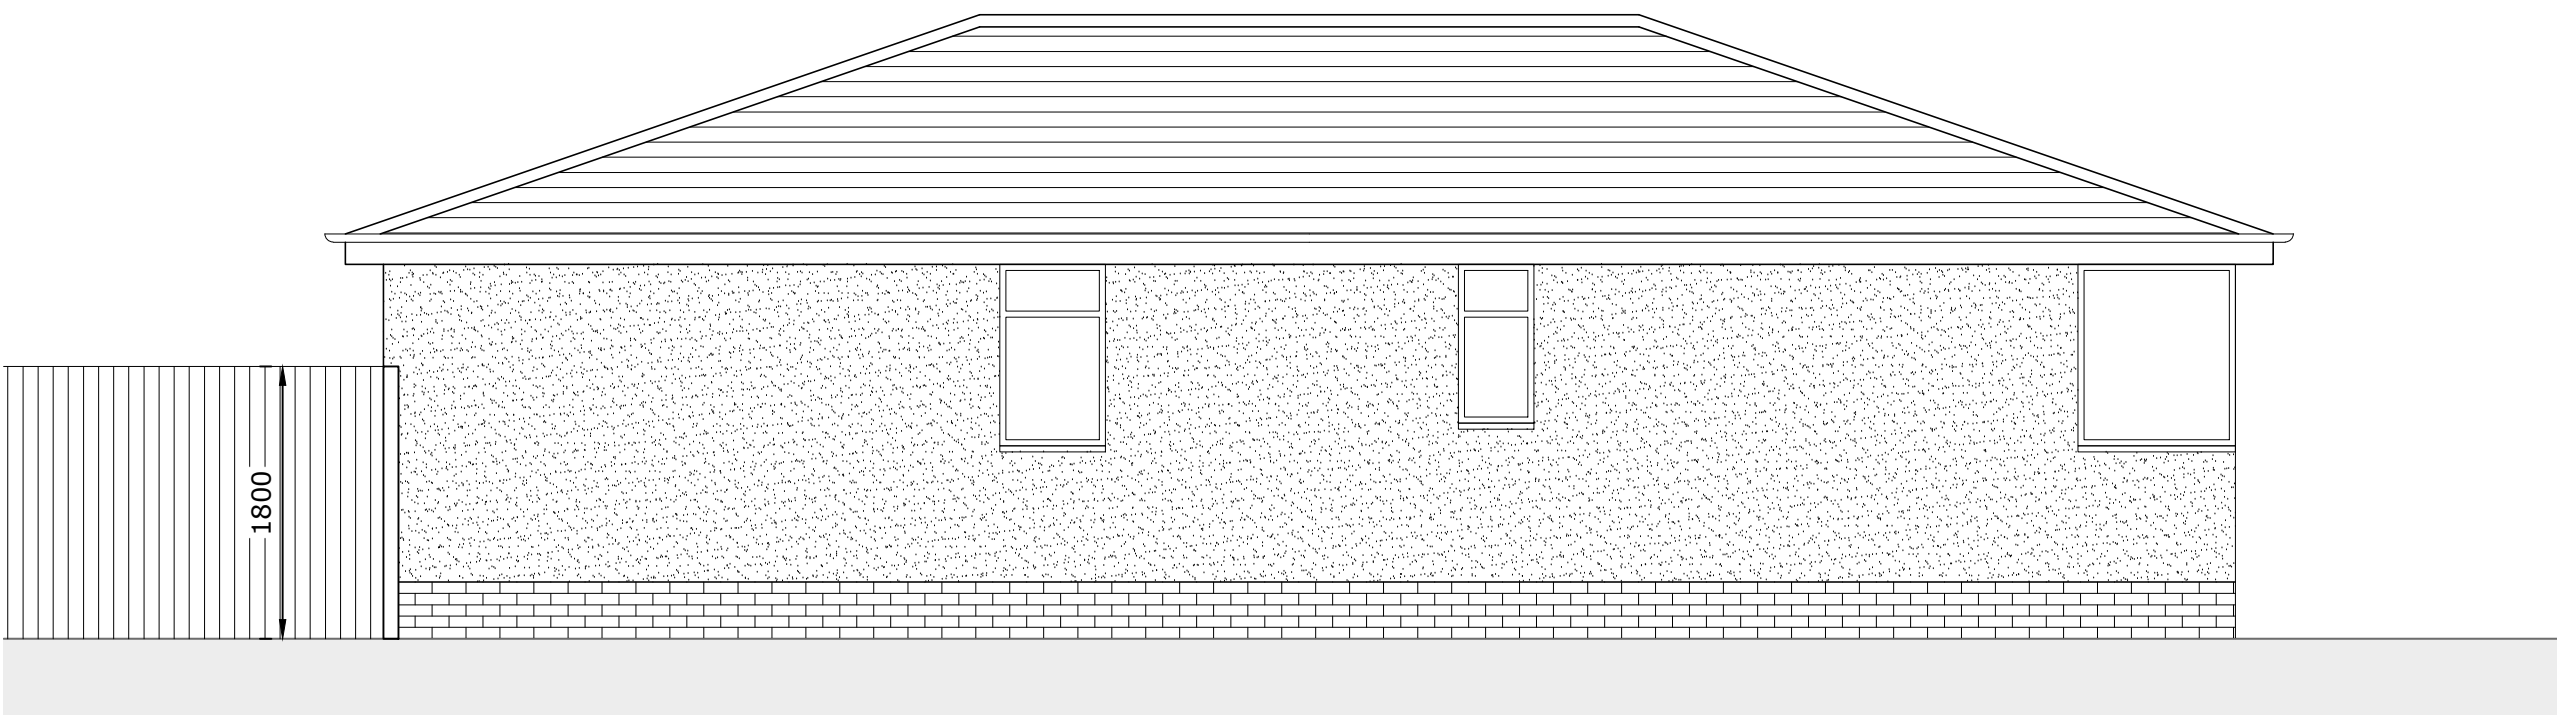
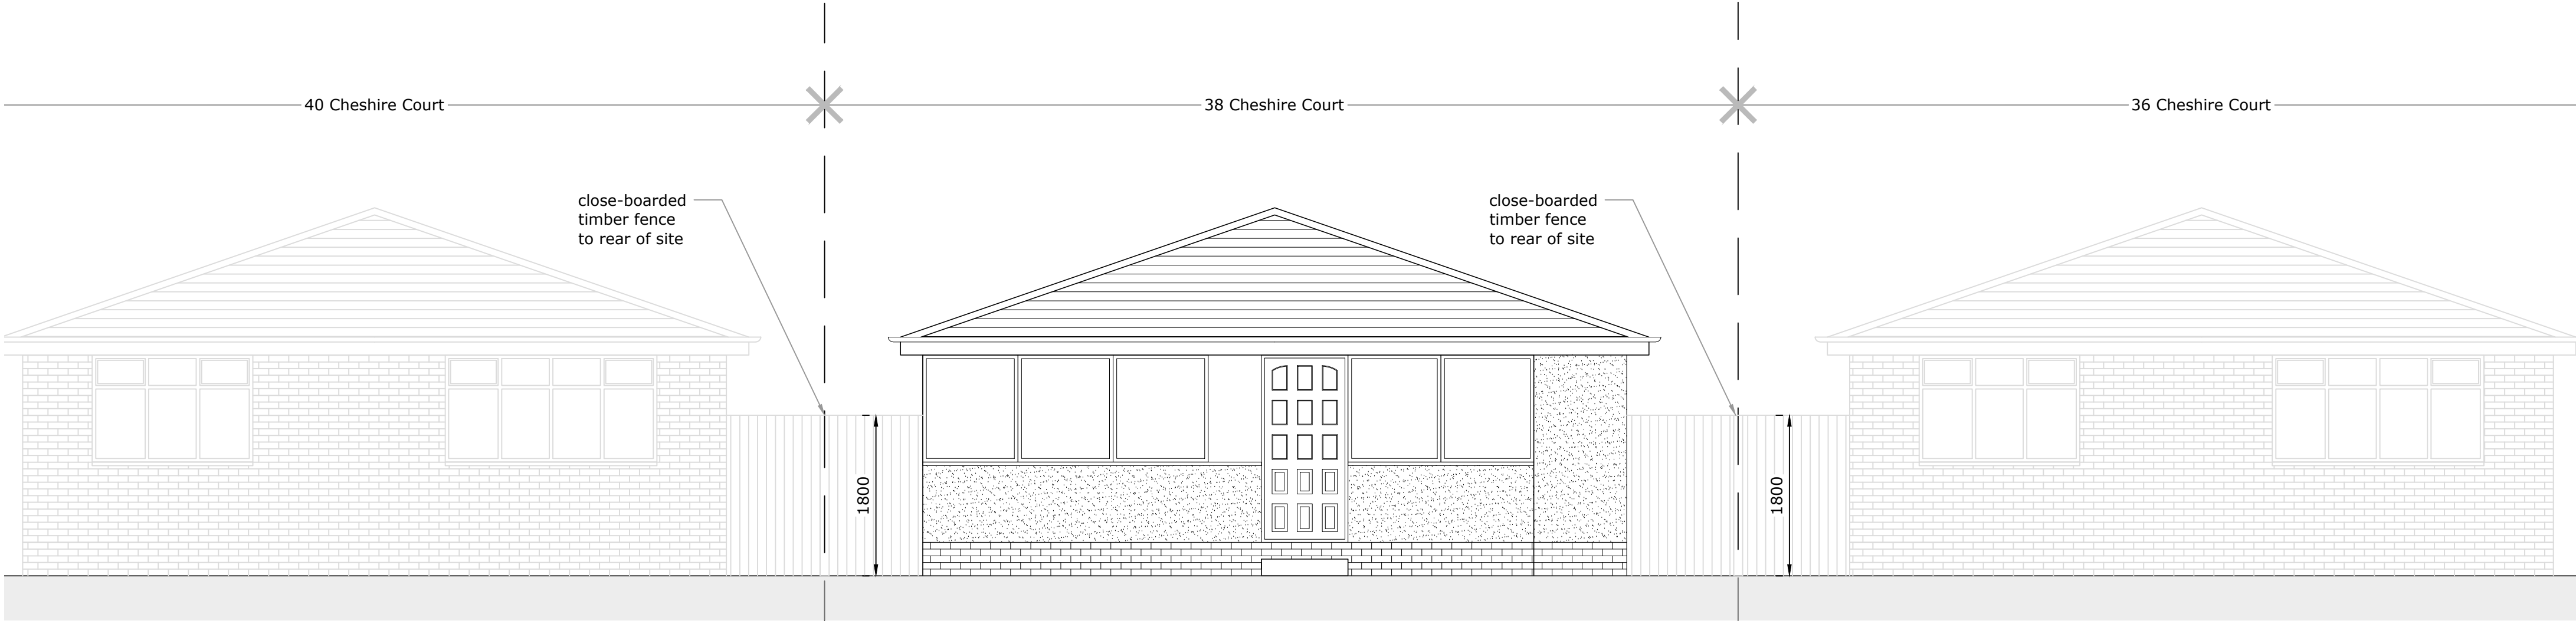


Client/Project:	Project status:
Donald Lewis,	PLANNING
38 Cheshire Court,	Drawing title:
Ramsbottom, Bury, BL0 0BL	Elevations as existing

Rev:	Description:	By:	Date:

Scale:	Paper Size:	Drawn:	Checked:
1:50	A1	A Walton	L Marshall
Project ID:	Drawing No:	Revision:	Date:
J-B5ADC94E	02		17.11.2023