

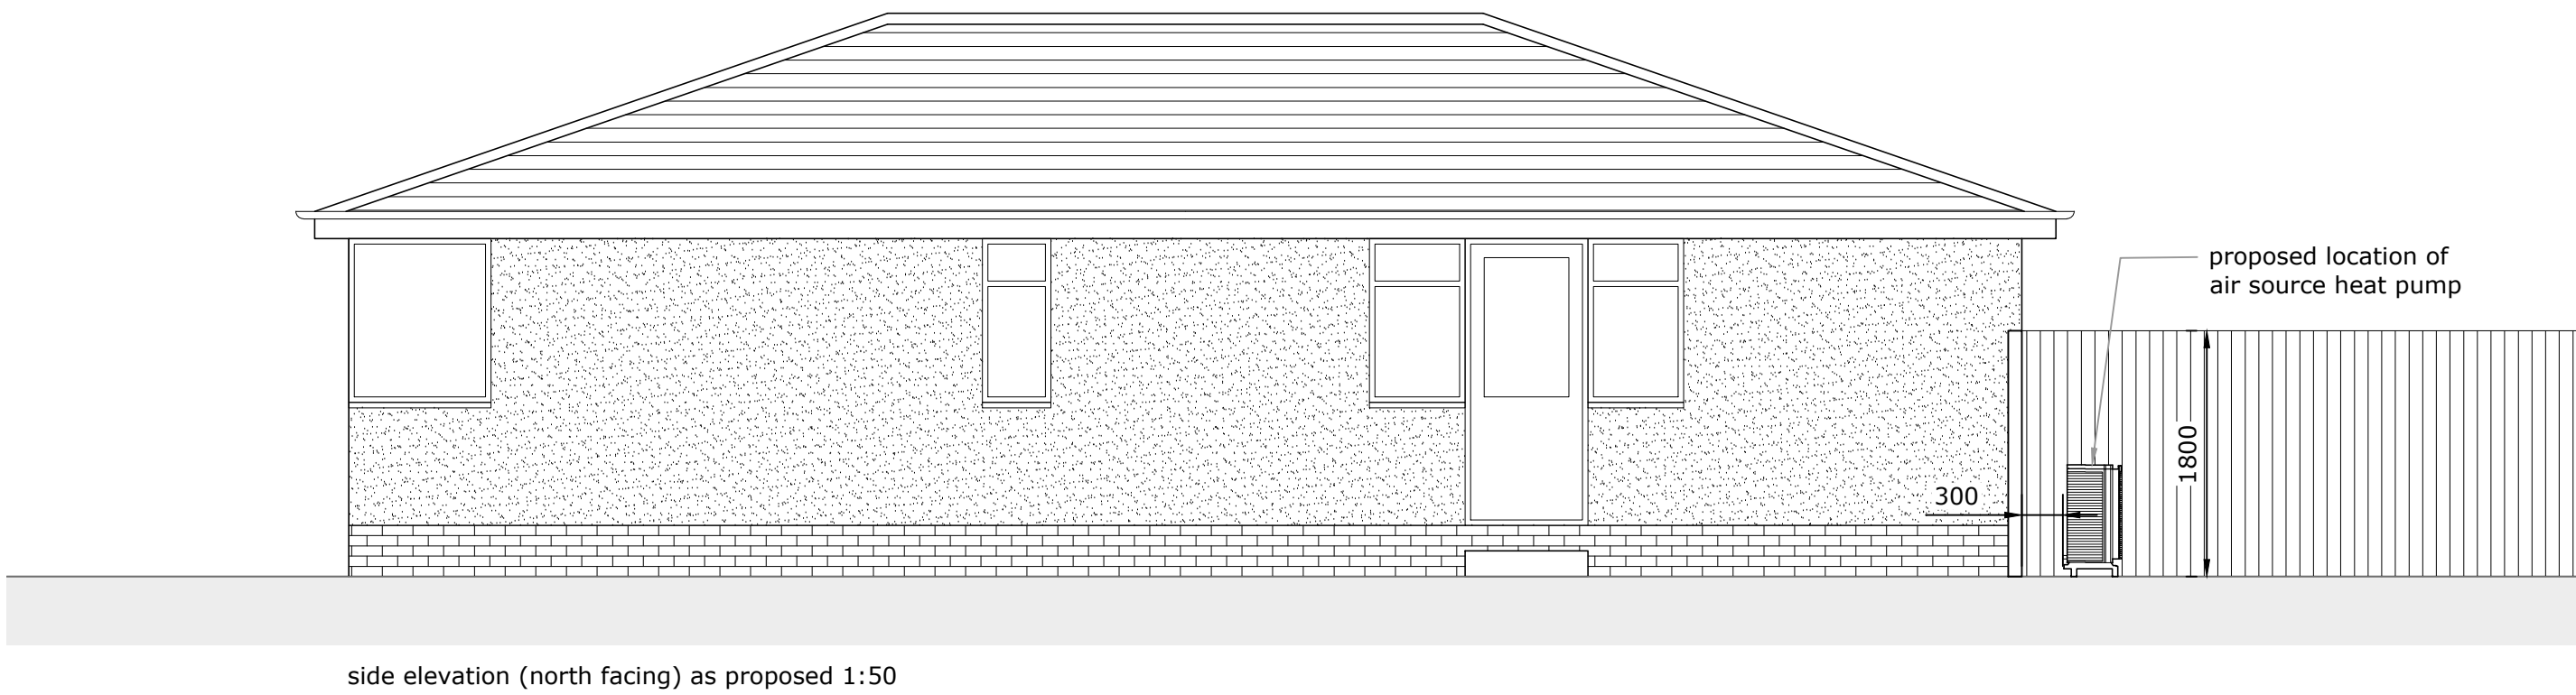
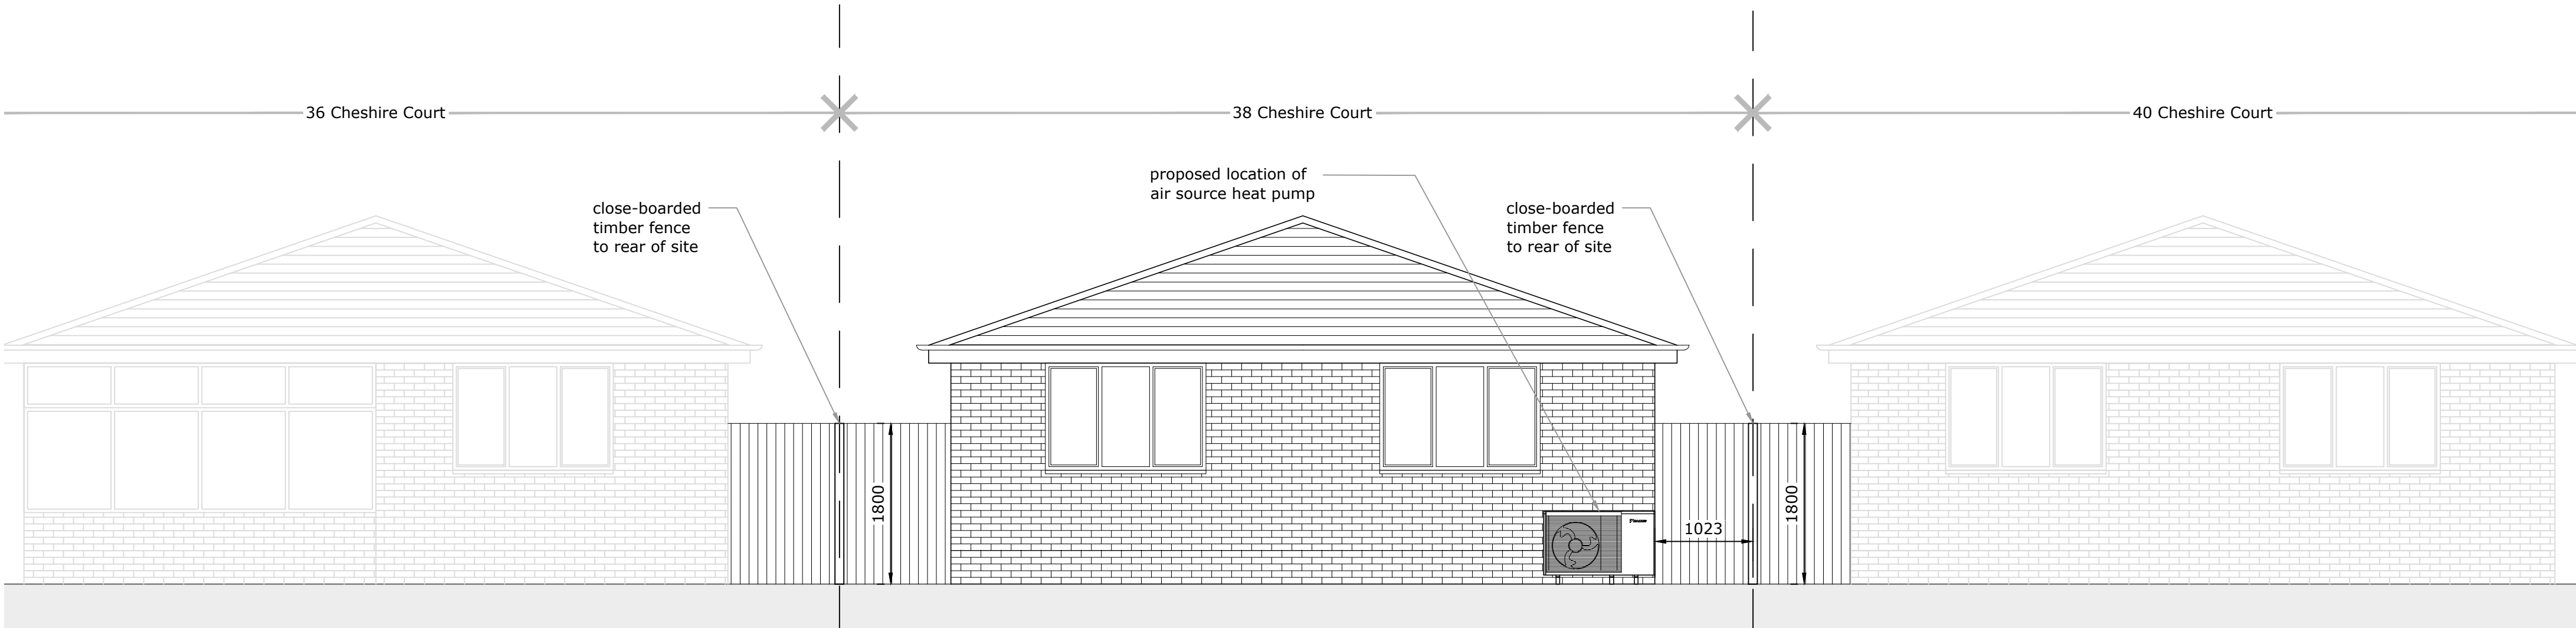


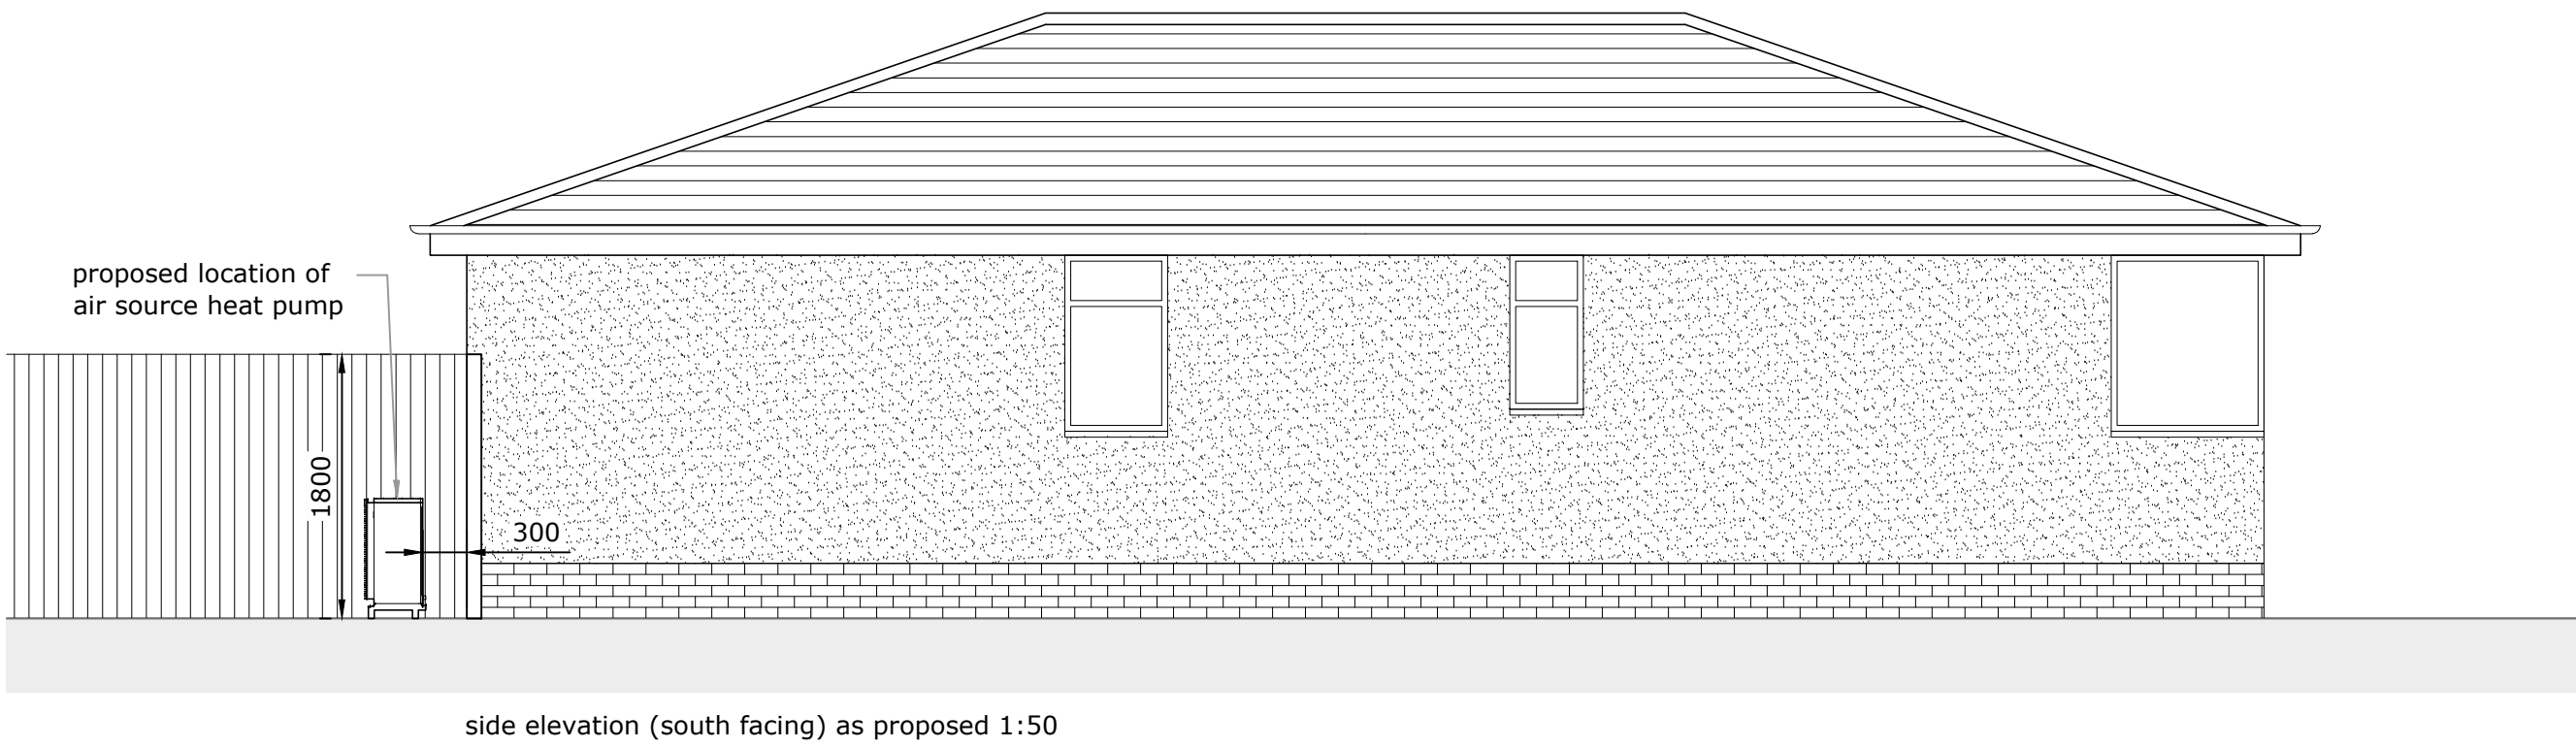

1:50 0 1 2 3 4 5 1:100 0 1 2 3 4 5 6 7 8 9 10

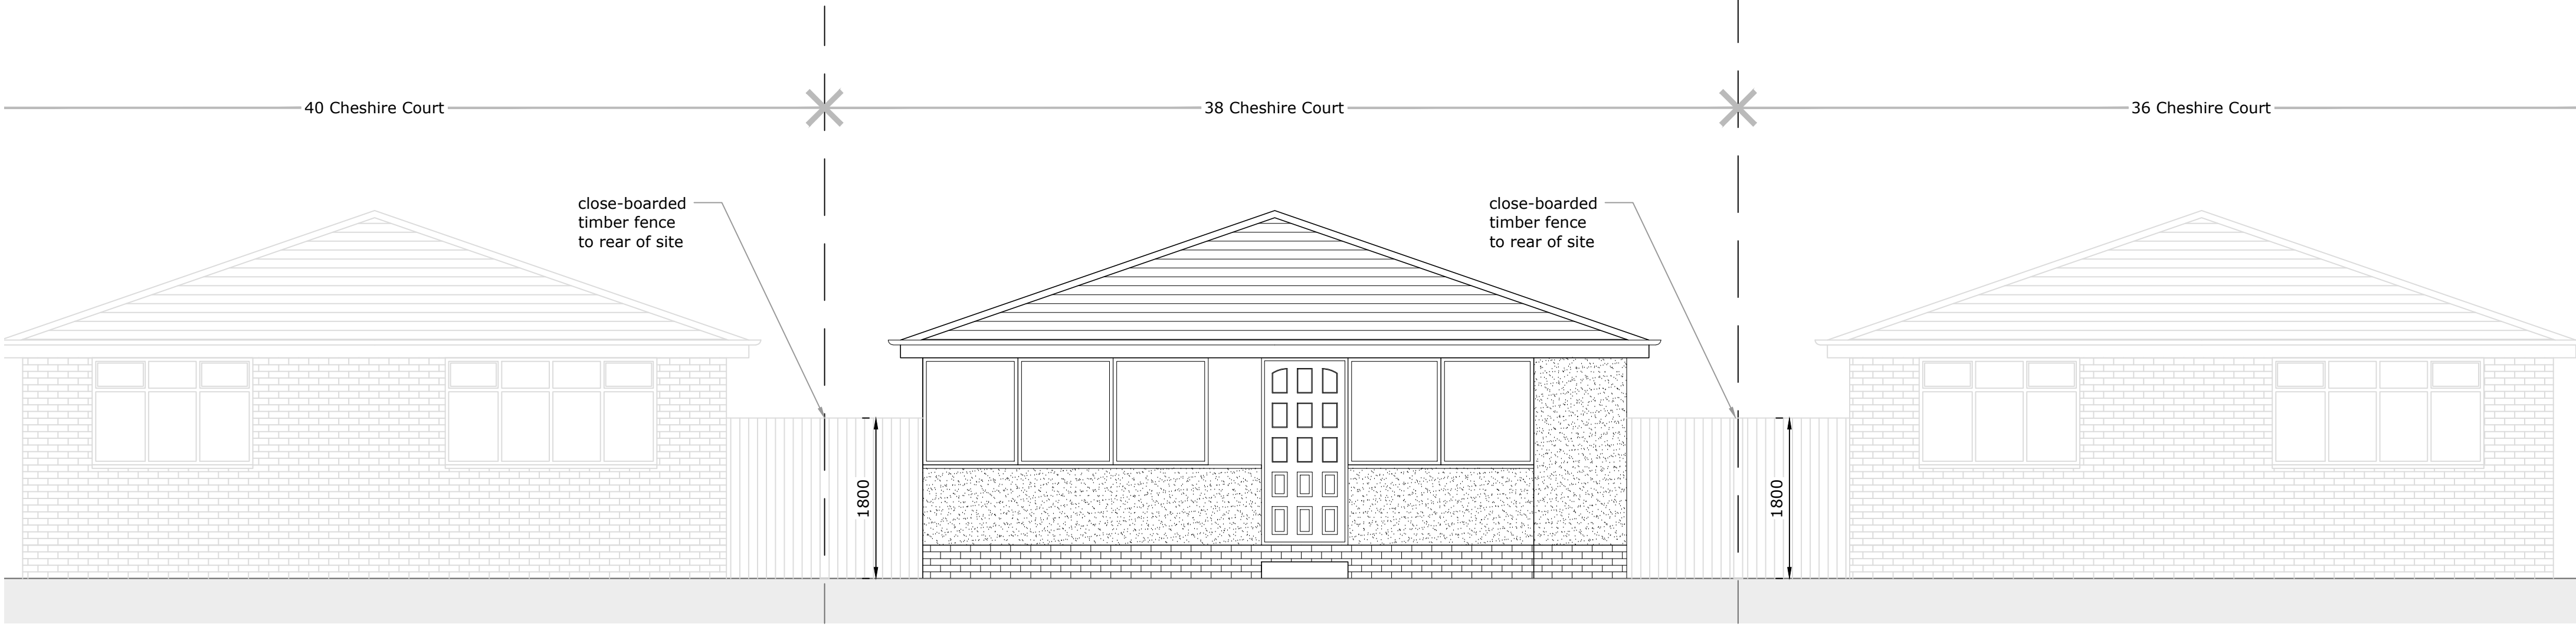

Client/Project:
Donald Lewis,
38 Cheshire Court,
Ramsbottom, Bury, BL0 0BL

Project status:
PLANNING

Drawing title:
Elevations as proposed

Rev:	Description:	By:	Date:
------	--------------	-----	-------

Scale: 1:50	Paper Size: A1	Drawn: A Walton	Checked: L Marshall
Project ID: J-B5ADC94E	Drawing No: 04	Revision:	Date: 17.11.2023