
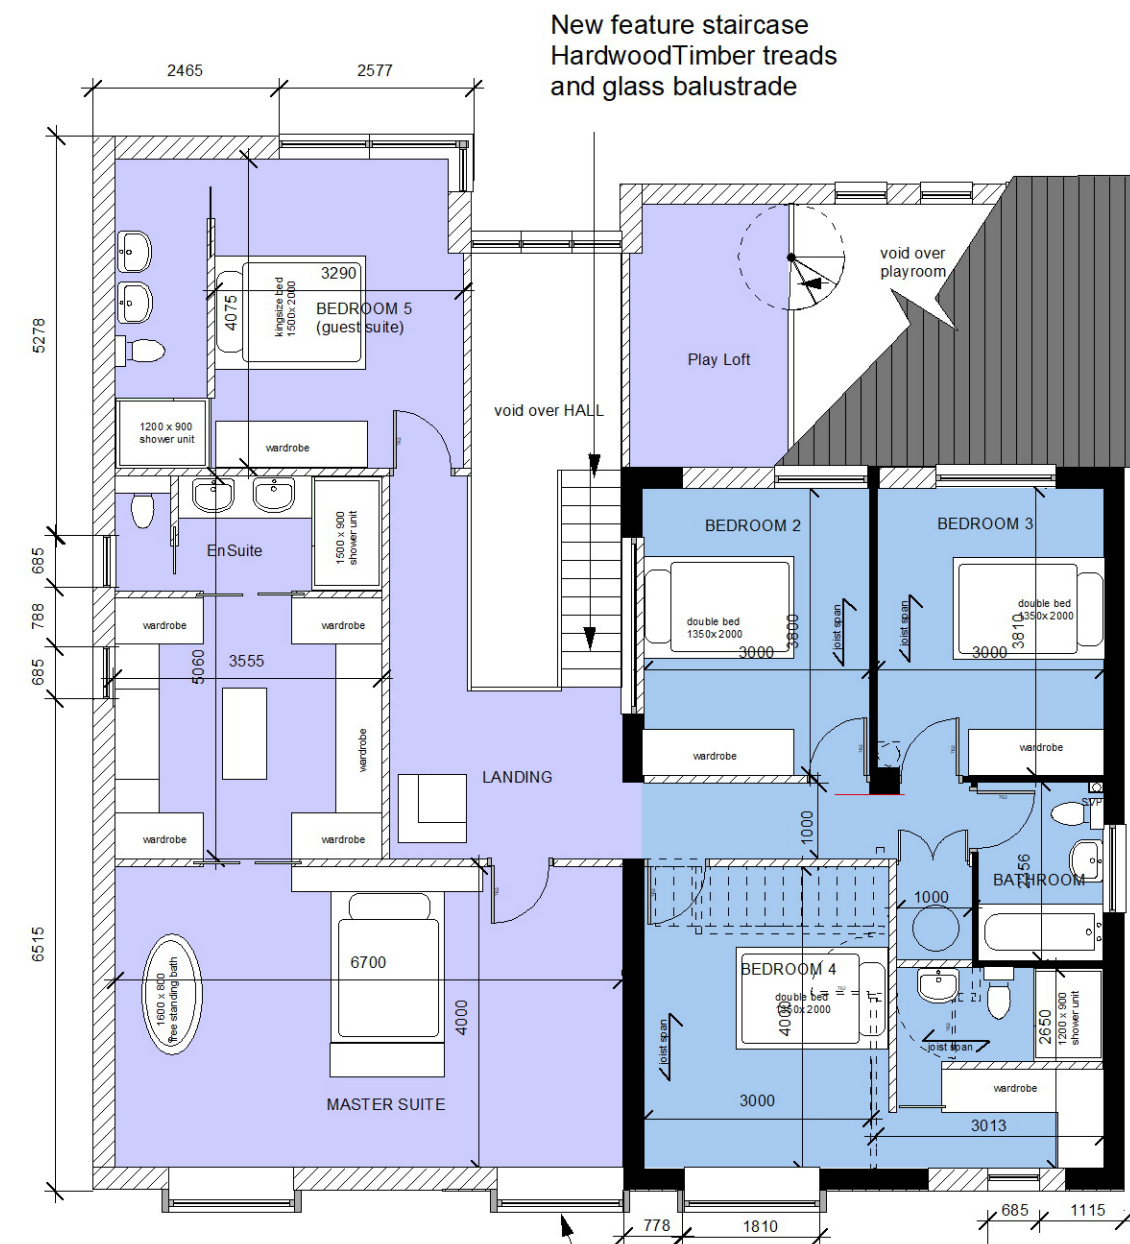


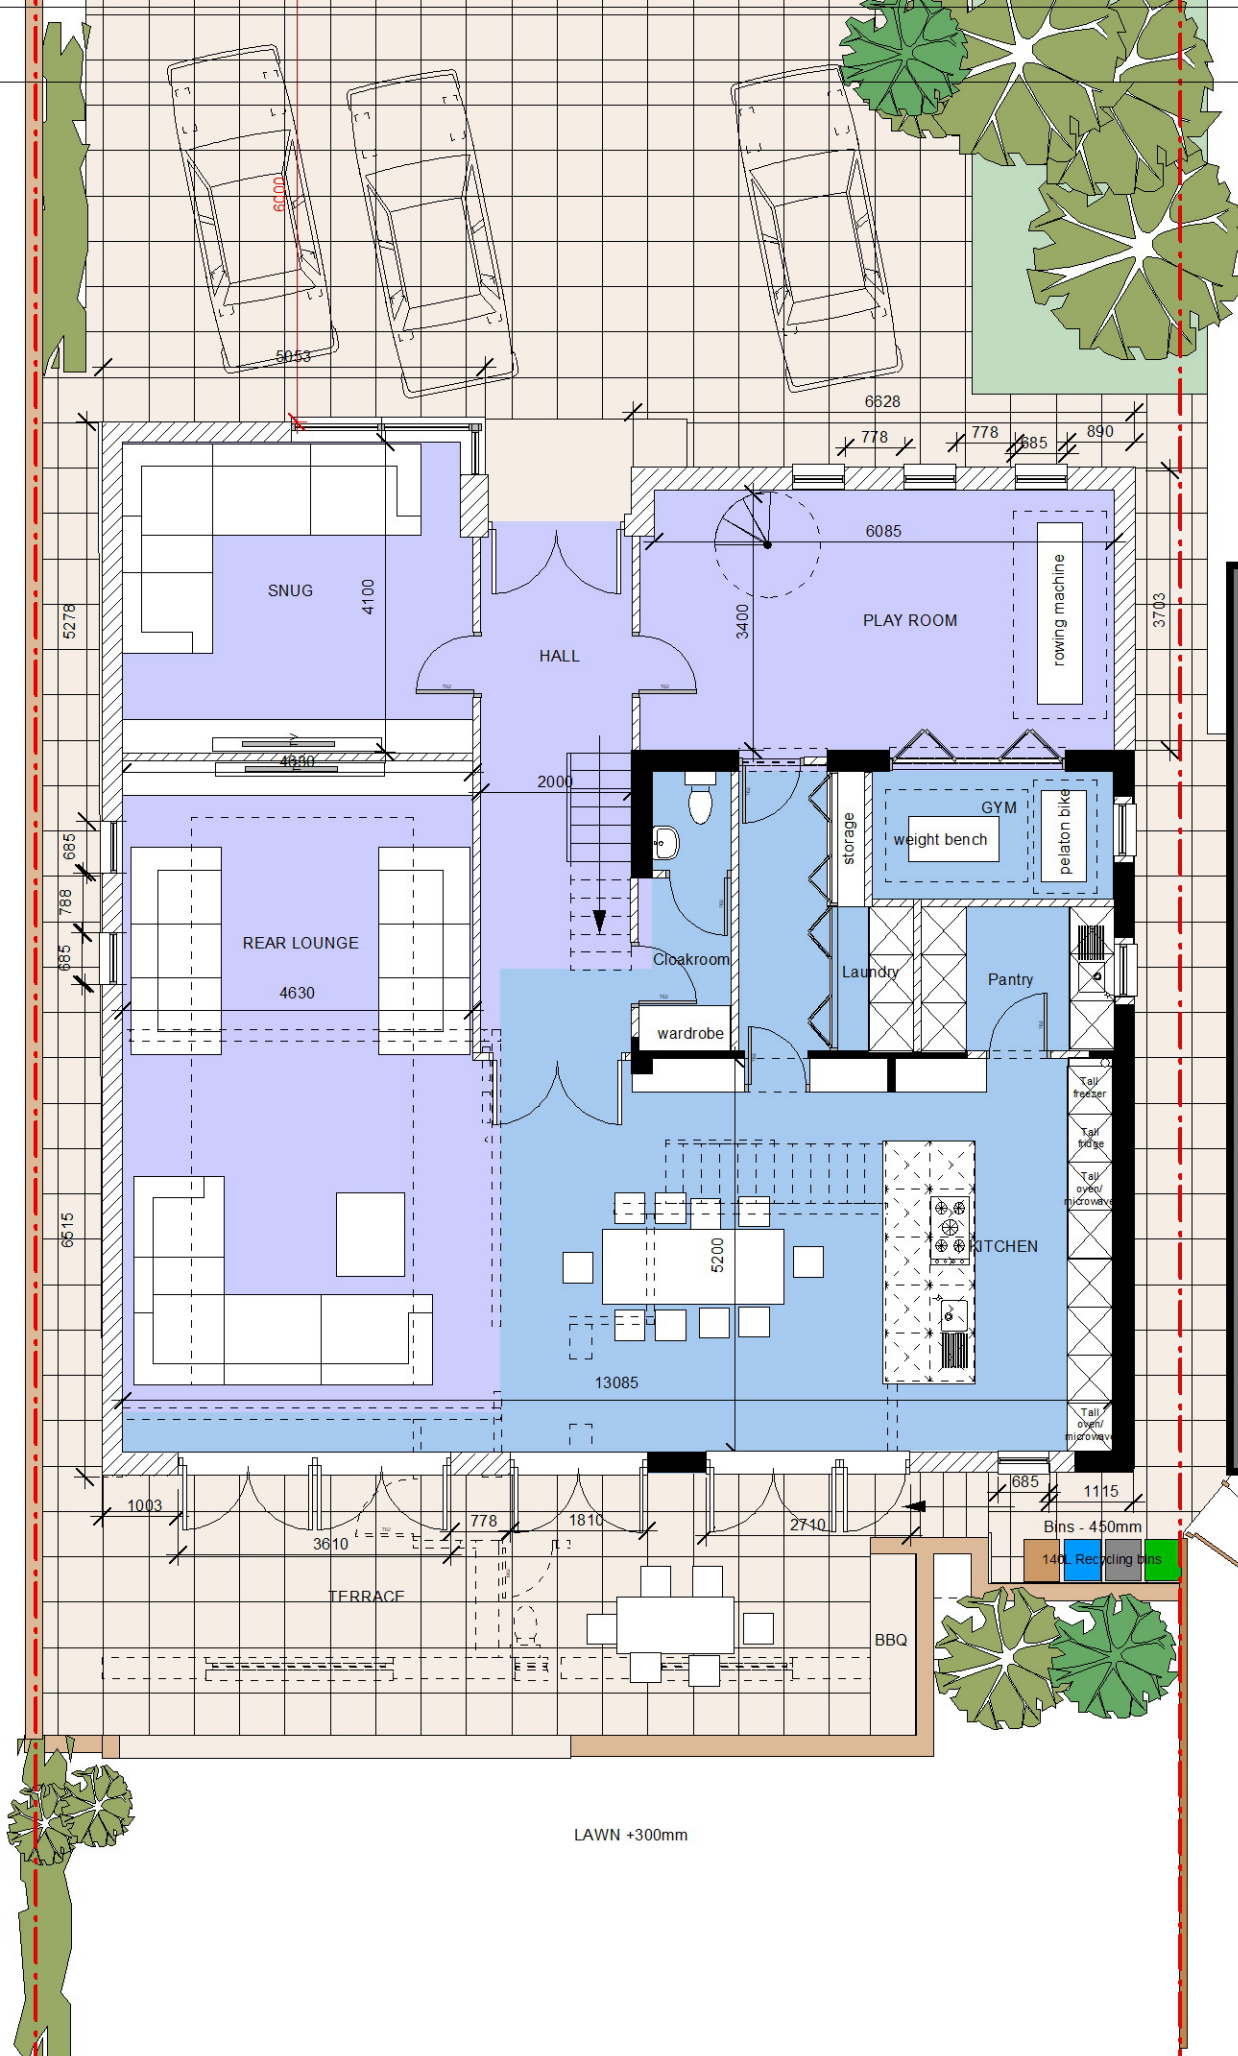


Total Internal area - 312m² (3358sqft)

New Internal area - 184m² (1980sqft)

Retained Internal area - 128m² (1378sqft)

New insulated 300mm cavity wall (part brick facing part render)
New insulated 100mm timber stud walls

New feature bay windows with window seats

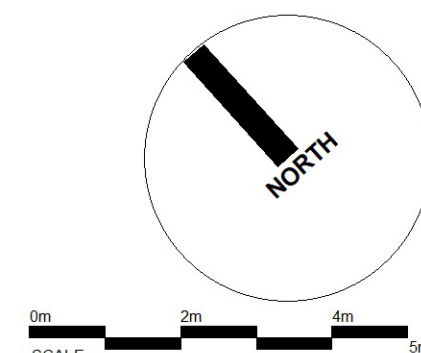

P05

DRAWING: PLANS as PROPOSED

JOB TITLE: REMODEL & EXTENSION _ 7 Oakdale Close, Whitefield, M45 7LU

CLIENT: Mr & Mrs J Goldstone

SCALE: 1:100 @ A3

DATE: Sept 2020

D@C DESIGN
ARCHITECTURE & PLANNING
0776 452 3545
0161 425 3934