
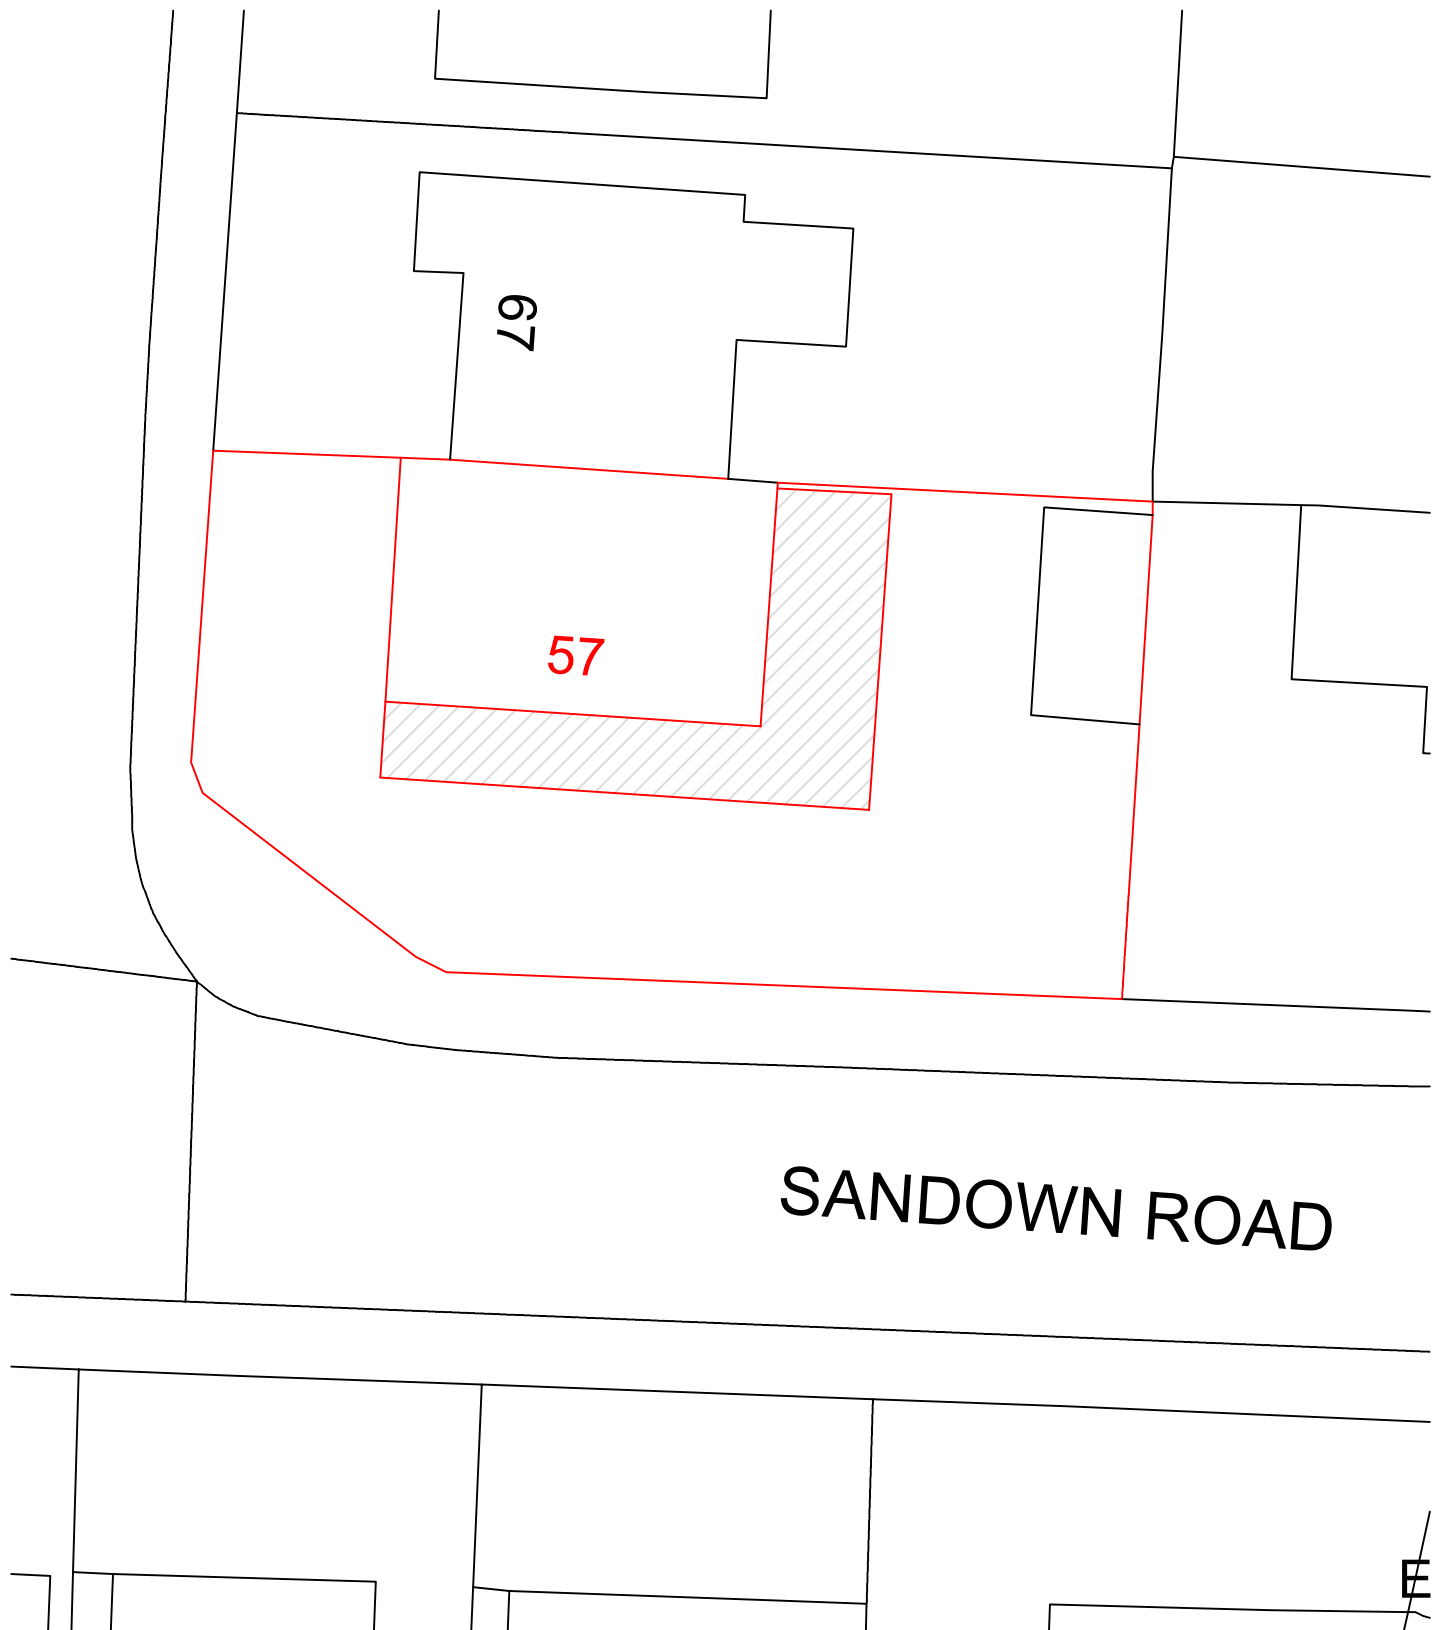


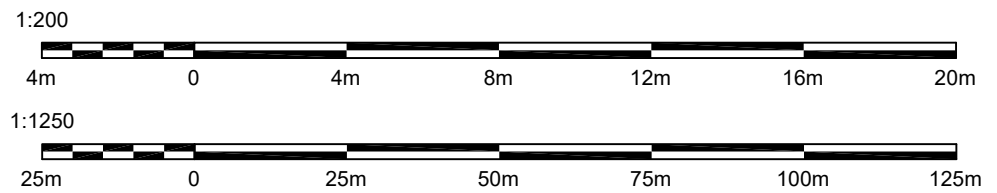

BLOCK PLAN

57 SANDOWN ROAD, BURY, BL9 8HW

SCALE - 1:200