



Side Elevation
Plot 14


Rear Elevation
Plots 10-14

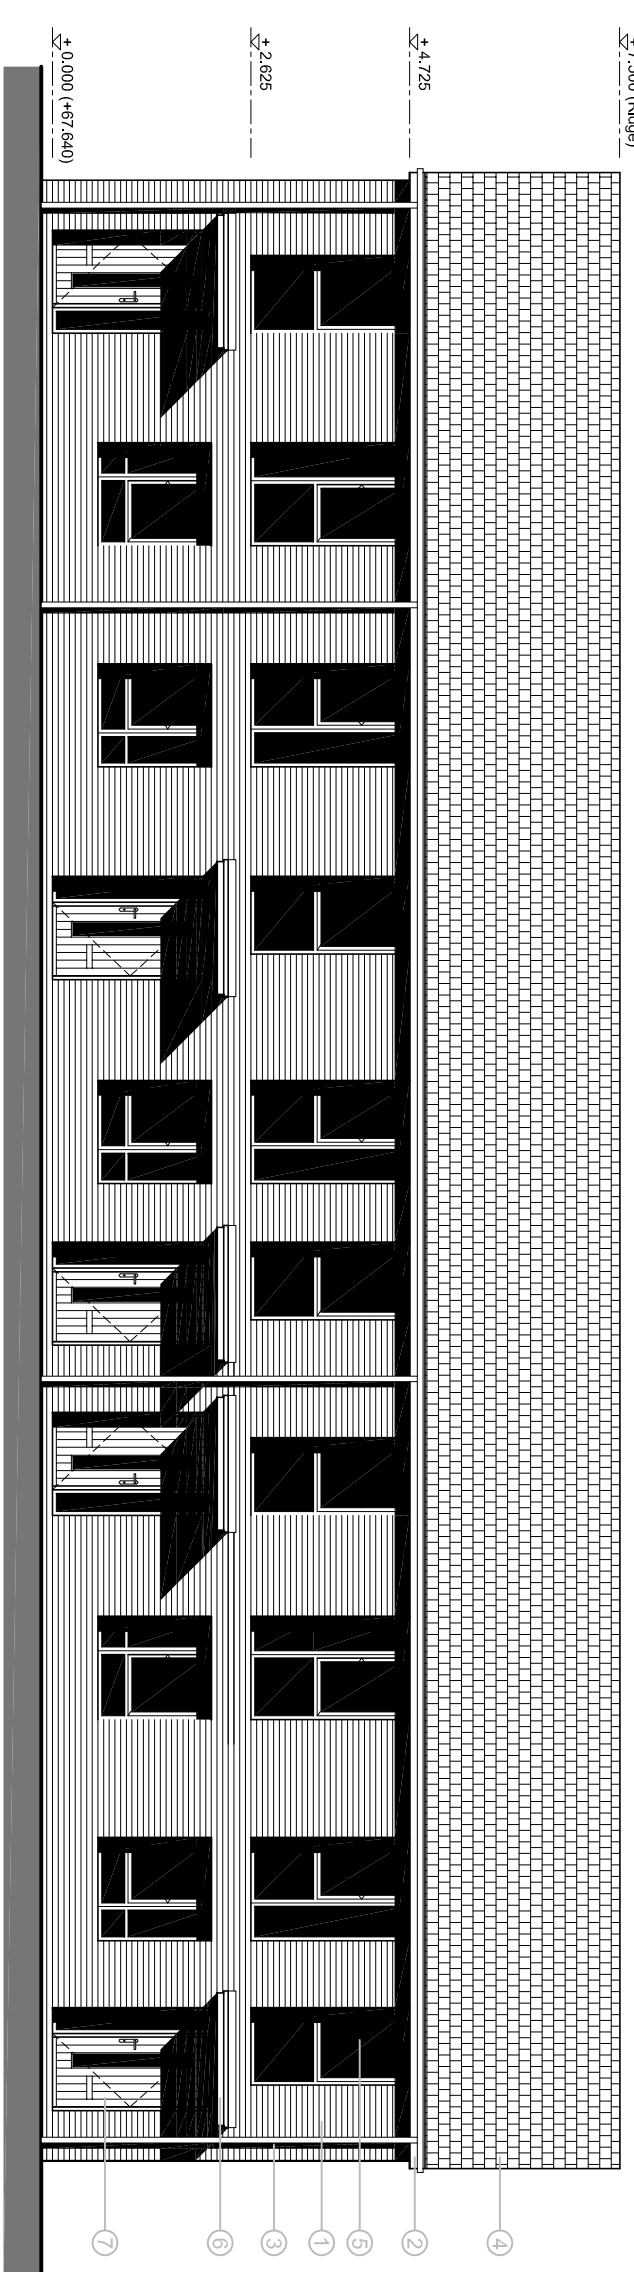


Front Elevation
Plots 6-9

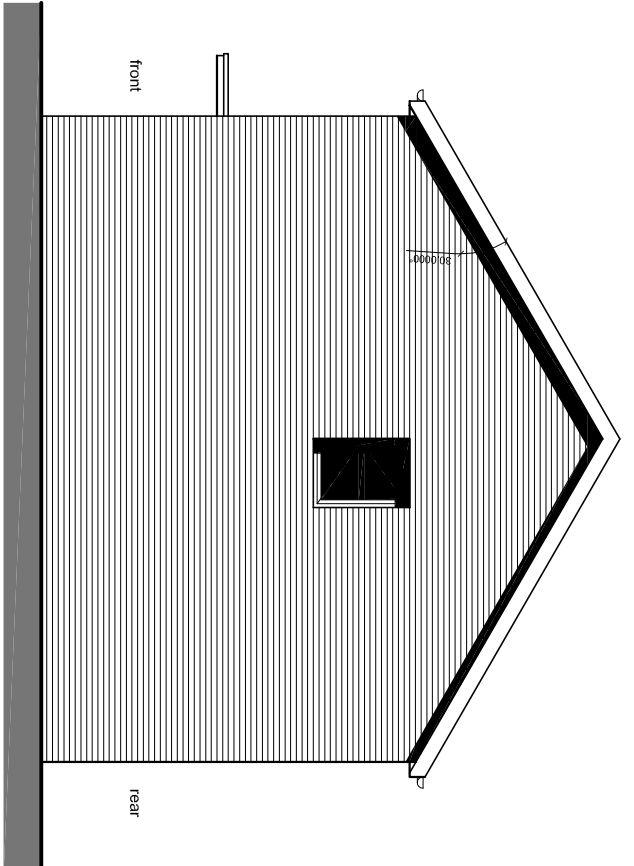


Side Elevation
Plot 10

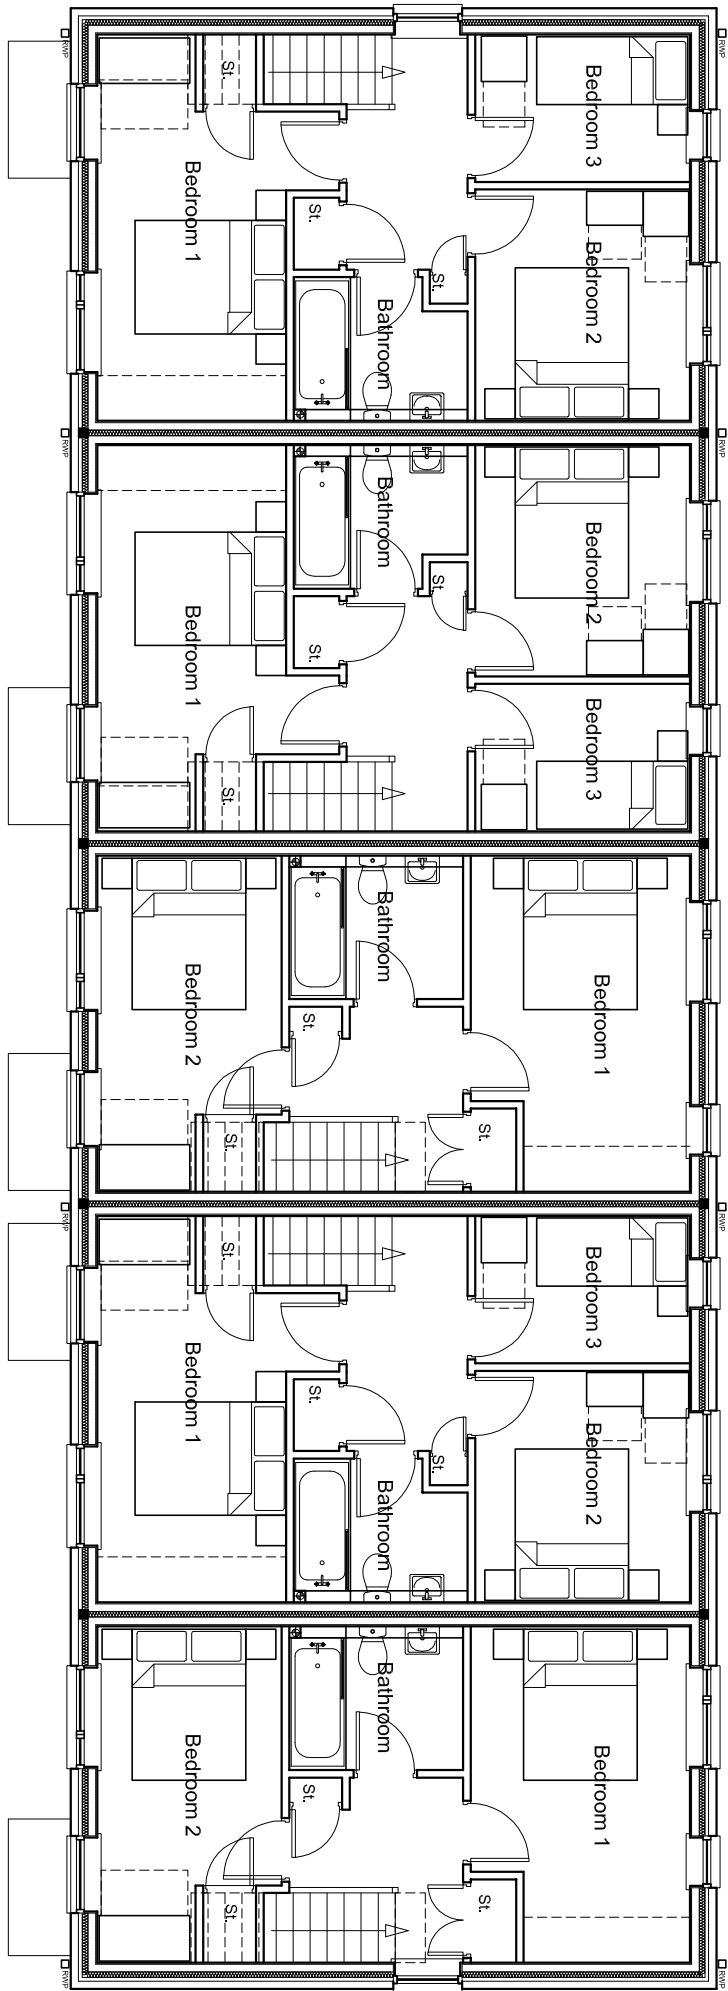

First Floor Plan

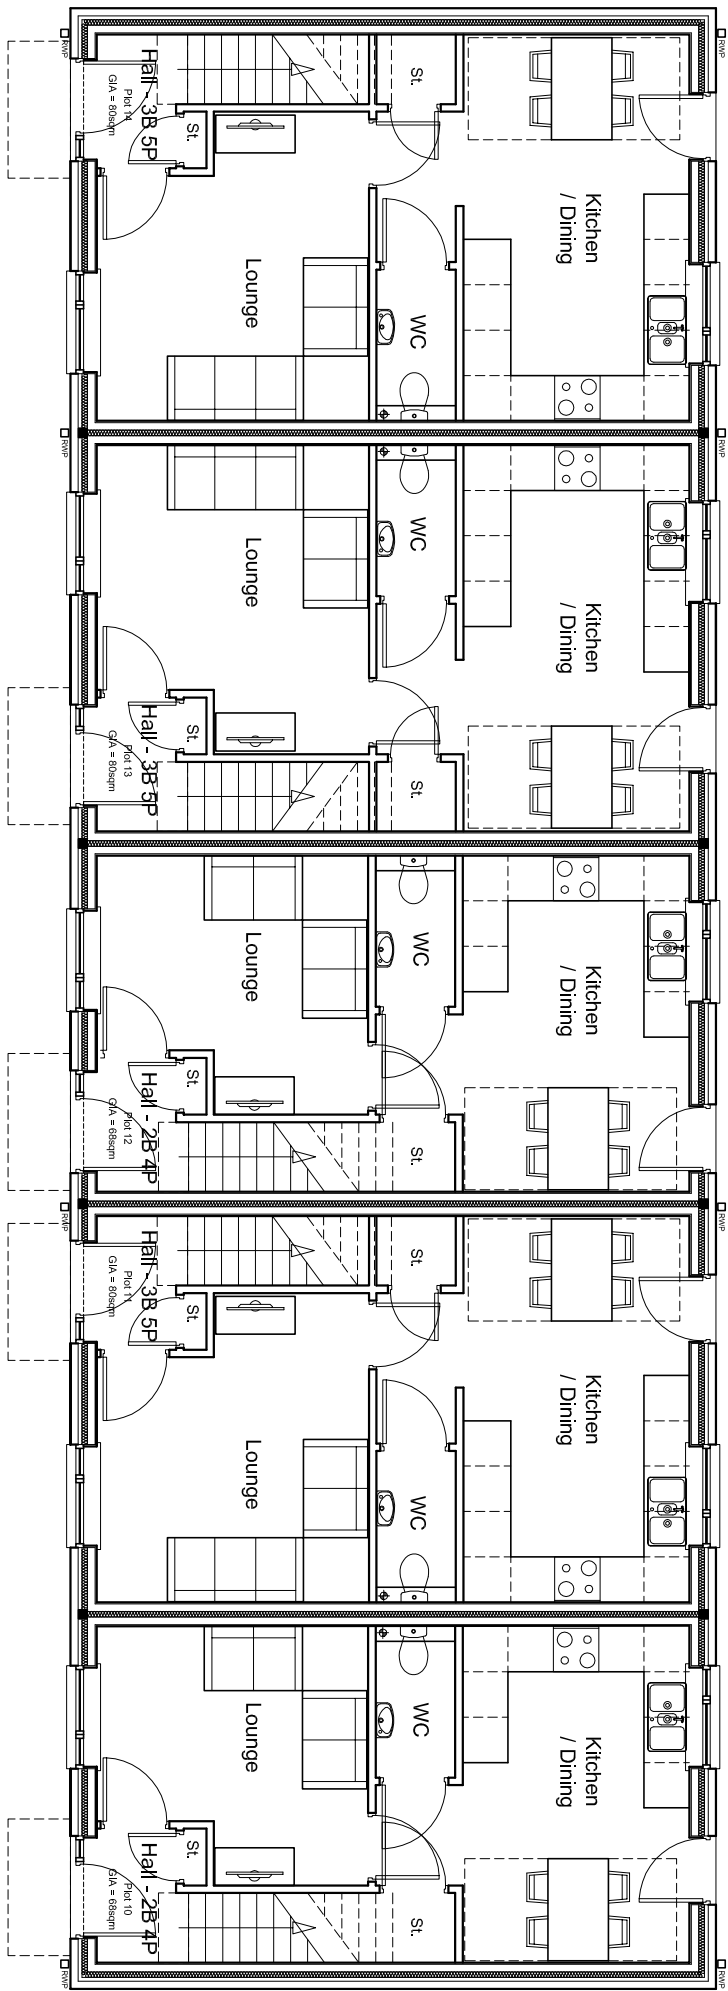

Ground Floor Plan
Plots 10-14

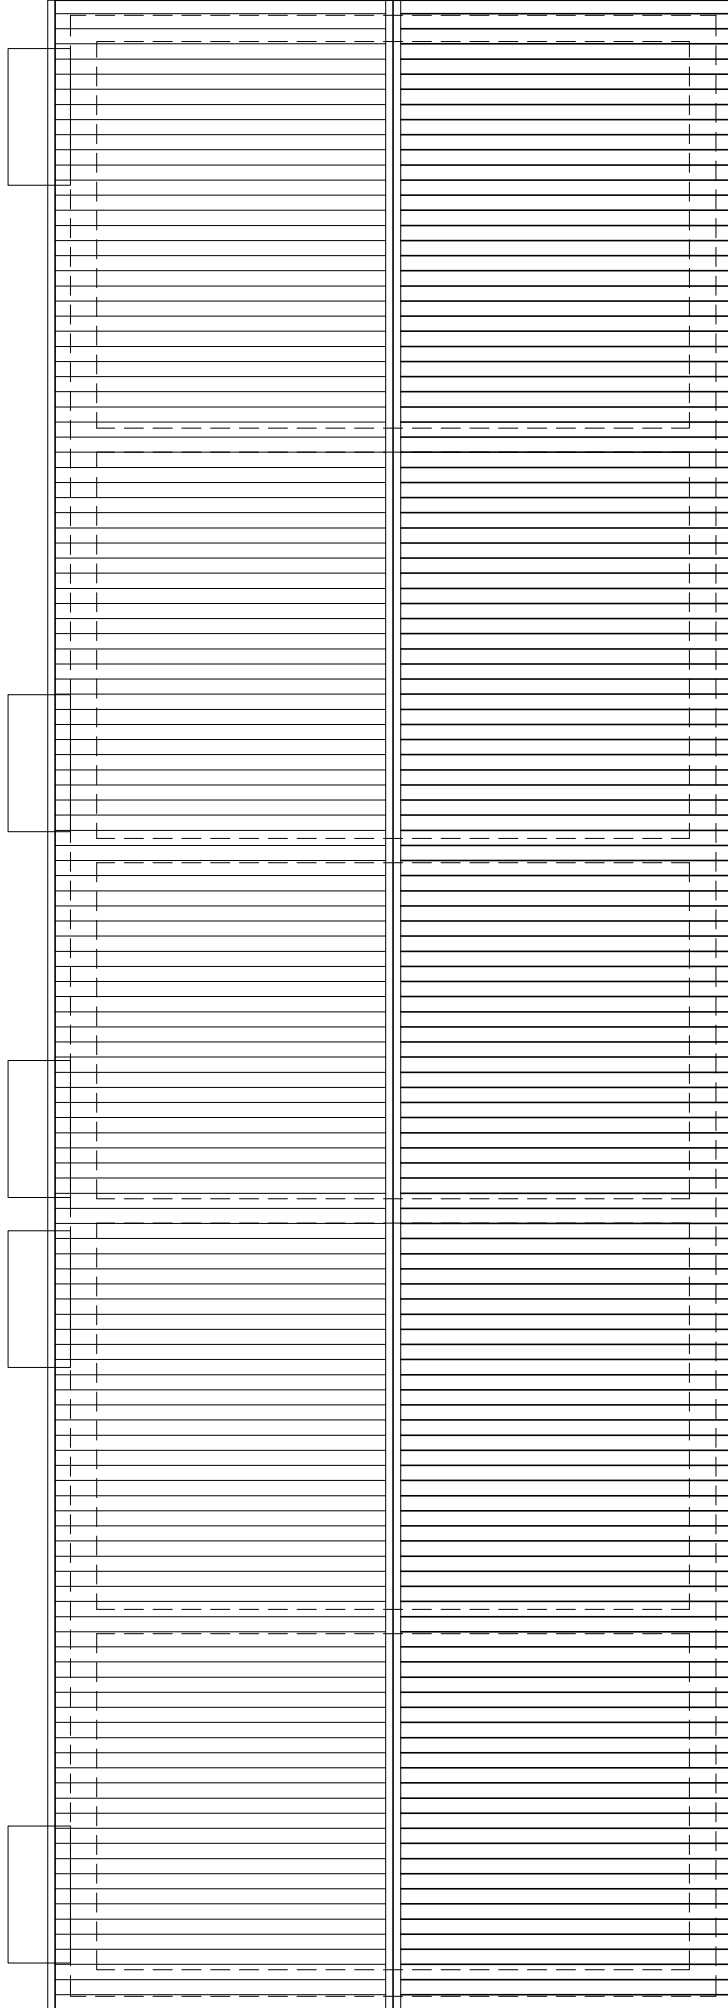

Roof Plan
Plots 10-14

Material Legend	
①	Brickwork - F-facing Half Br. Frame
②	Facia - Black, 18mm Lipx with 20mm sett and 10mm under barge
③	Halfway Pile and Guttering - Polypipe, Black round. Guttering to be Polypipe Deep Flow
④	Roof Tiles - Shaded Granite Slate grey
⑤	Windows - uPVC in RAL 7015 to include, Vals Wattle 70, profile 22
⑥	Canopy - Windows by House of Canopies - cedar grey.
⑦	Front Door - Black GFR Door with side light in RAL 7016 Frame