
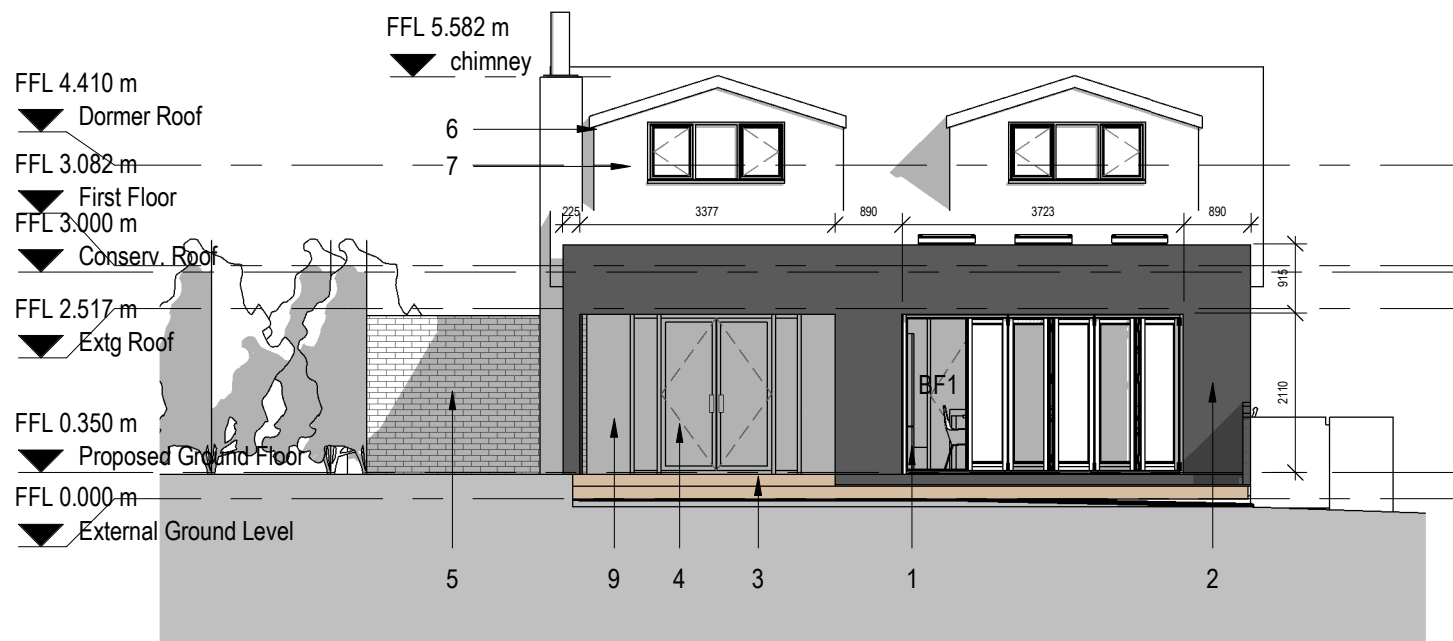


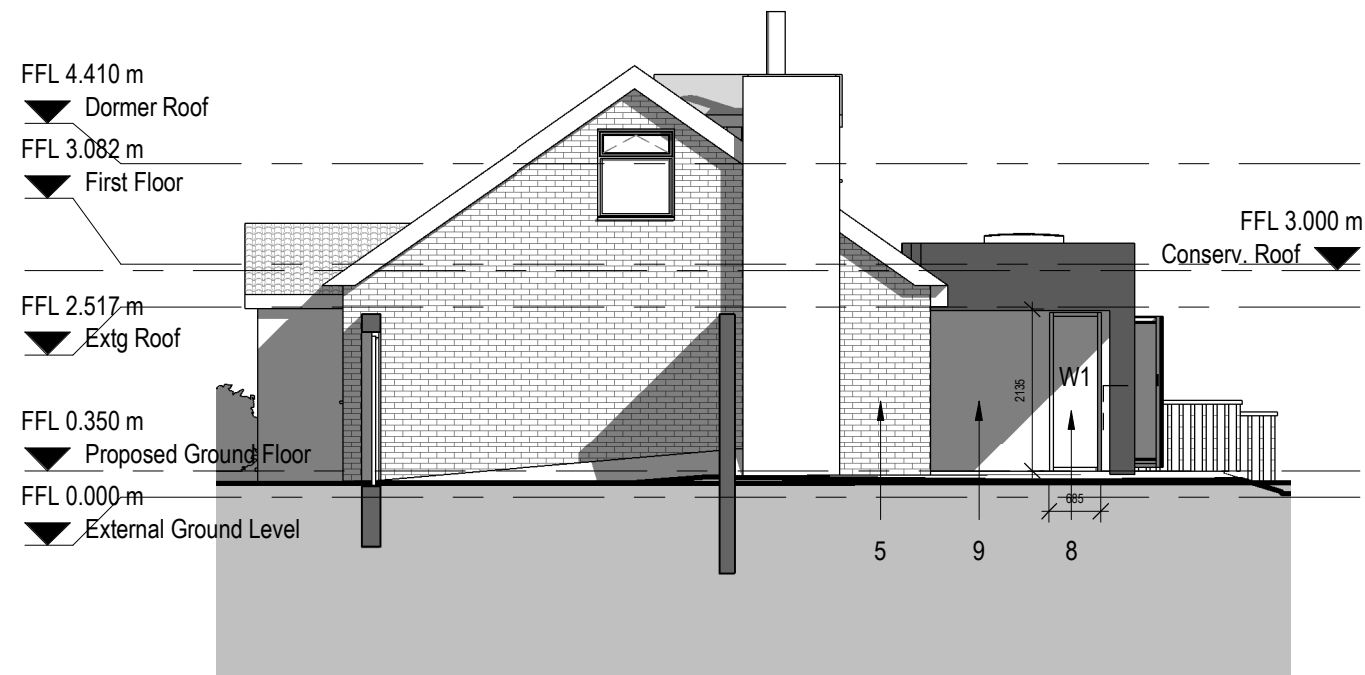

Materials Key

1. New bi-fold aluminium glazed door in Anthracite (dark grey) to match existing windows and doors Ref: **BF1**
2. Vertical timber cladding, Colour Black
3. New proposed external deck
4. Existing dark grey uPVC glazed door
5. Existing red brickwork
6. Existing tiled roof
7. Existing dormers
8. New proposed aluminium fixed window in Anthracite (dark grey) to match existing windows and doors Ref: **W1**
9. Through Coloured Render, Colour white

Proposed Elevations

3 Hillstone Close

Mr & Mrs Reeves

Drawing number
20003 - **1004**

Scale
As indicated @ A3

Revision
P01

Date
July 2020

PLANNING



Rev	Date	By	Description
-----	------	----	-------------

arkilab

DESIGN STUDIO
www.arkilab.co.uk / info@arkilab.design

Copyright of Arkilab Ltd 2020. All rights reserved. This drawing is not to be copied or disclosed by or to any unauthorised persons without the prior written consent of Arkilab Ltd.