


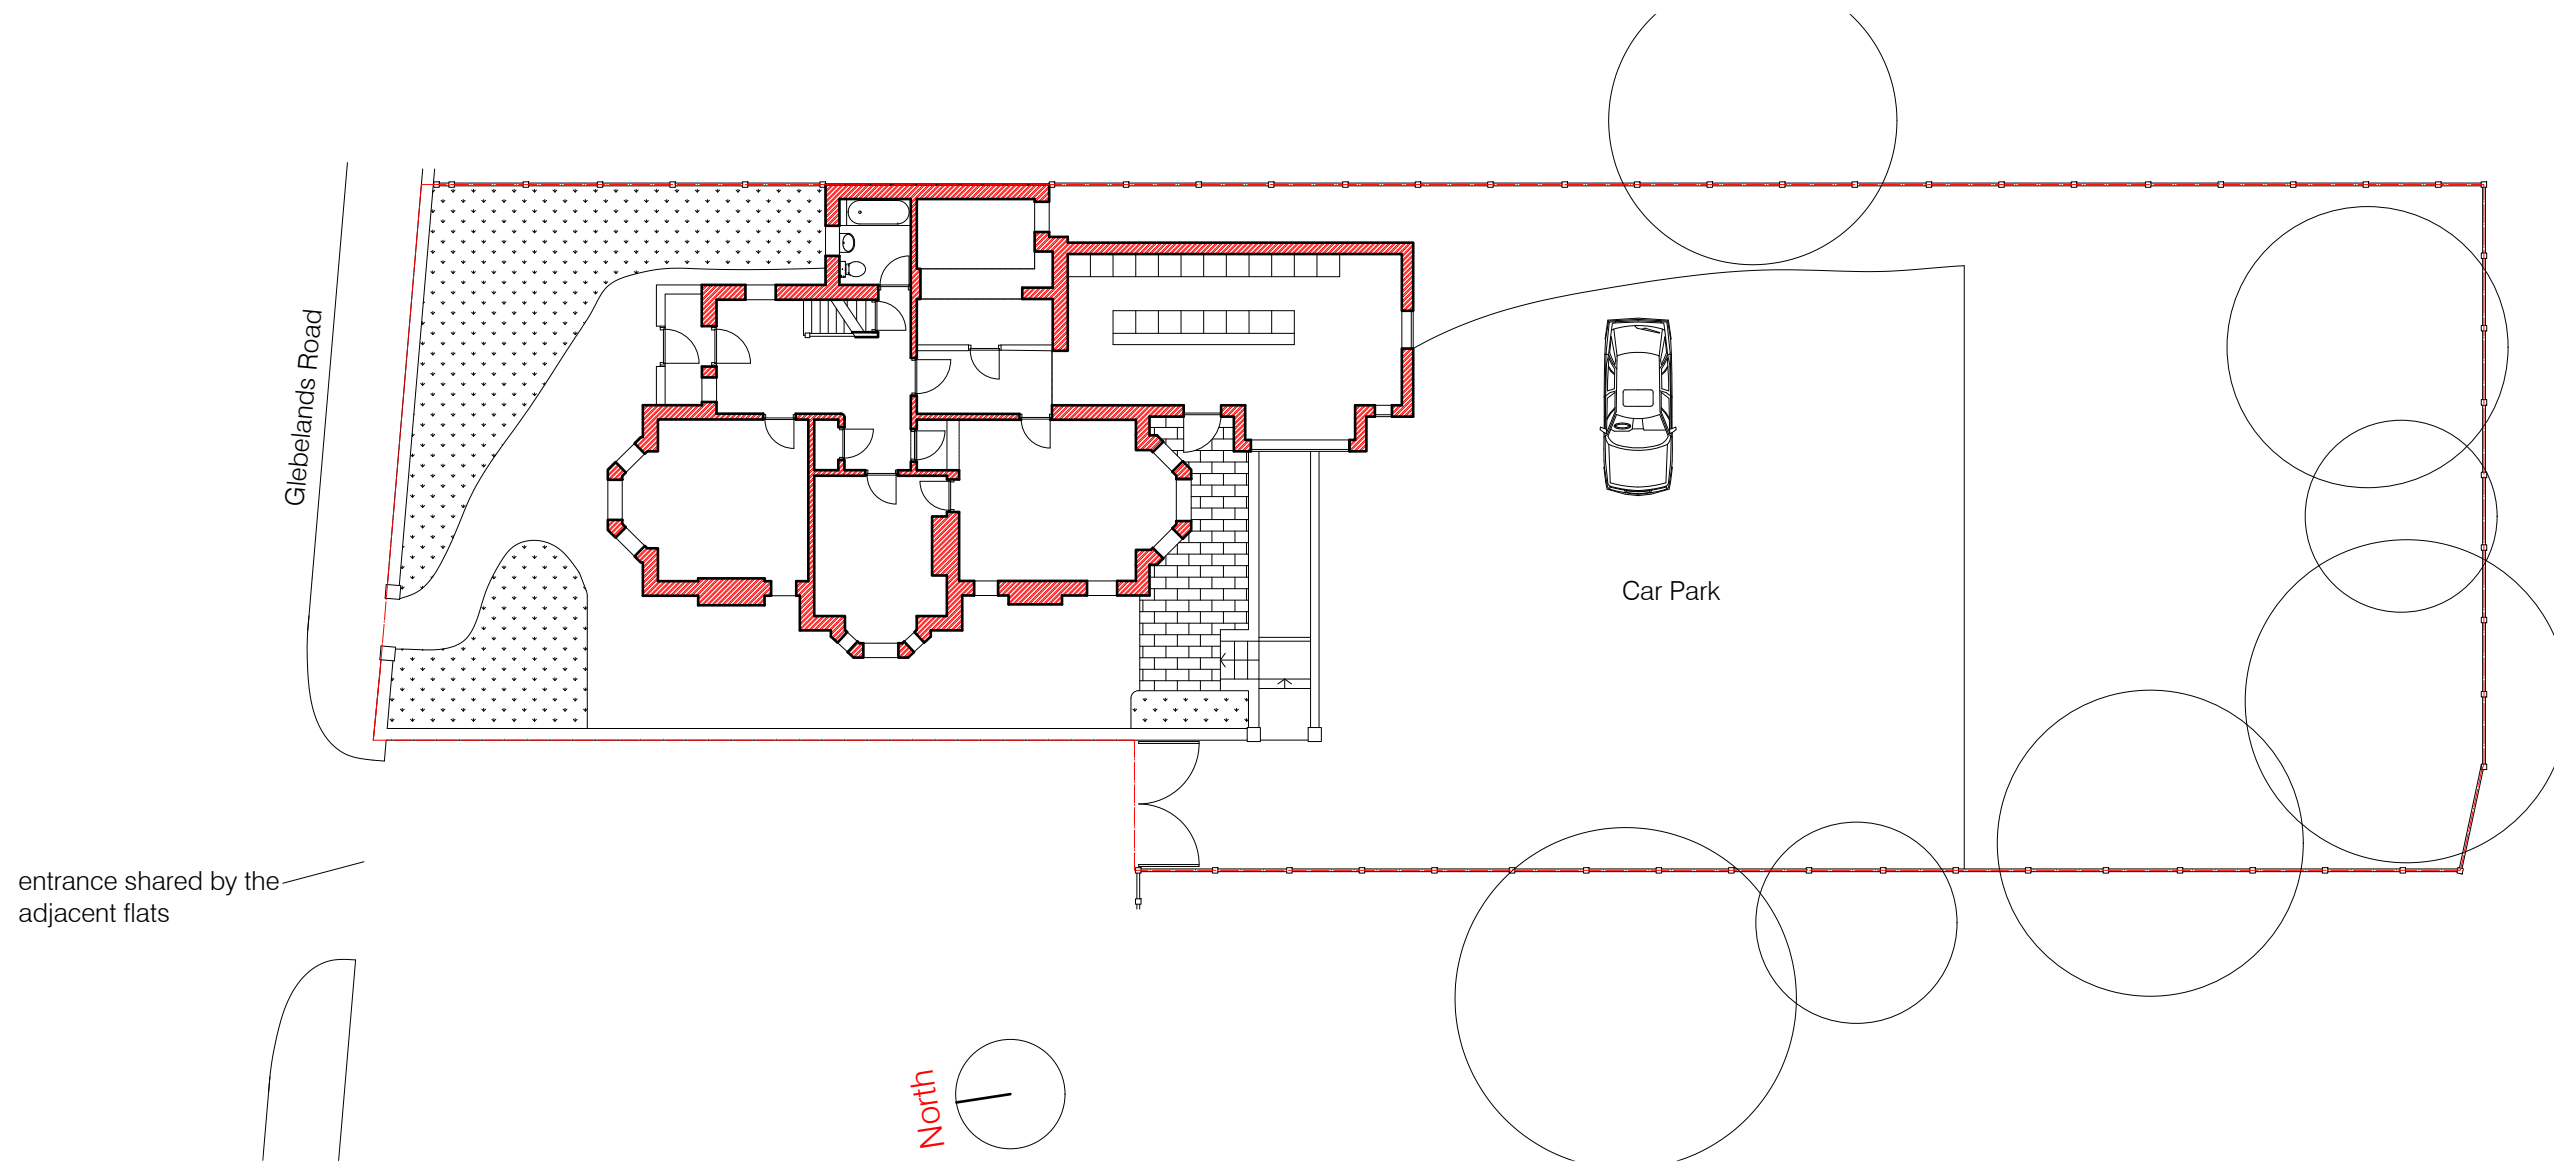

## Proposed Site Block Plan 1:200 @ A3

009

4 Glebelands Road  
Proposed Site Block Plan  
Scale - 1:200 @ A3  
Status - Planning  
3 December 2025