


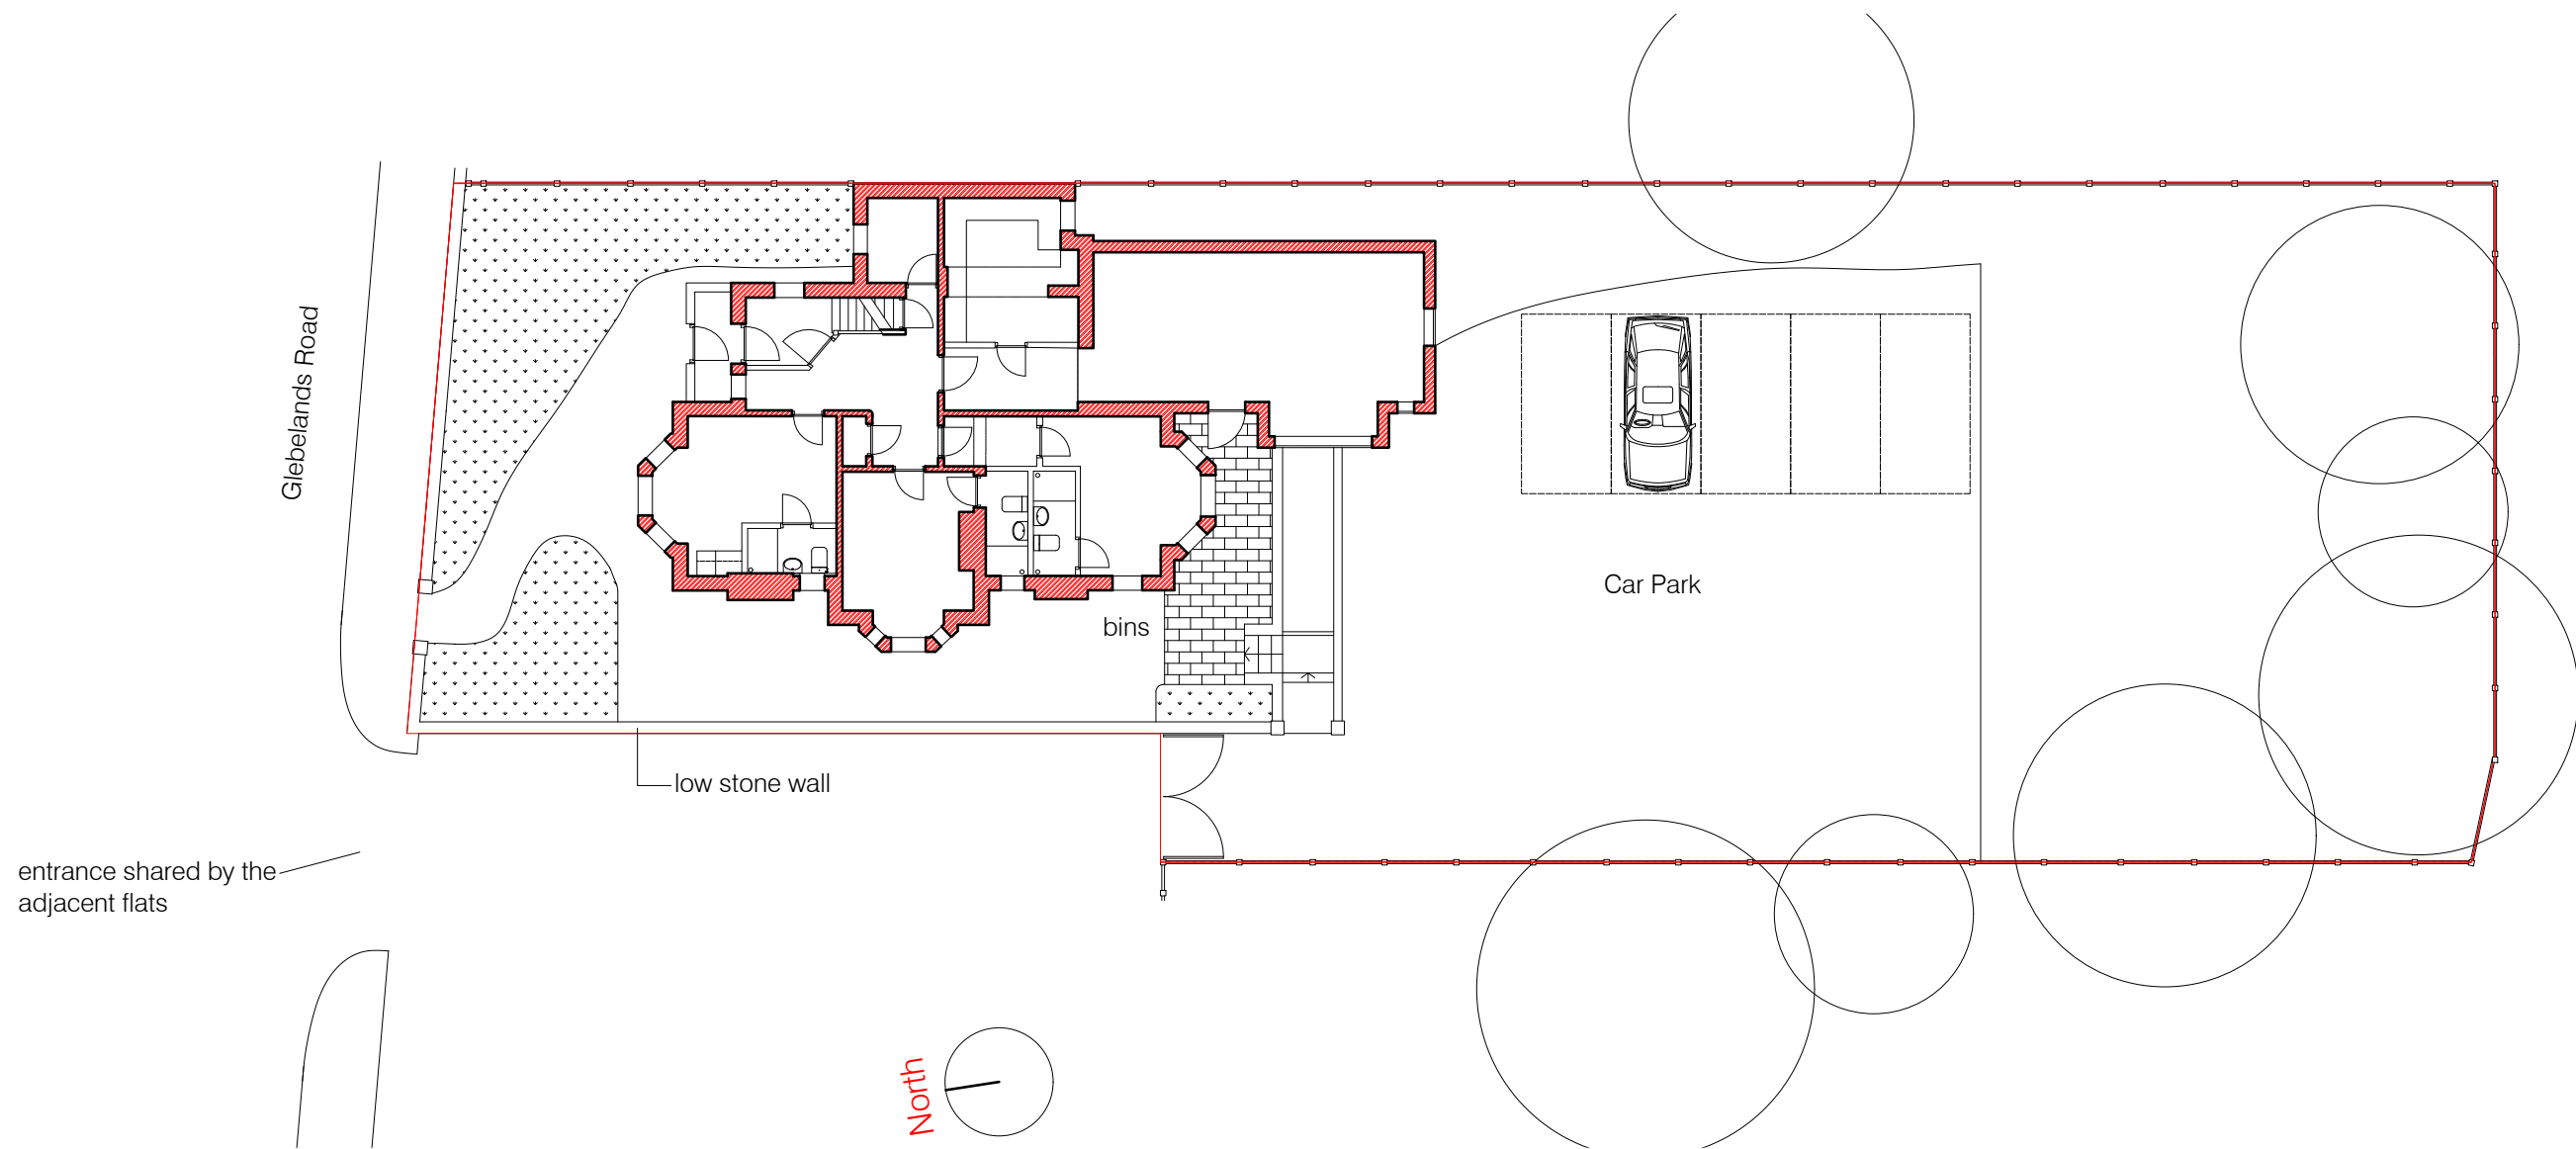

Existing Site Block Plan 1:200 @ A3

0 5m 10m

002

4 Glebelands Road
Existing Site Block Plan
Scale - 1:200 @ A3
Status - Planning
3 December 2025