



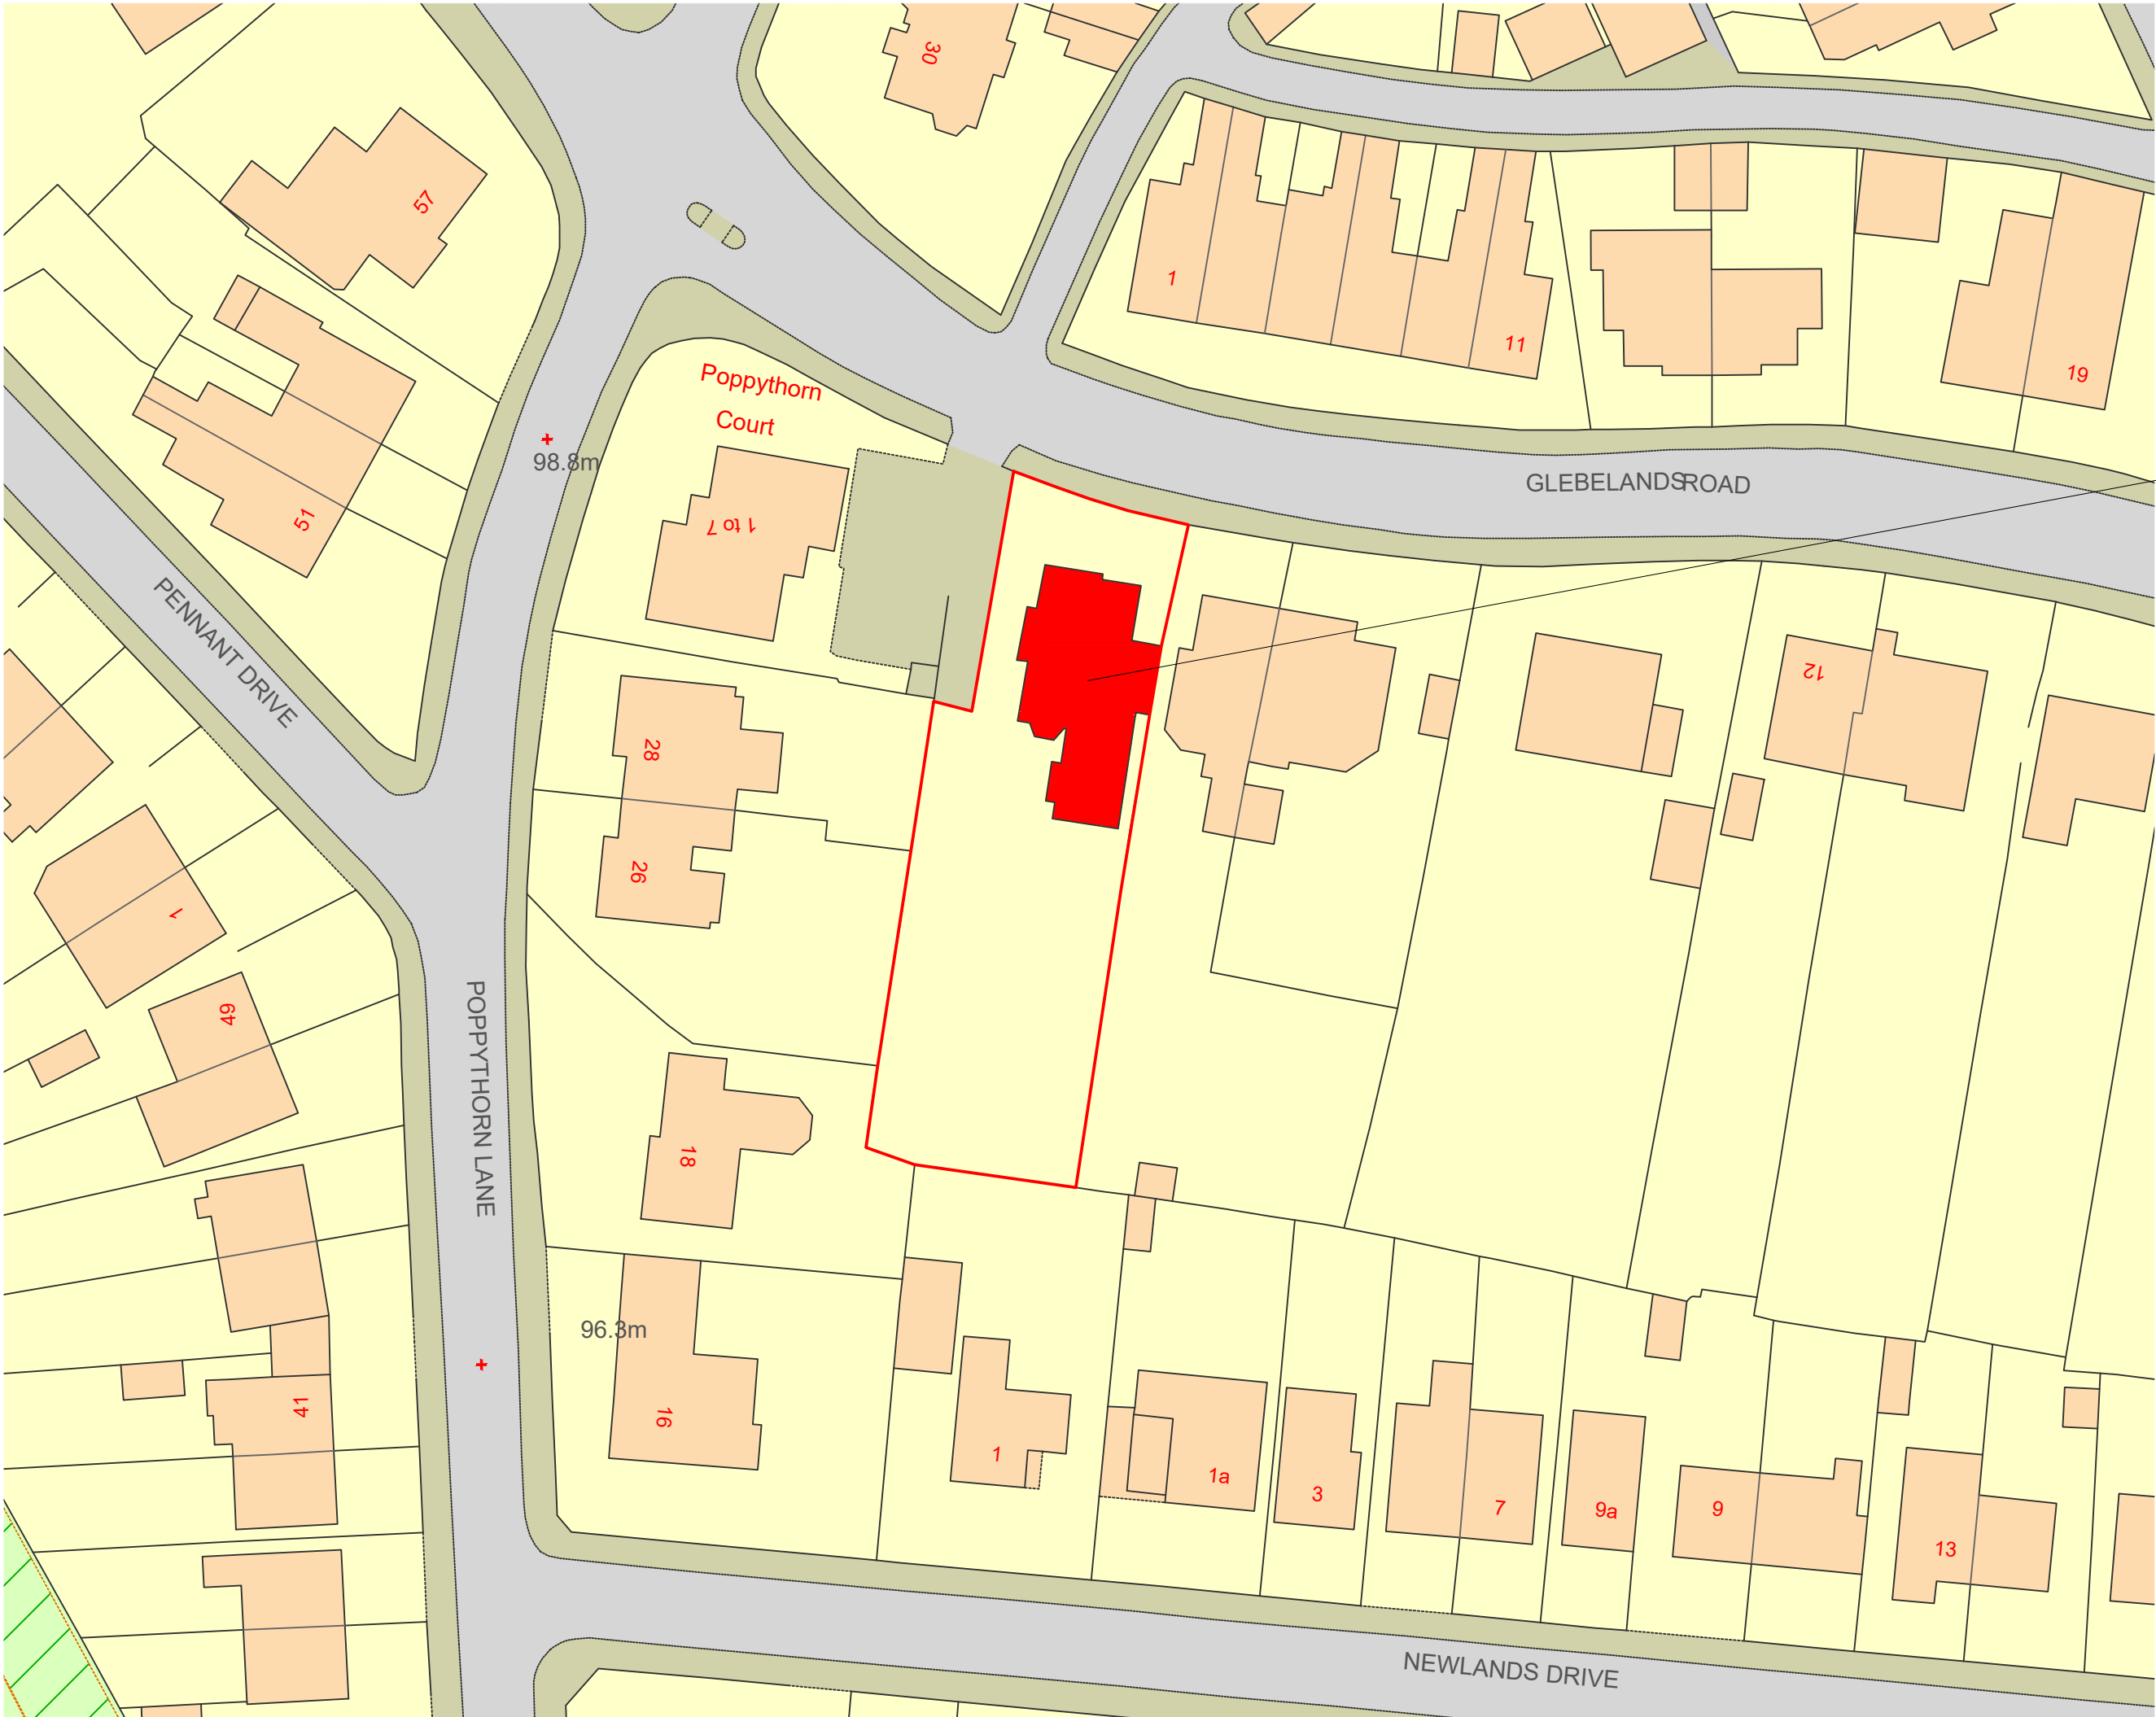

4 Glebelands Road

North

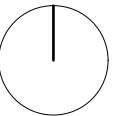

Site Location Plan

1:1250 @ A3



001

4 Glebelands Road

Site Plan

Scale - 1:500 @ A3

Status - Planning Change of Use

3 december 2025