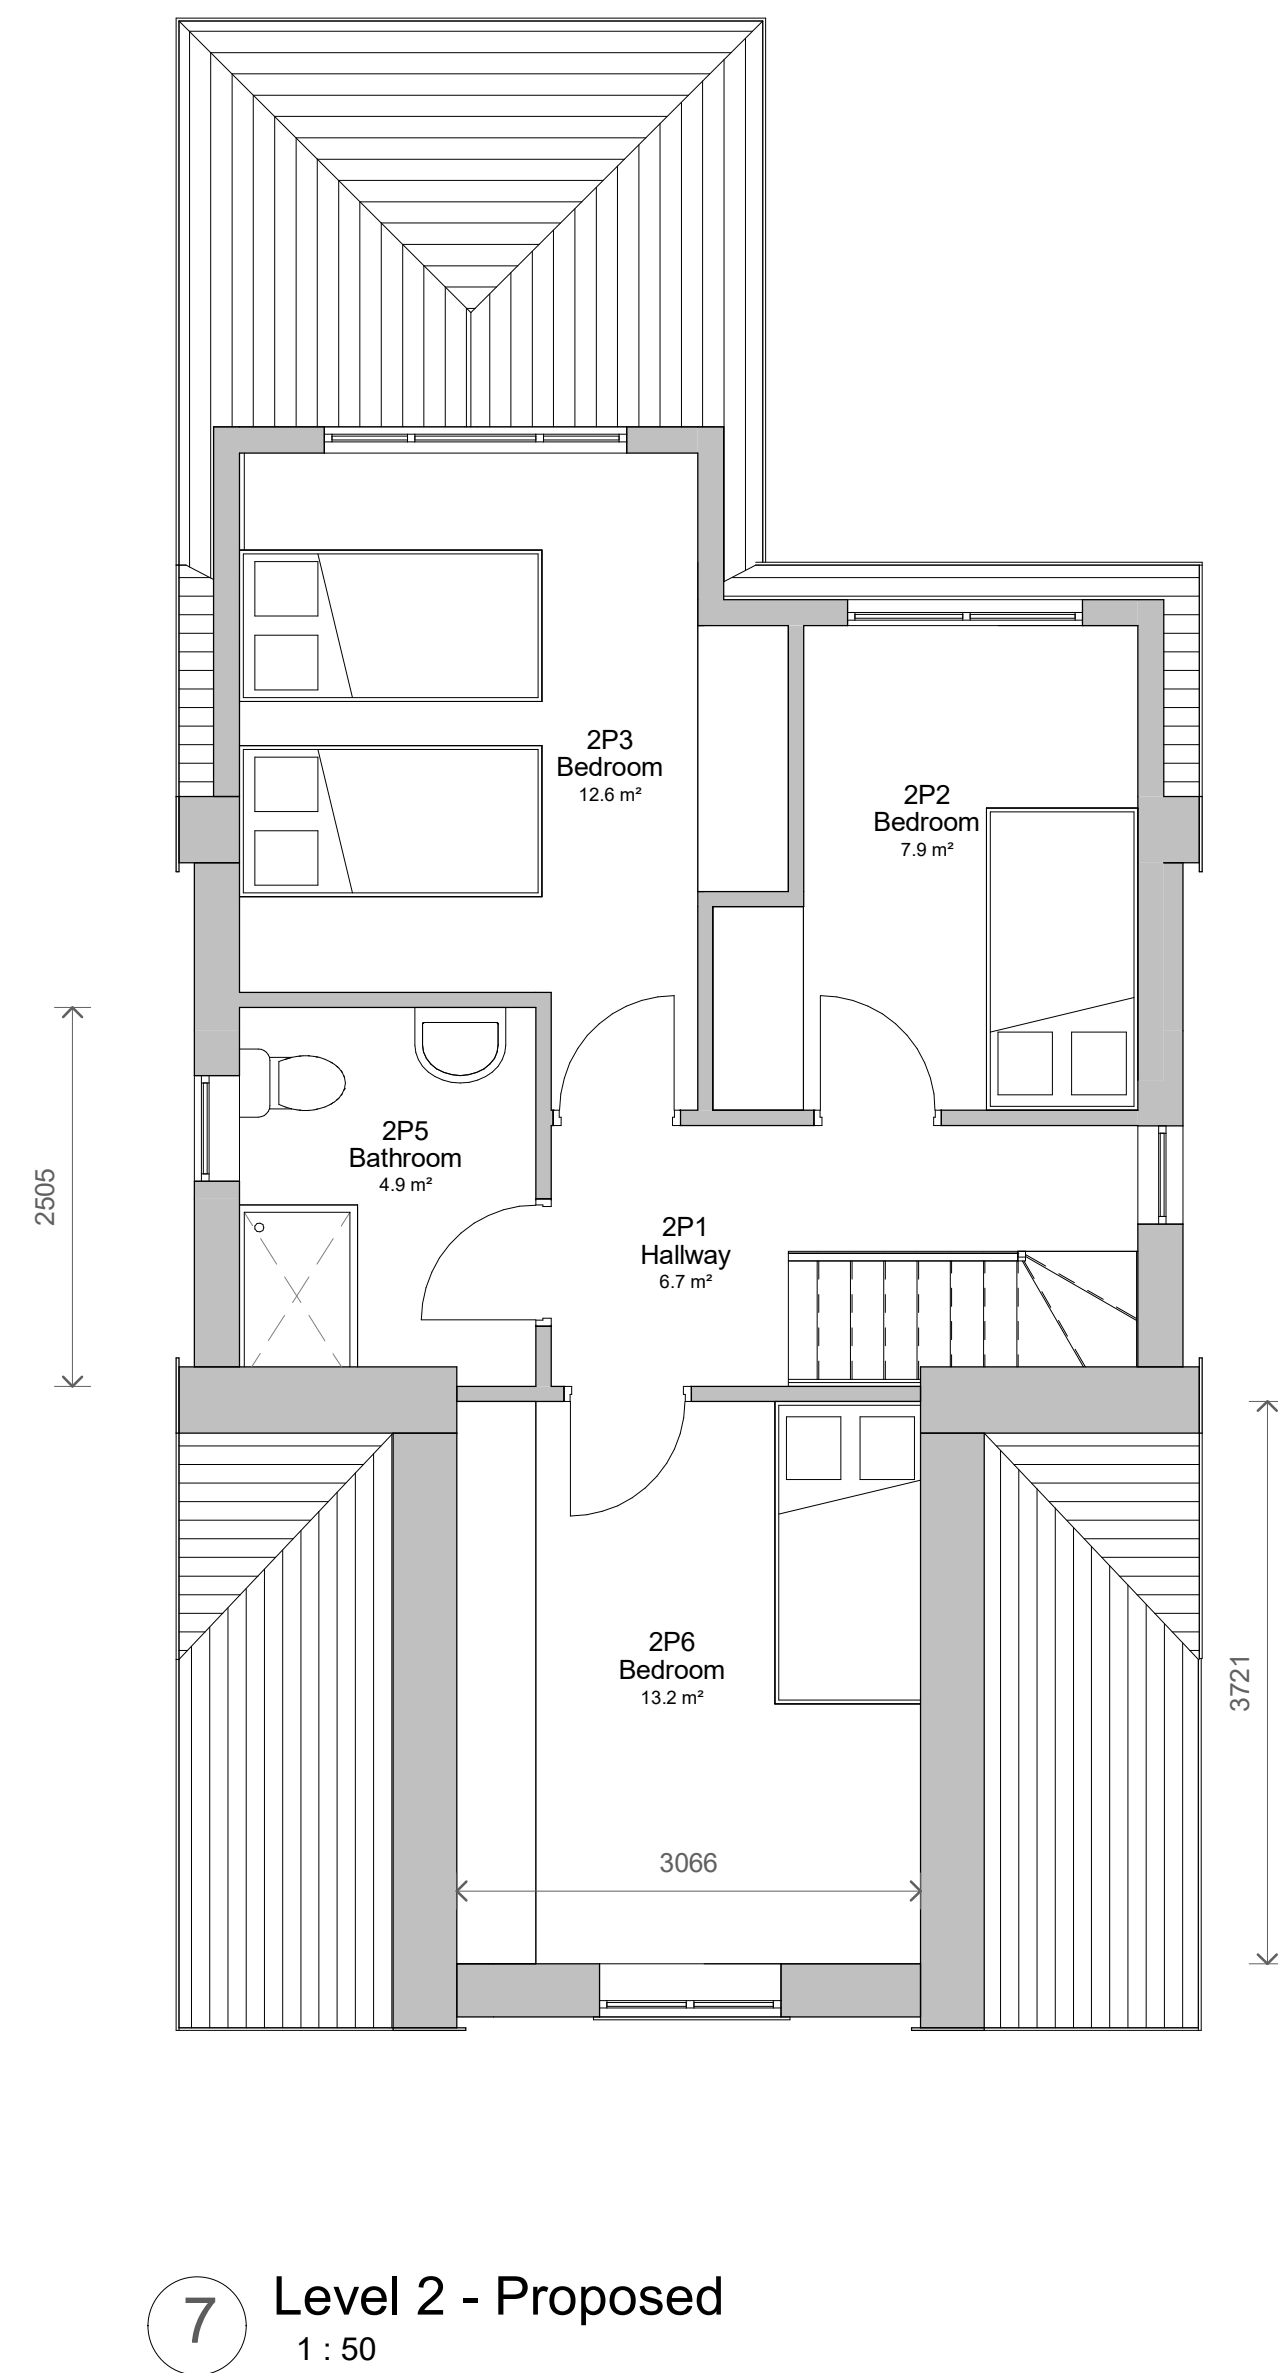
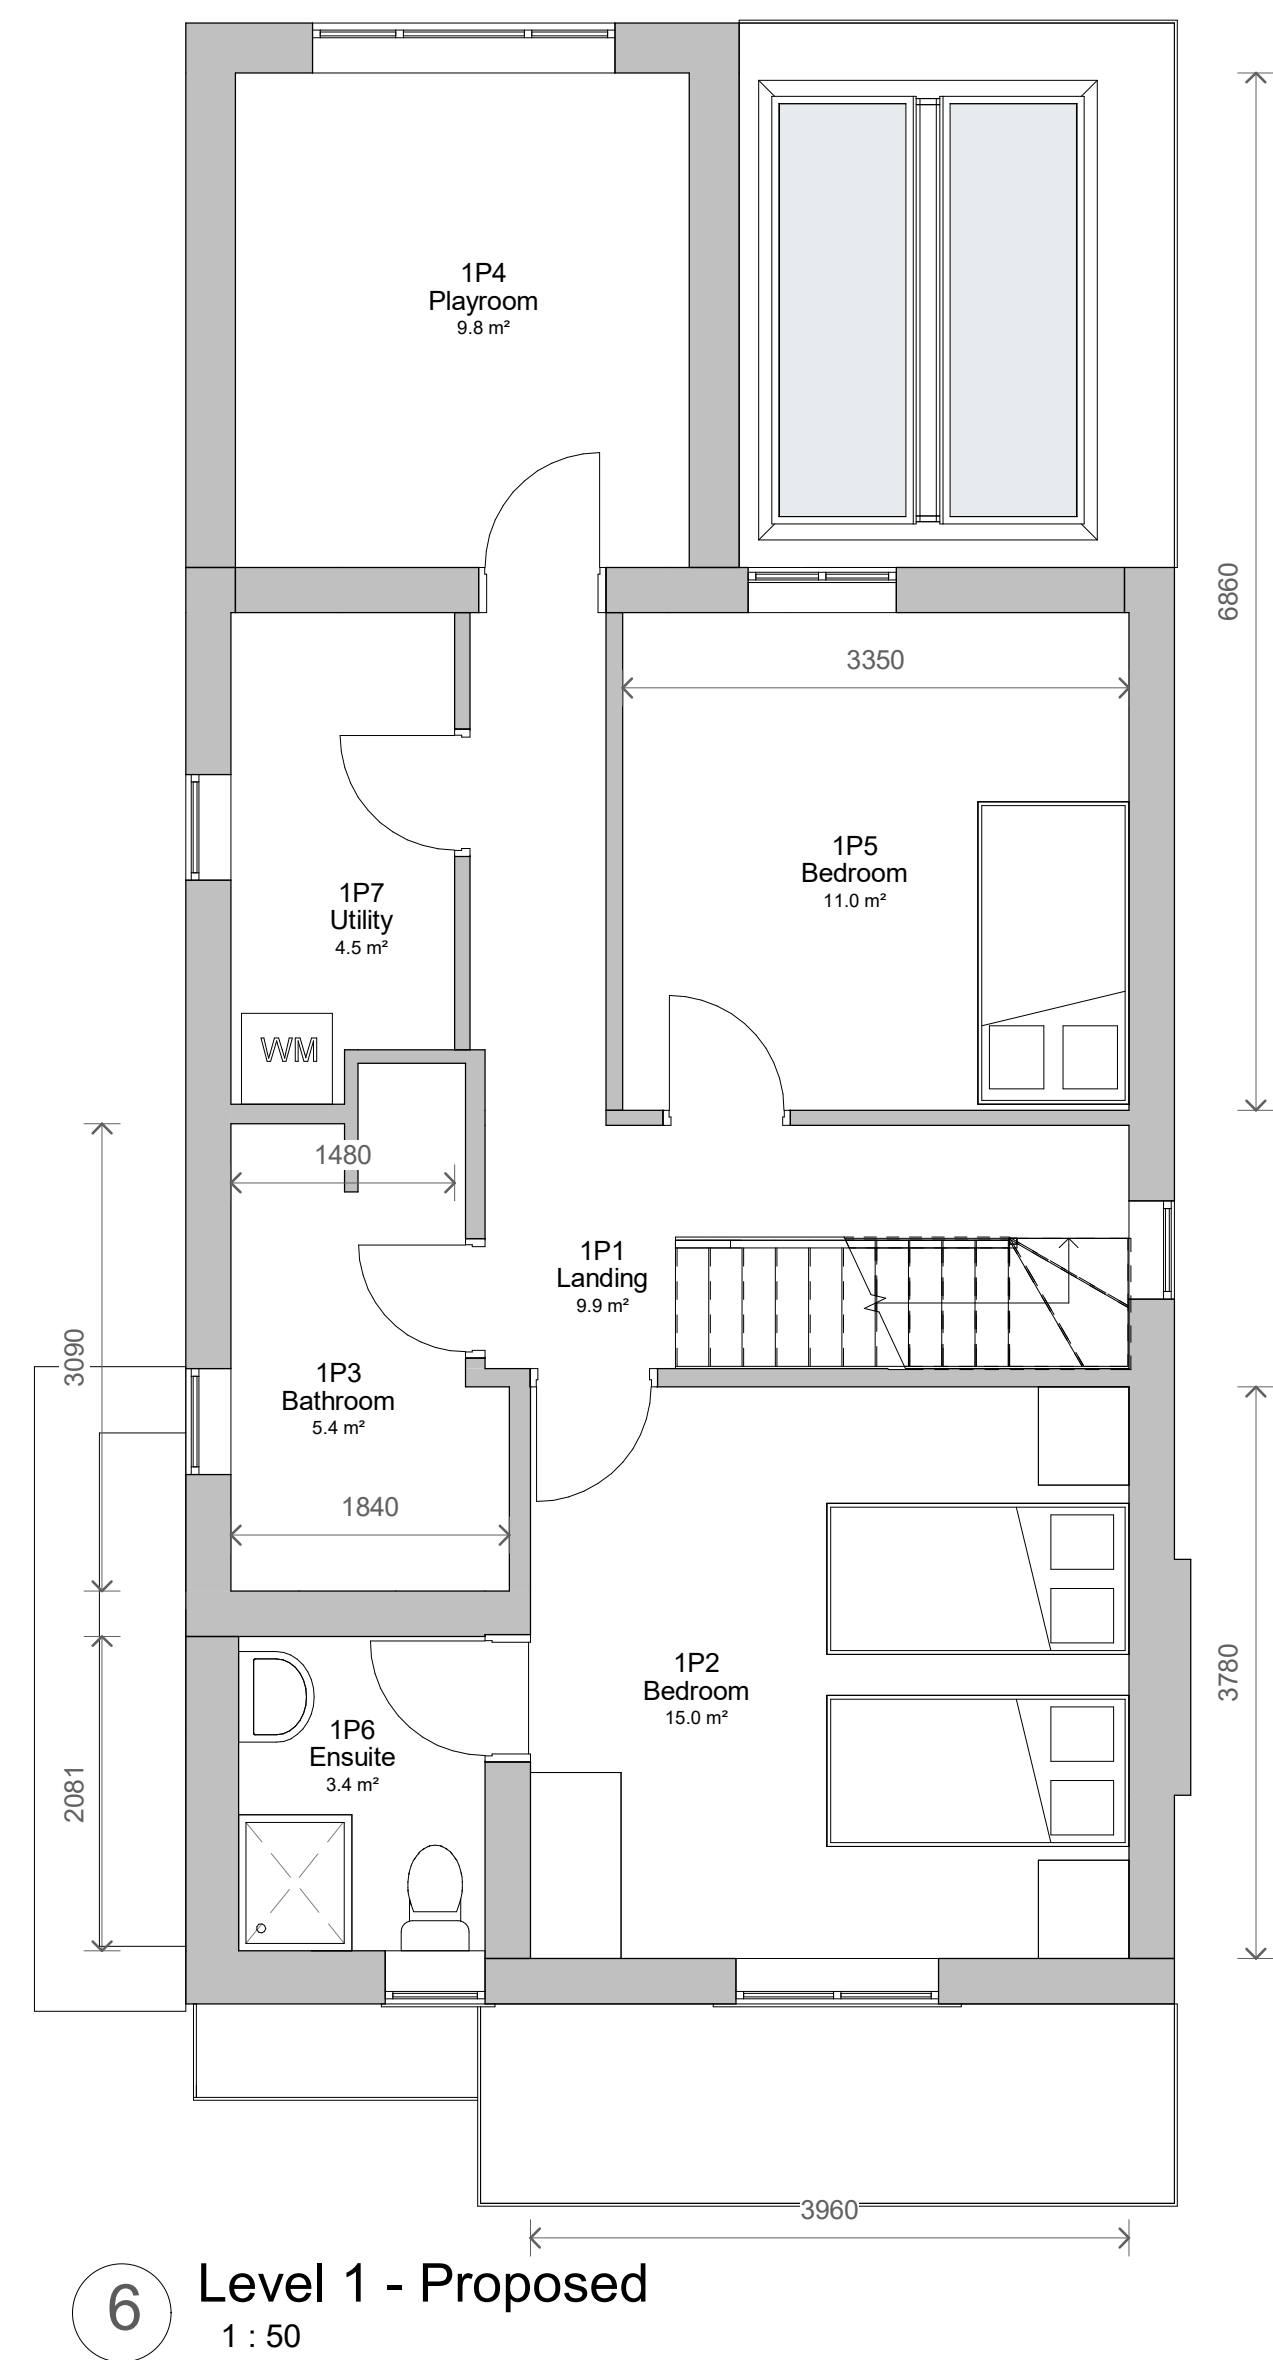
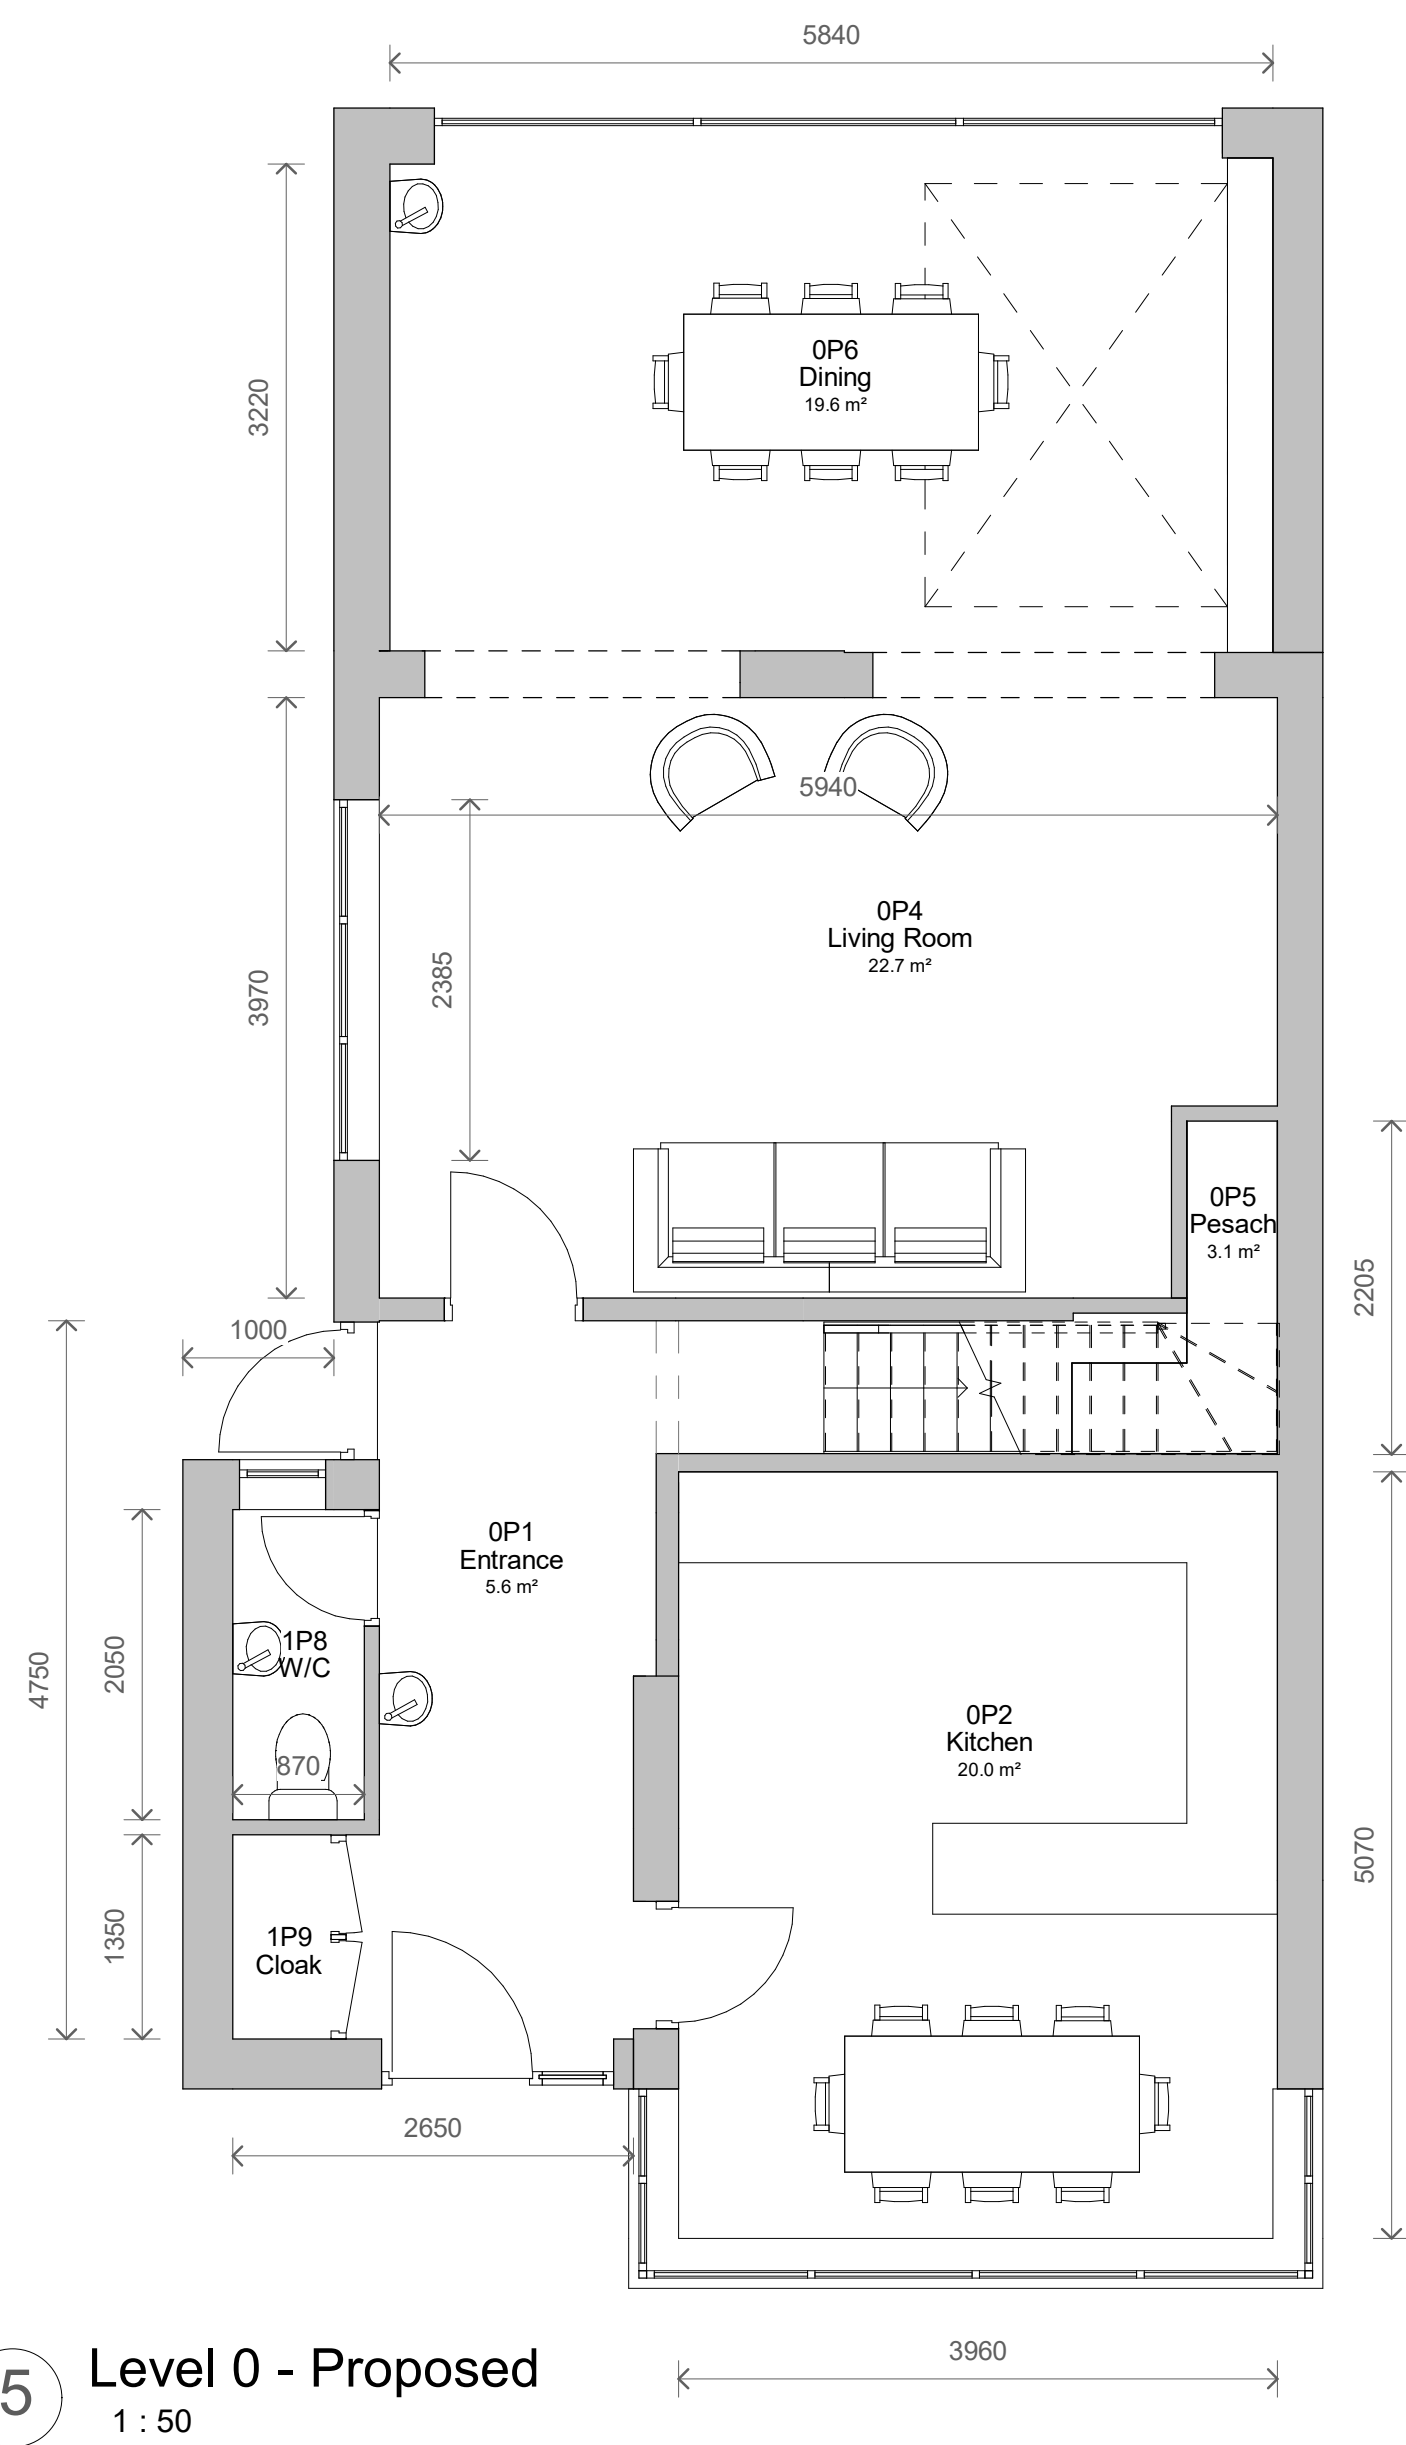
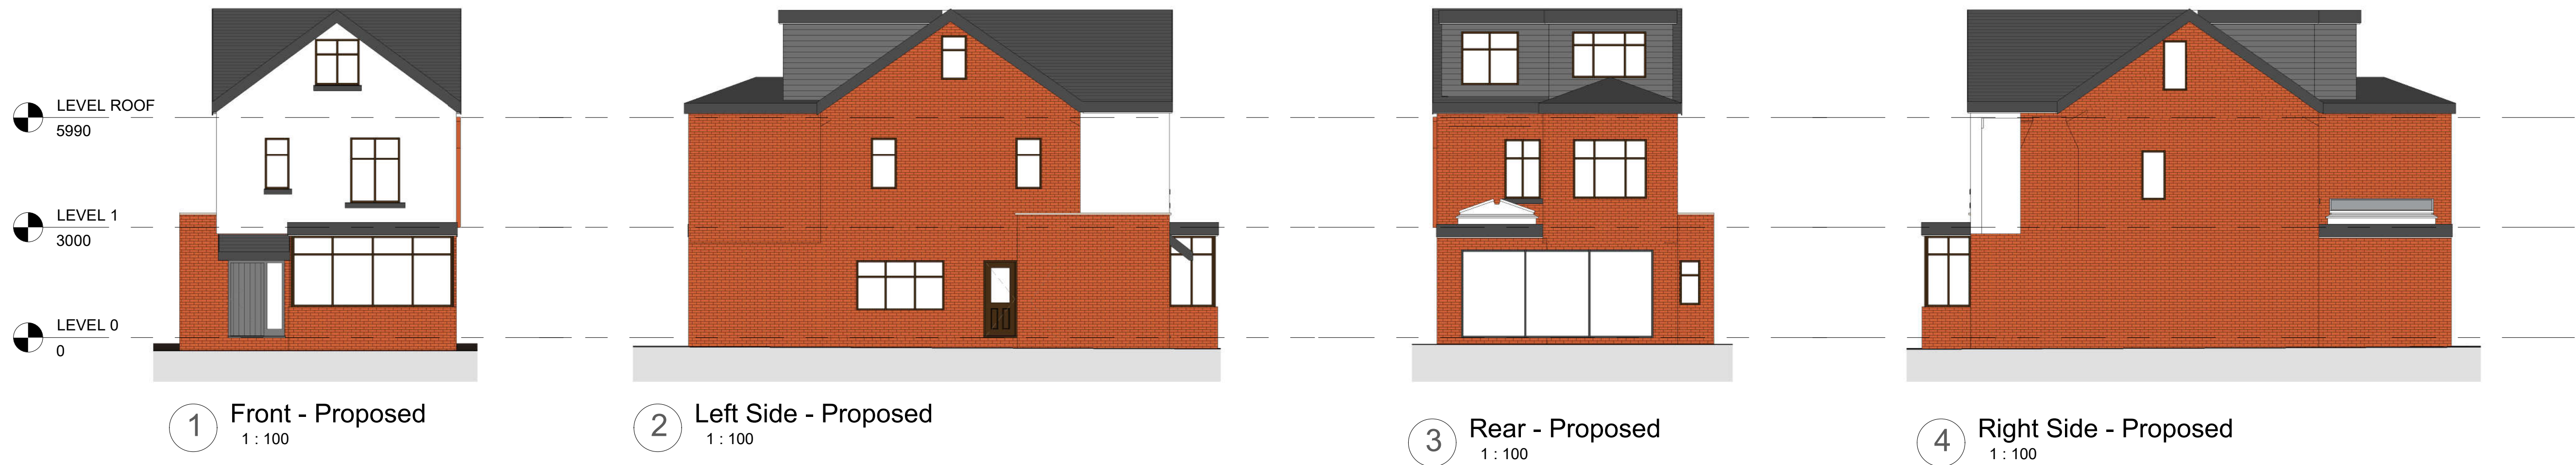


No.	Description	Date
PROJECT	11 Harrogate Avenue	
TITLE	Proposed Plans and Elevations	
CLIENT	Kabalkin	
STATUS	DESIGN	
DRAWN BY	DATE	SCALE (@ A1)
SG	25/11/2021	As indicated
PROJECT NUMBER	DRAWING NUMBER	REV
GSS21096.1	003	
GOLD SKETCH S T U D I O S www.goldsketch.co.uk info@goldsketch.co.uk 0161 792 9595		
NOTES © COPYRIGHT ALL RIGHTS RESERVED. THIS DRAWING MUST NOT BE REPRODUCED WITHOUT WRITTEN CONSENT. DRAWING TO BE USED FOR THE STATUS INDICATED ONLY. ANY DISCREPANCIES TO BE REPORTED TO THE ALL DIMENSIONS ARE SETTING OUT DIMENSIONS UNLESS OTHERWISE STATED. LEGISLATION, RELEVANT CODES OF PRACTICE AND BRITISH STANDARDS. ALL DIMENSIONS ON THIS DRAWING ARE IN MILLIMETRES UNLESS OTHERWISE STATED.		