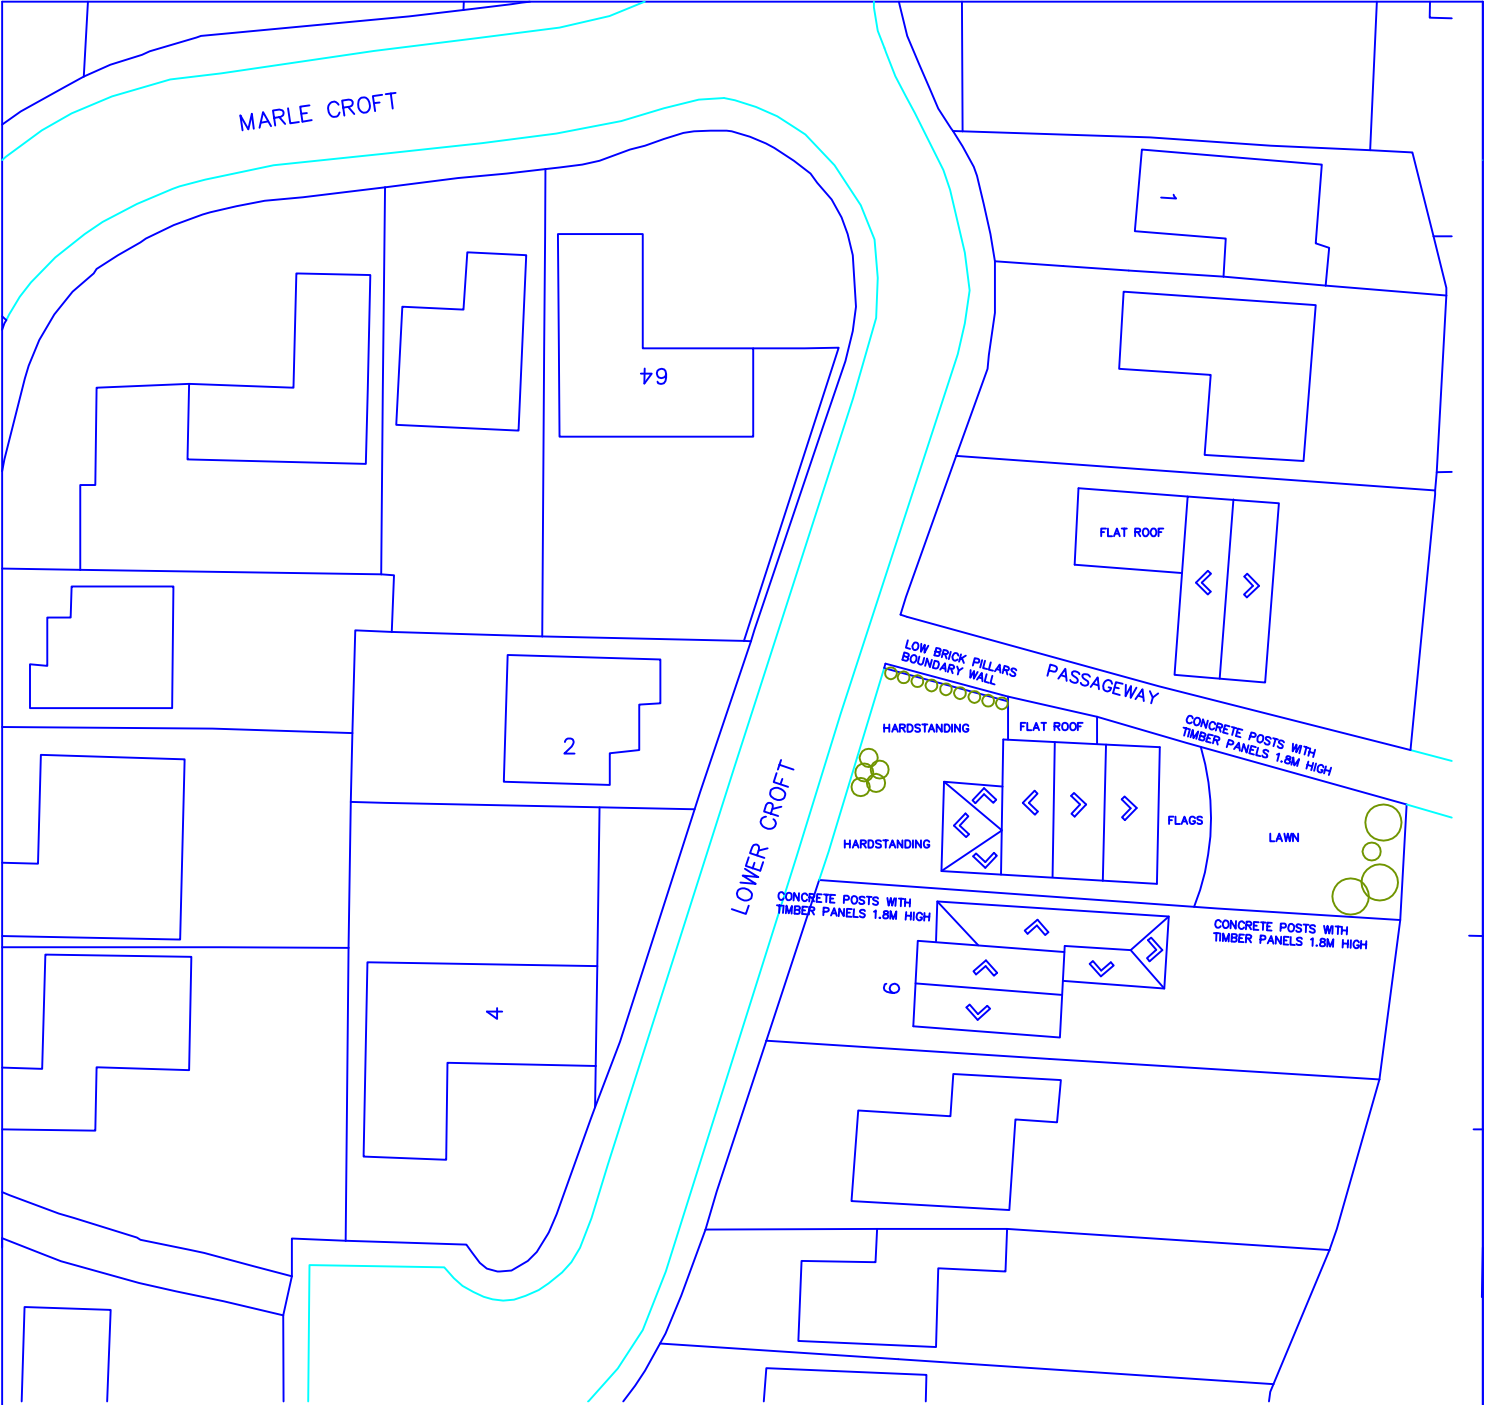


0 10 20 30 m

7 Lower Croft Whitefield M45 7NS		scale 1:500 at A4 October 2020
AH1-03		Existing Block Plan
PPY design Ltd		