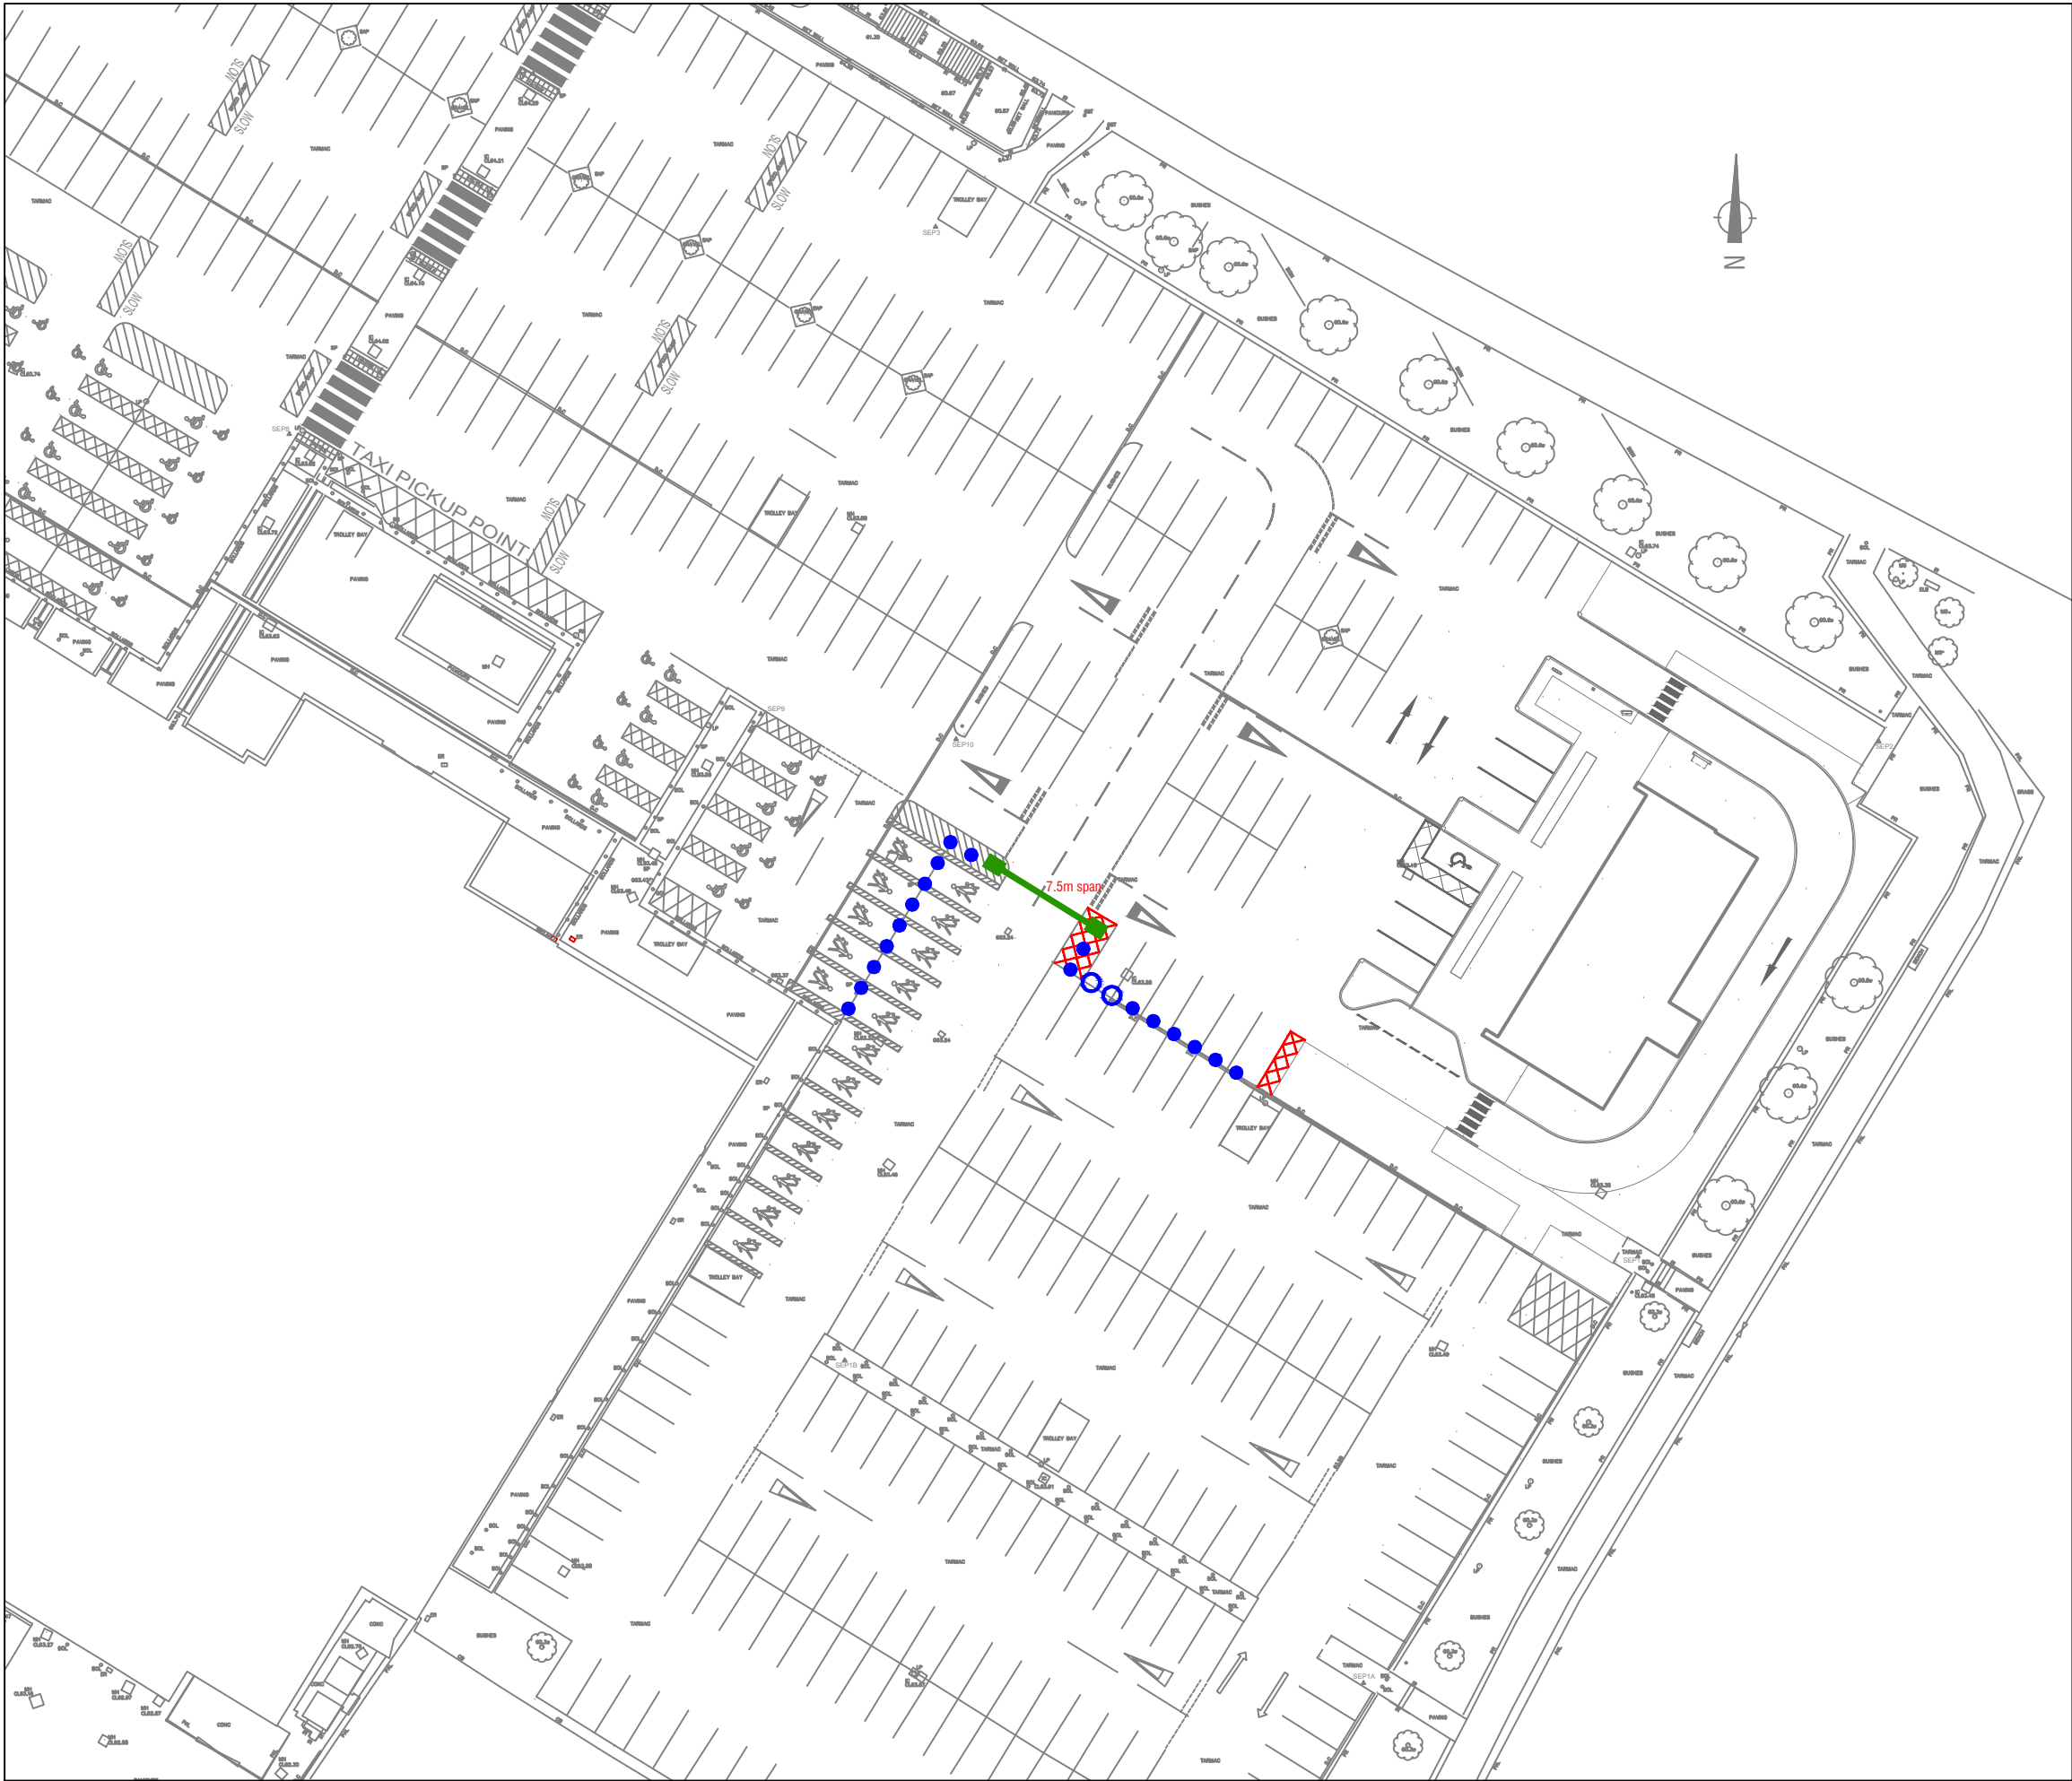


Copyright: all rights reserved.
This drawing must not be reproduced without permission.
This drawing must be read in conjunction with all relevant consultant/
specialist drawings/information.
This drawing must not be used for construction unless issued for construction.
All dimensions on this drawing are in millimetres (unless otherwise stated).

- Note:
- Contractor to allow for CAT & Genny to locate buried services prior to any excavation.
- Key:
- Install double leaf height restriction barrier with facility to allow larger vehicles through when required. Allow for installation of concrete foundations.
 - Provide and install new McCue Eco Traffic Bollards in new foundation (1.8m c/c)
 - Provide and install new McCue removable Traffic Bollards in new foundation
 - Proposed white road markings

Rev	Date	Amendment	

Status

PLANNING

Project No 4160 4504	Dwg No PL01	Rev -
-------------------------	----------------	----------

Dwg Title
Location Plan

Date February 2023	Scale 1:500 @ A3
-----------------------	---------------------

Drawn DJW	Designed SLC	Checked SLC
--------------	-----------------	----------------

Project

Asda Radcliffe Car Park (4157)
Riverside Retail Park, Radcliffe, Manchester M26 3DA

Client

ASDA
Save money. Live better.

GPS
CREATE THE DIFFERENCE

Gleneagles Project Services Ltd
2 Pelton Place, Bradley Business Park,
Dyson Wood Way, Huddersfield, HD2 1GT
Tel: 01484 422219 Email:enquiries@gps-ld.co.uk