
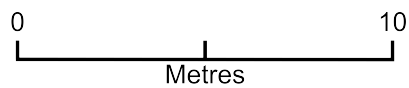


92 Stand Lane

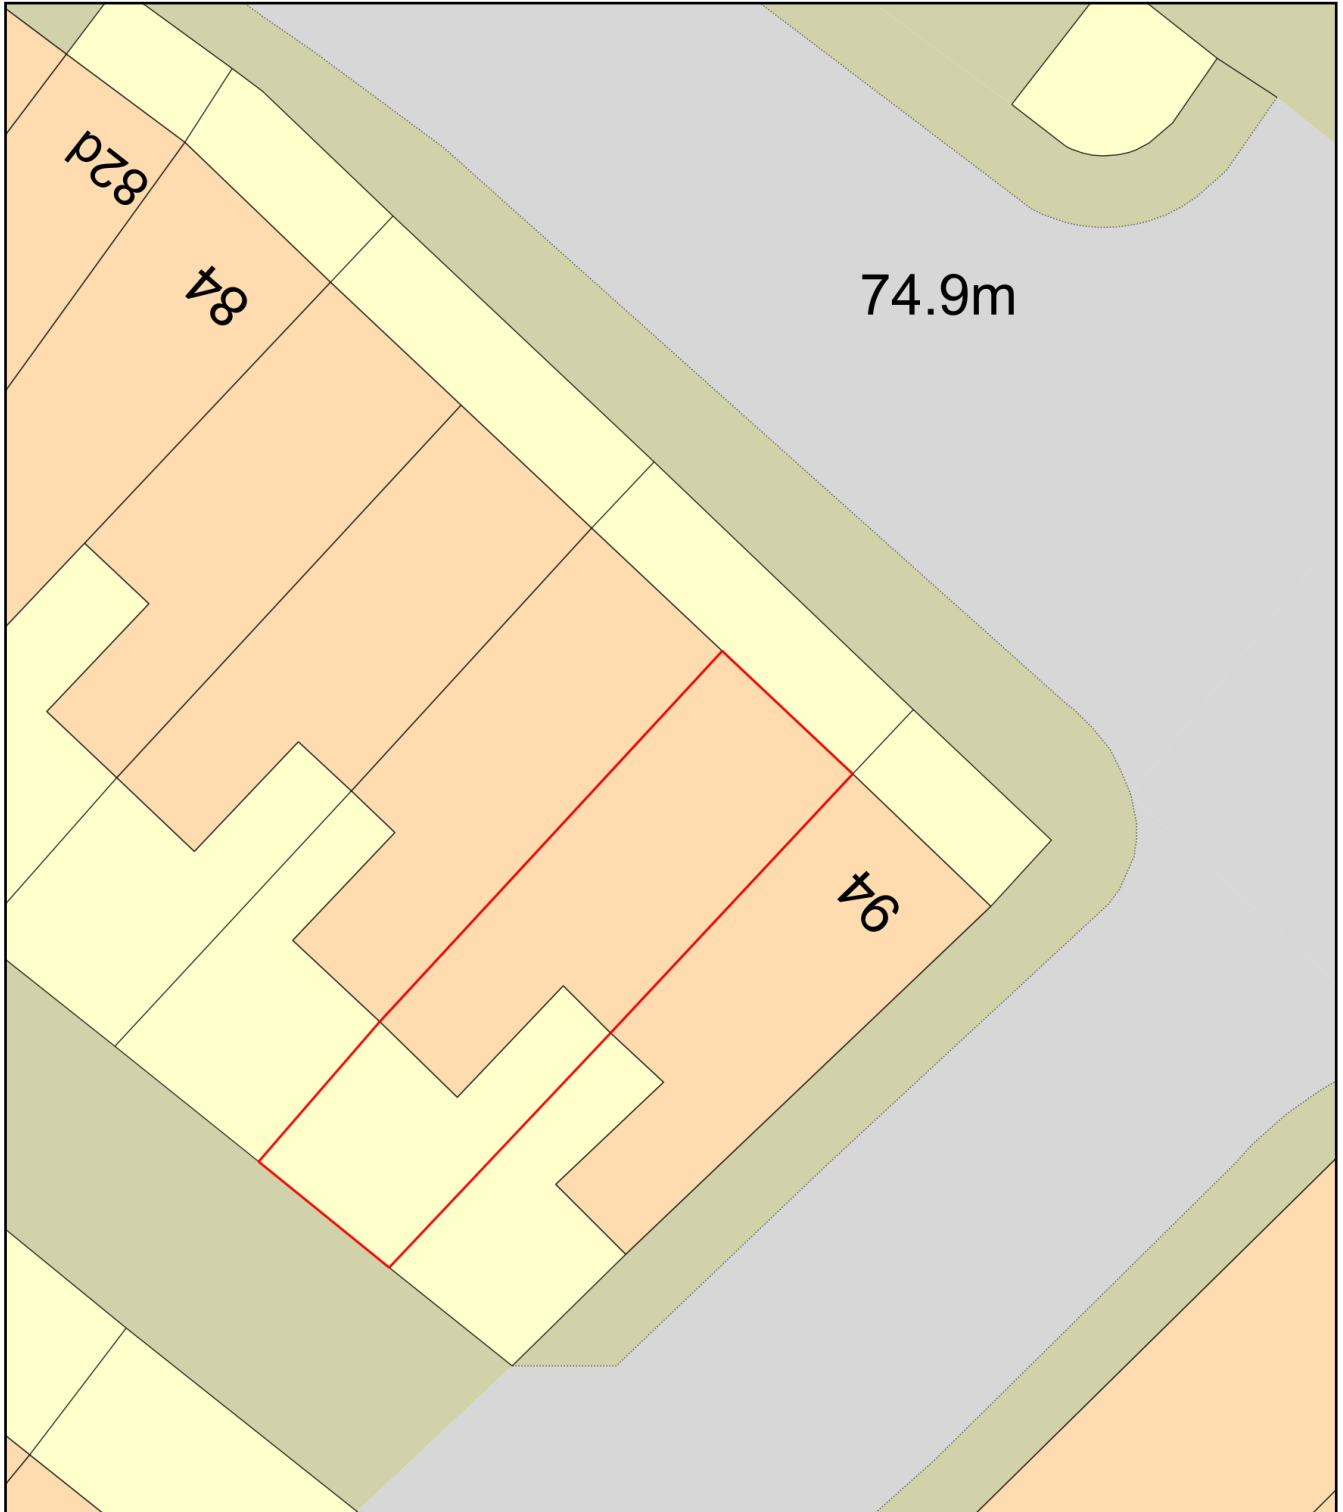

Plan Produced for: C Janit

Date Produced: 07 Sep 2022

Plan Reference Number: TQRQM22250210118666

Scale: 1:200 @ A4