



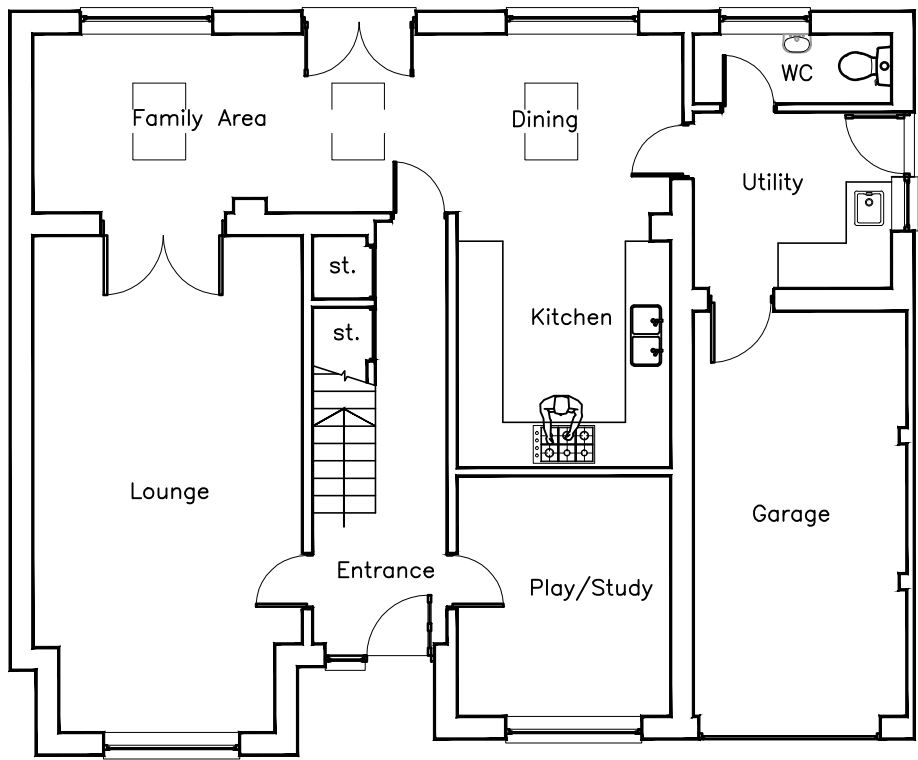

Existing Ground Floor Plan (1:100)

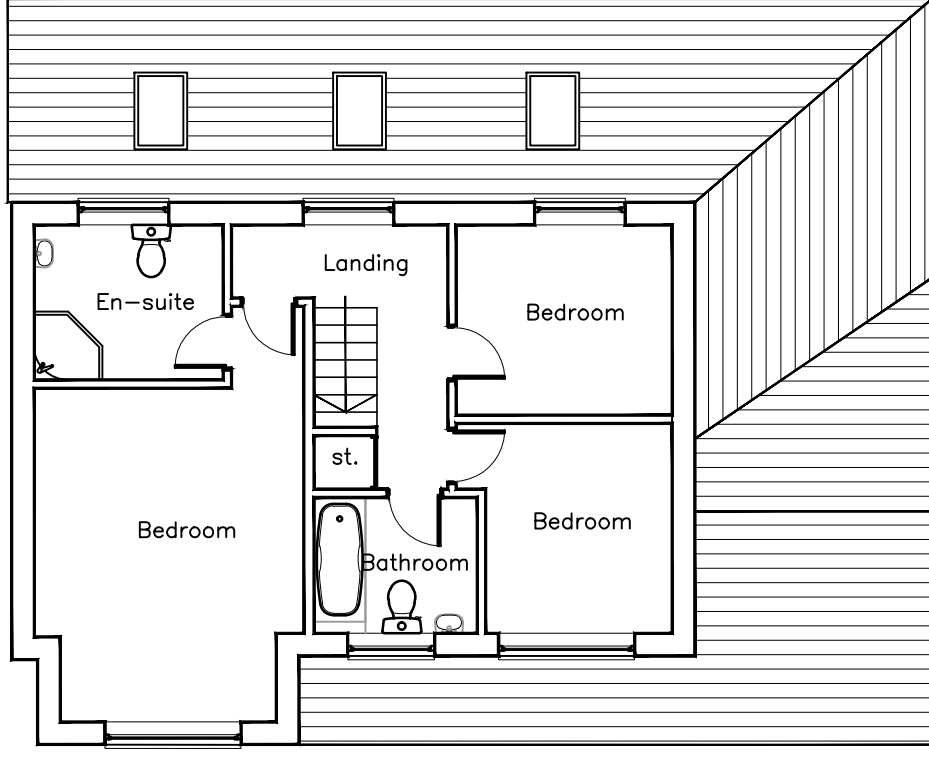


Existing First Floor Plan (1:100)



Existing Front Elevation (1:100)




Existing Rear Elevation (1:100)

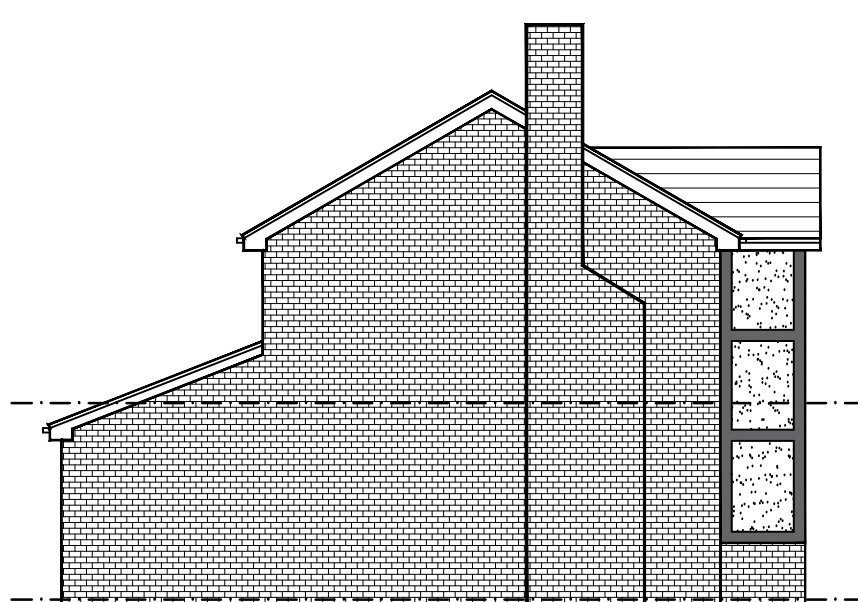


Existing LH Gable Elevation (1:100)



Existing RH Gable Elevation (1:100)

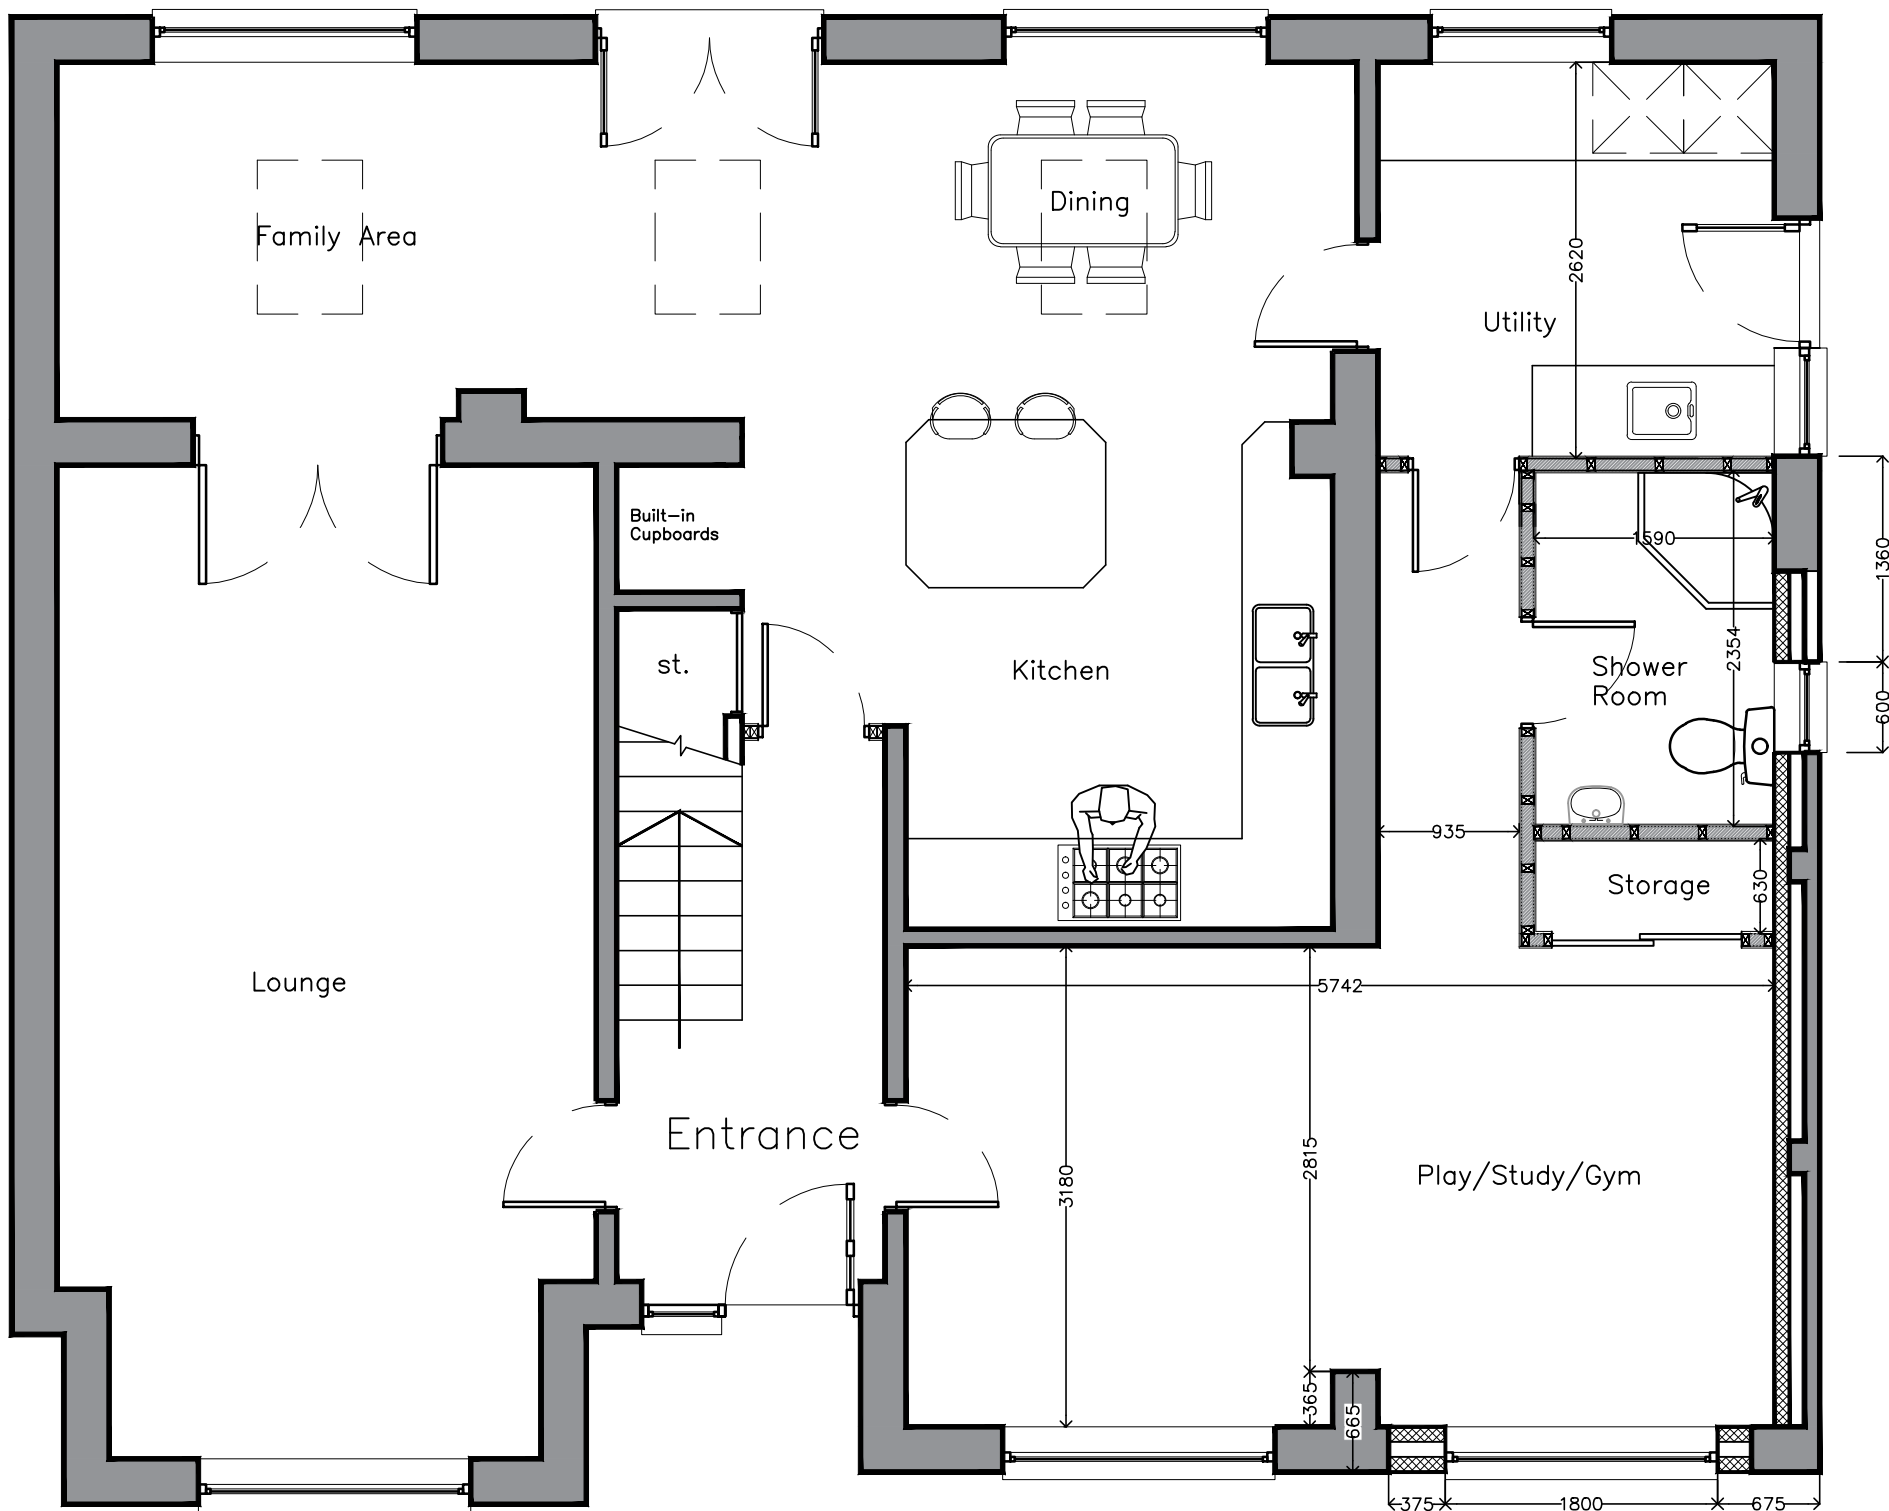

Proposed Ground Floor Plan (1:50)

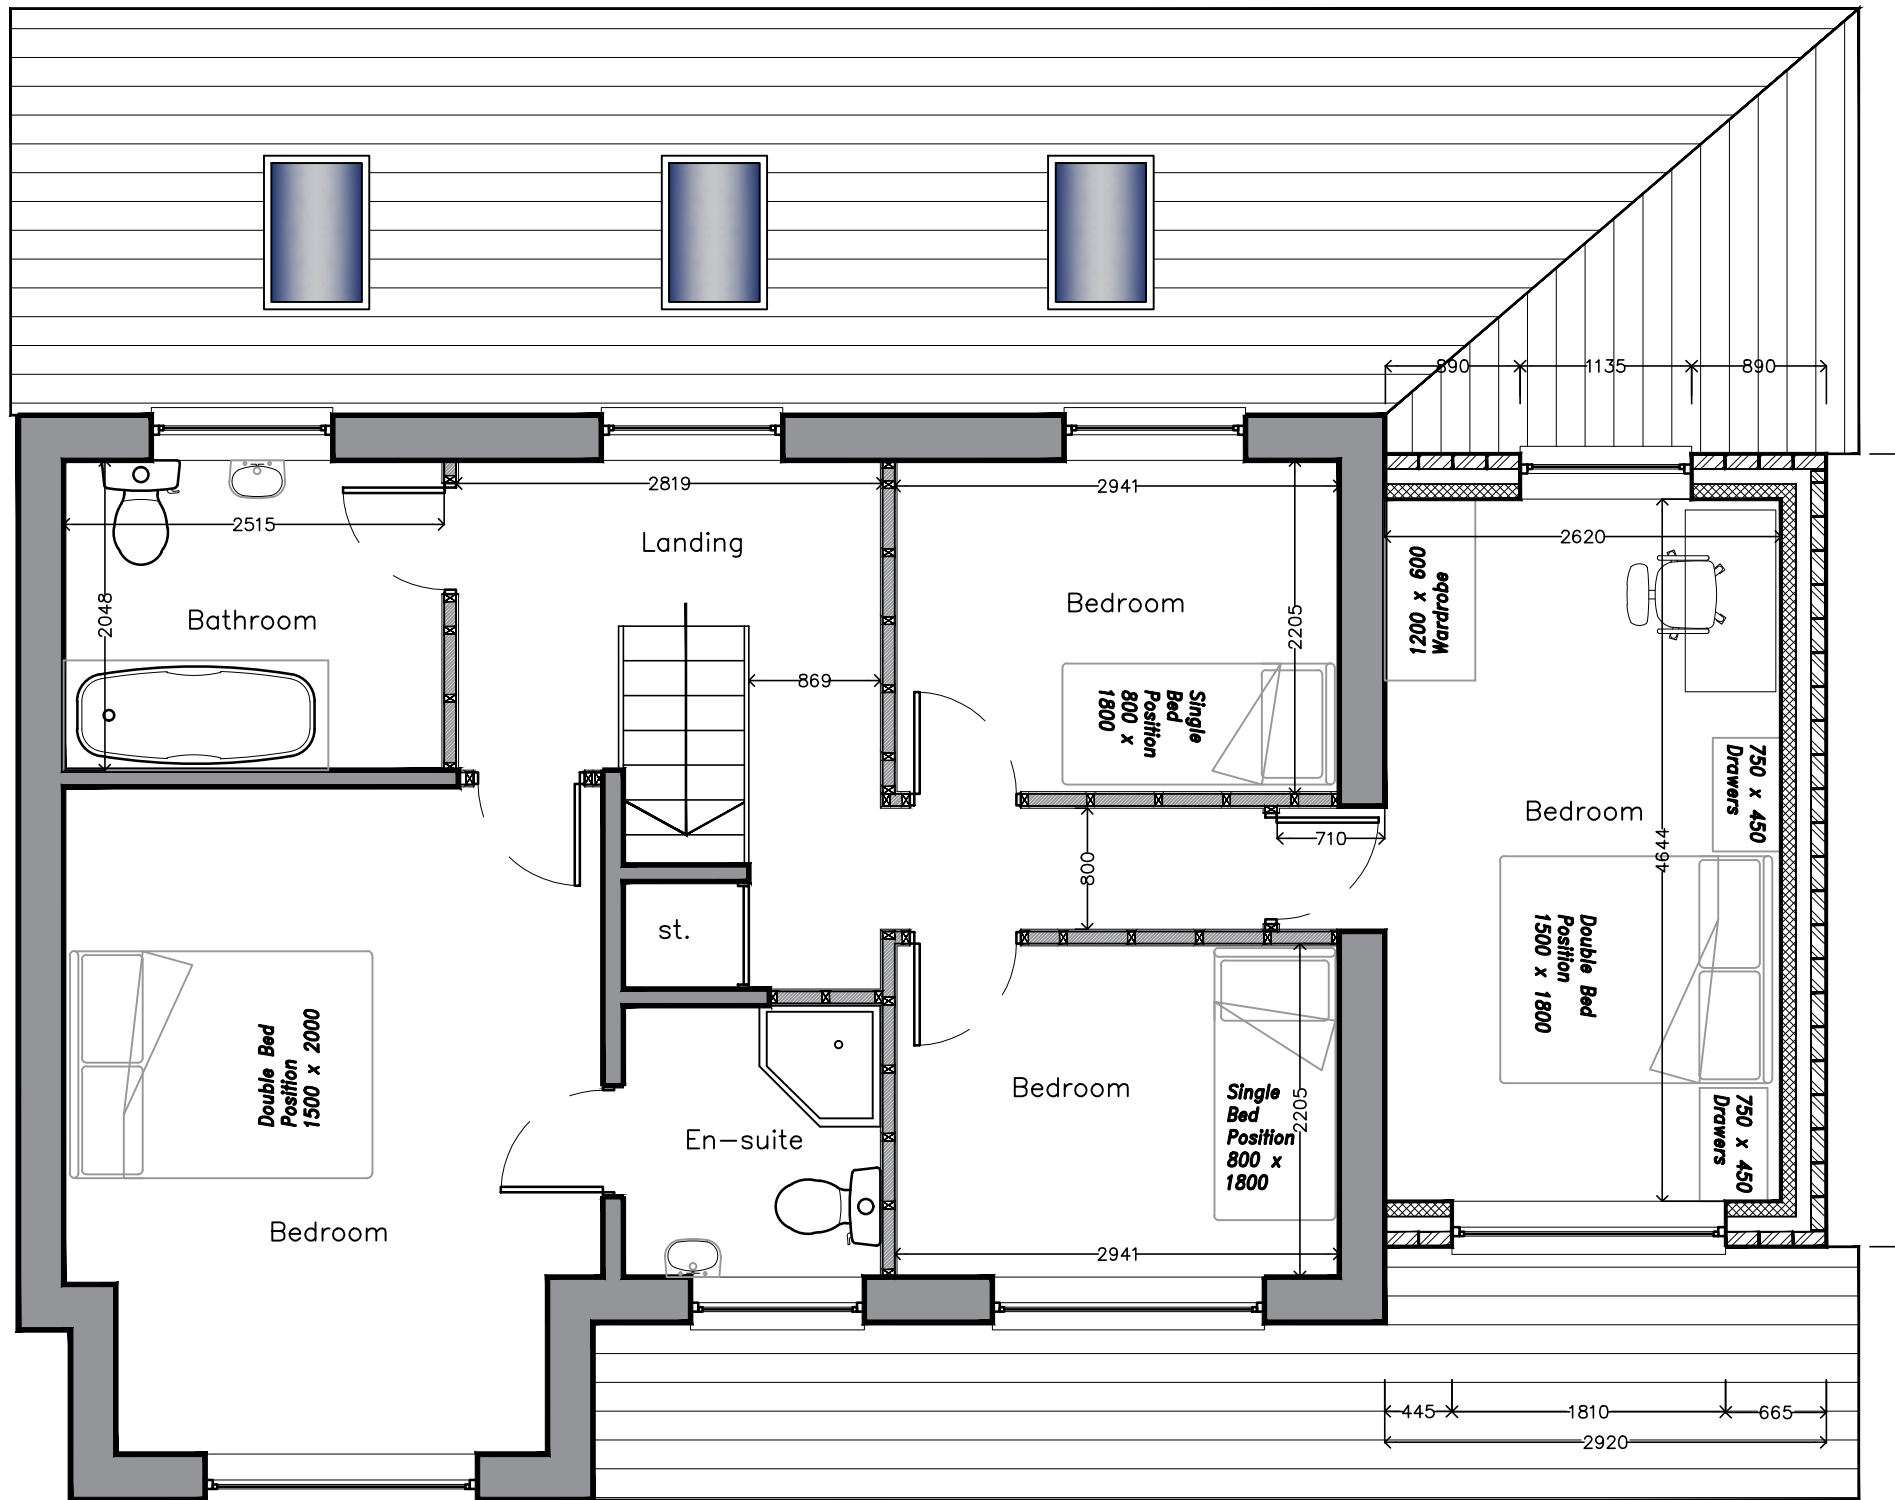

Proposed First Floor Plan (1:50)




Site Plan (1:500)




Proposed Front Elevation (1:50)



Proposed Rear Elevation (1:50)

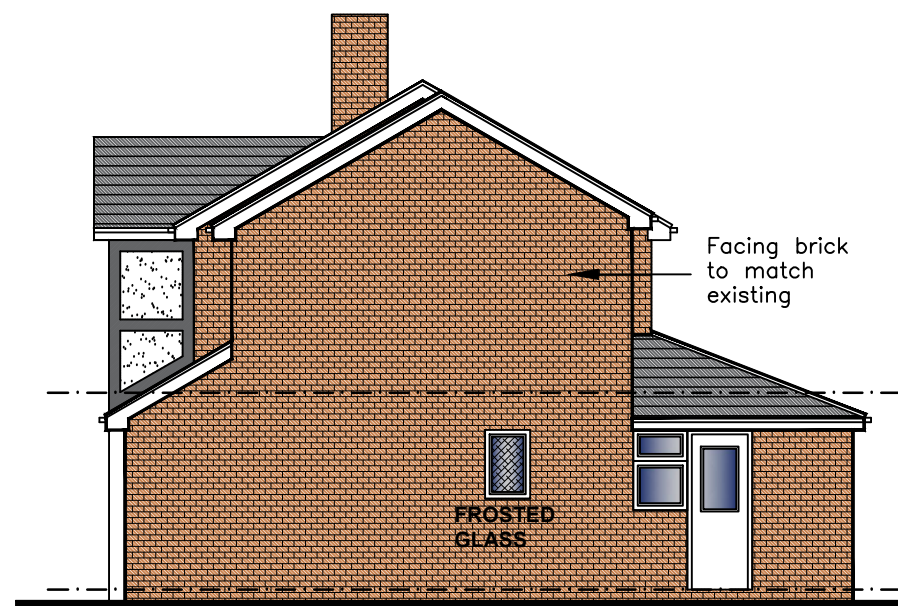

Proposed RH Gable Elevation (1:100)

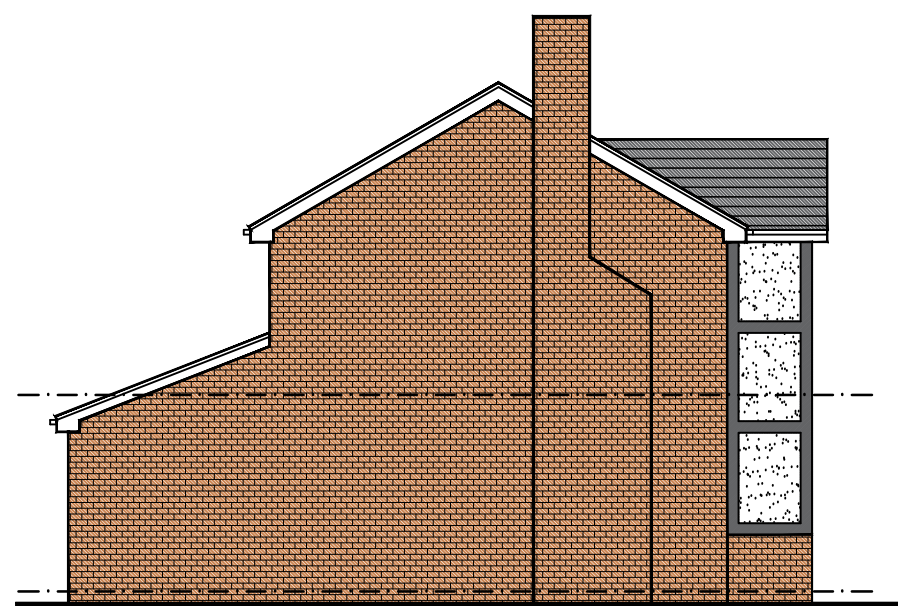

Proposed LH Gable Elevation (1:100)

Client			
Mr Phillip and Emily Watts			
Project			
2 Storey build over extension and internal alterations			
3 Claybank Drive, Tottington BL8 4BU			
Job No.	Area	File Ref	
2022/91			
Title			
Existing & Proposed Plans & Elevations			
2022/91-01		rev.	B
Date	Dm.	Scale	Checked
15.01.23	B. Edmondson	AS Noted@A1	
This drawing is solely owned by edmondson design services and will remain so and approval of edmondson design services.			
20 Fernhill Drive Stacksteads, Bacup Lancashire OL13 8JS tel 01706 870944 mob: 07528809176 e:info@eds20.co.uk			