


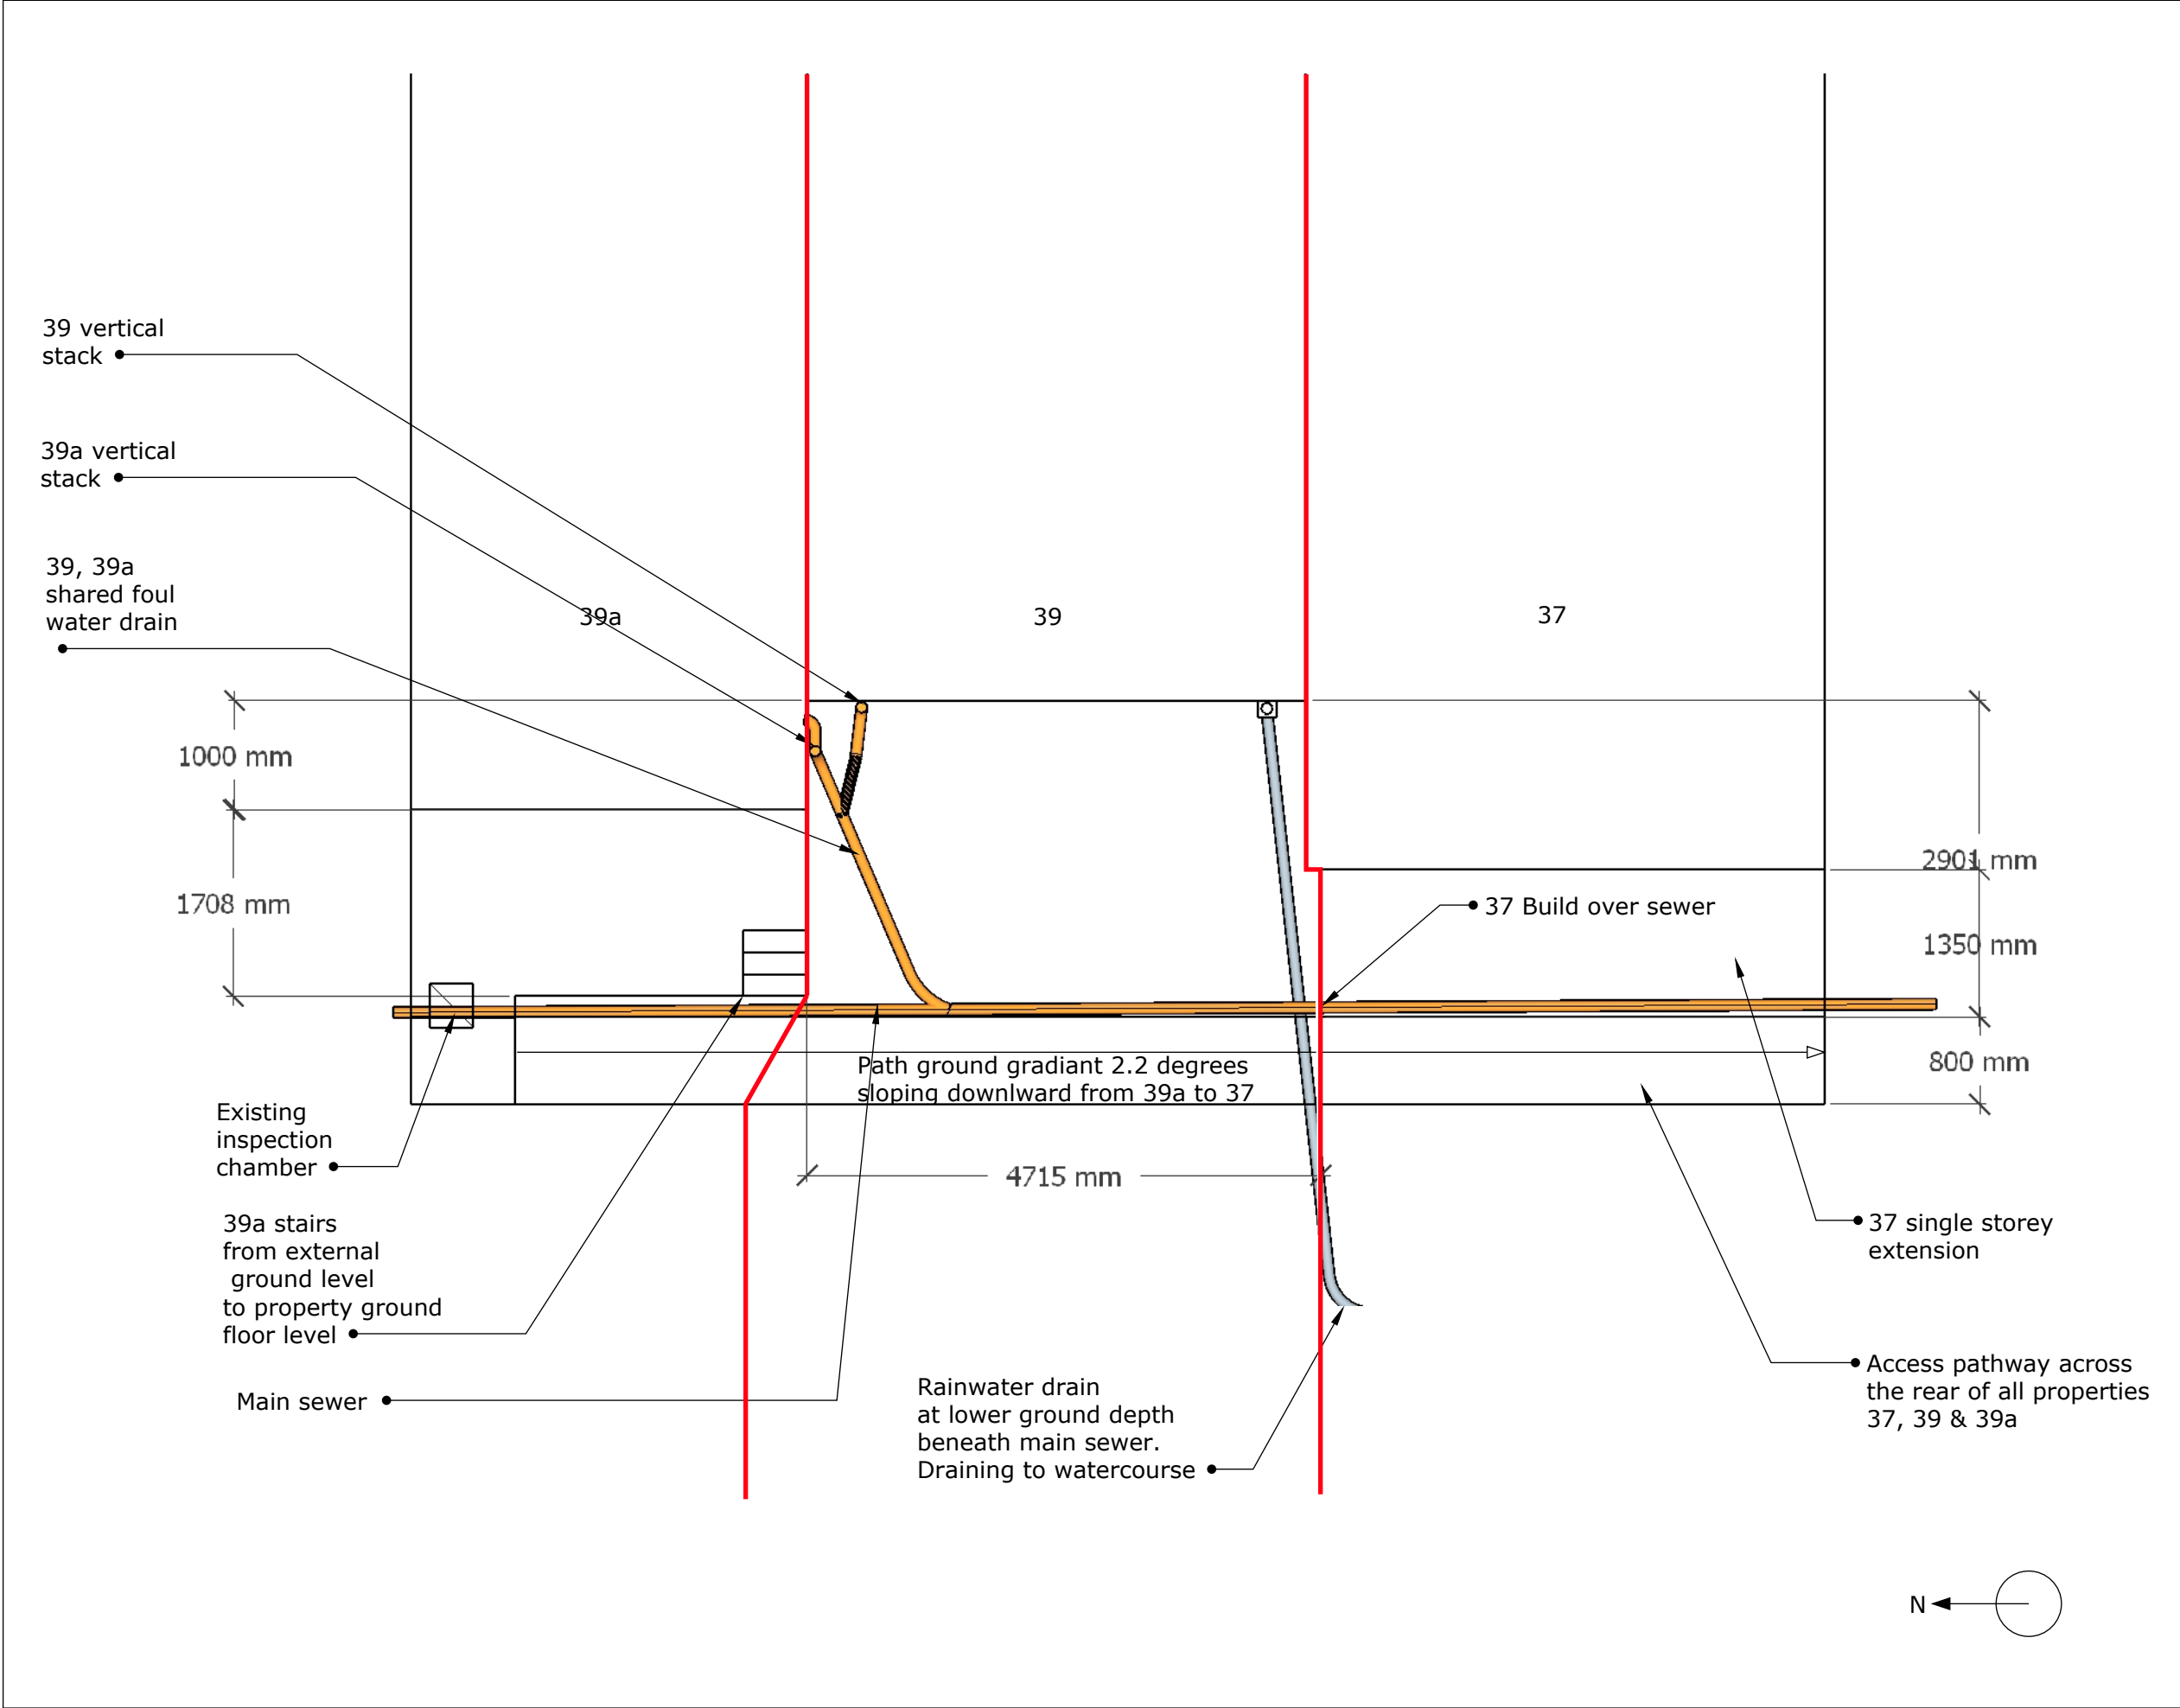

NOTES

39 property boundary out-lined in red.

Main sewer pipe depth 230mm at 39/39a property boudary and 220mm at 37/39 property boundary.

All underground drains and sewers are clay.

All vertical stacks 110mm u-pvc.

Ground gradient decline 2.2 degrees.

Main sewer diameter 180mm.

39, 39a shared foul water diameter 120mm

Do not scale off this drawing. All dimensions are to be checked on site and any discrepancies to be referred to the designer before proceeding. All levels to be checked on site. All discrepancies between information shown on the drawings and the information in the specification to be referred to the designer prior to proceeding.

39 Bradshaw Road
Bury
BL8 3PW

MR KENYON

Title:
Existing Foul Sewage

Property Address:
39 Bradshaw Rd, Bury
BL8 3PW



Scale
1:60@A3

Date
14/07/2020

Draw by	Drawing No.
MK	3A