




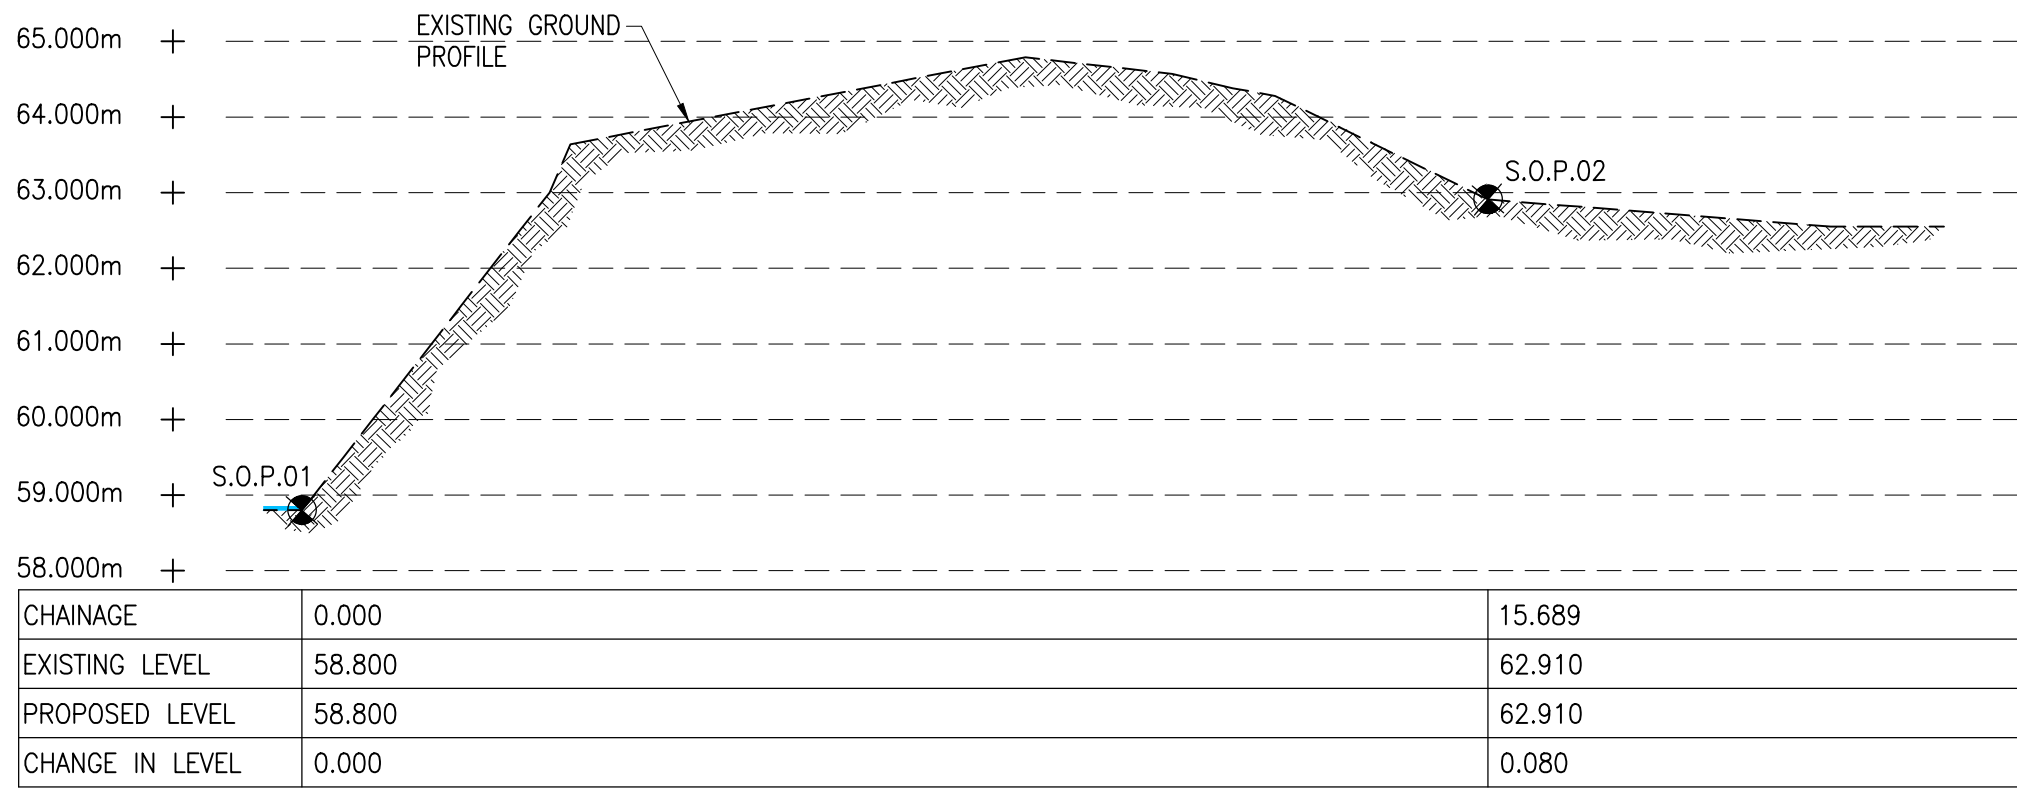


SECTION A-A
SCALE 1:100

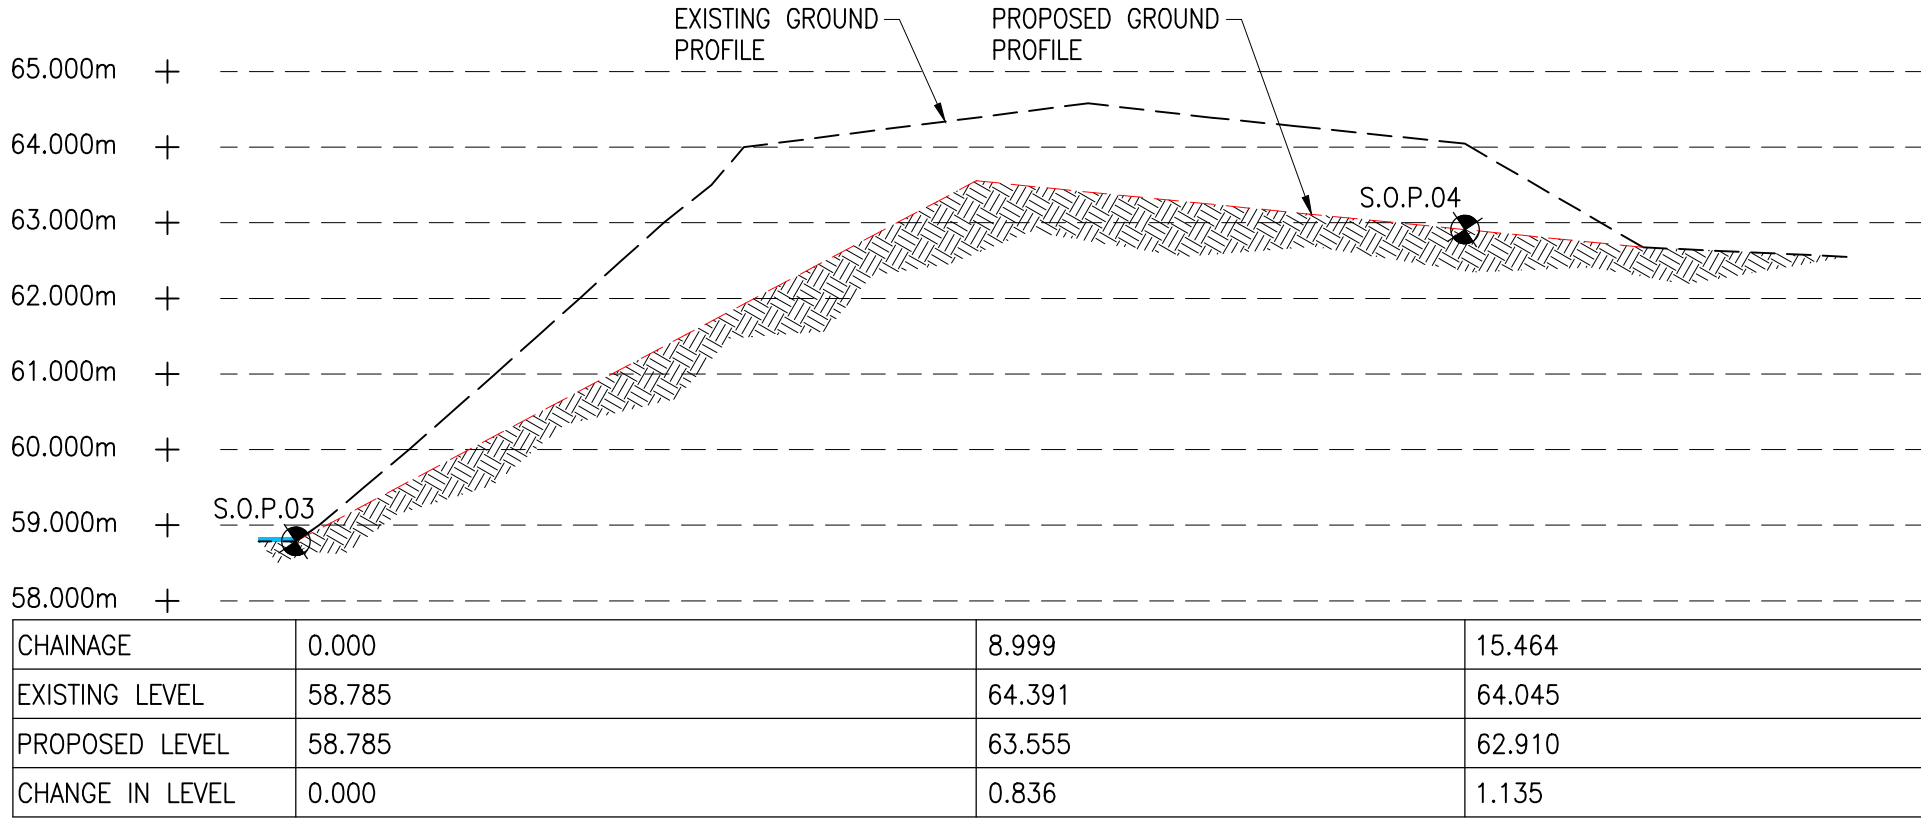


SECTION B-B
SCALE 1:100

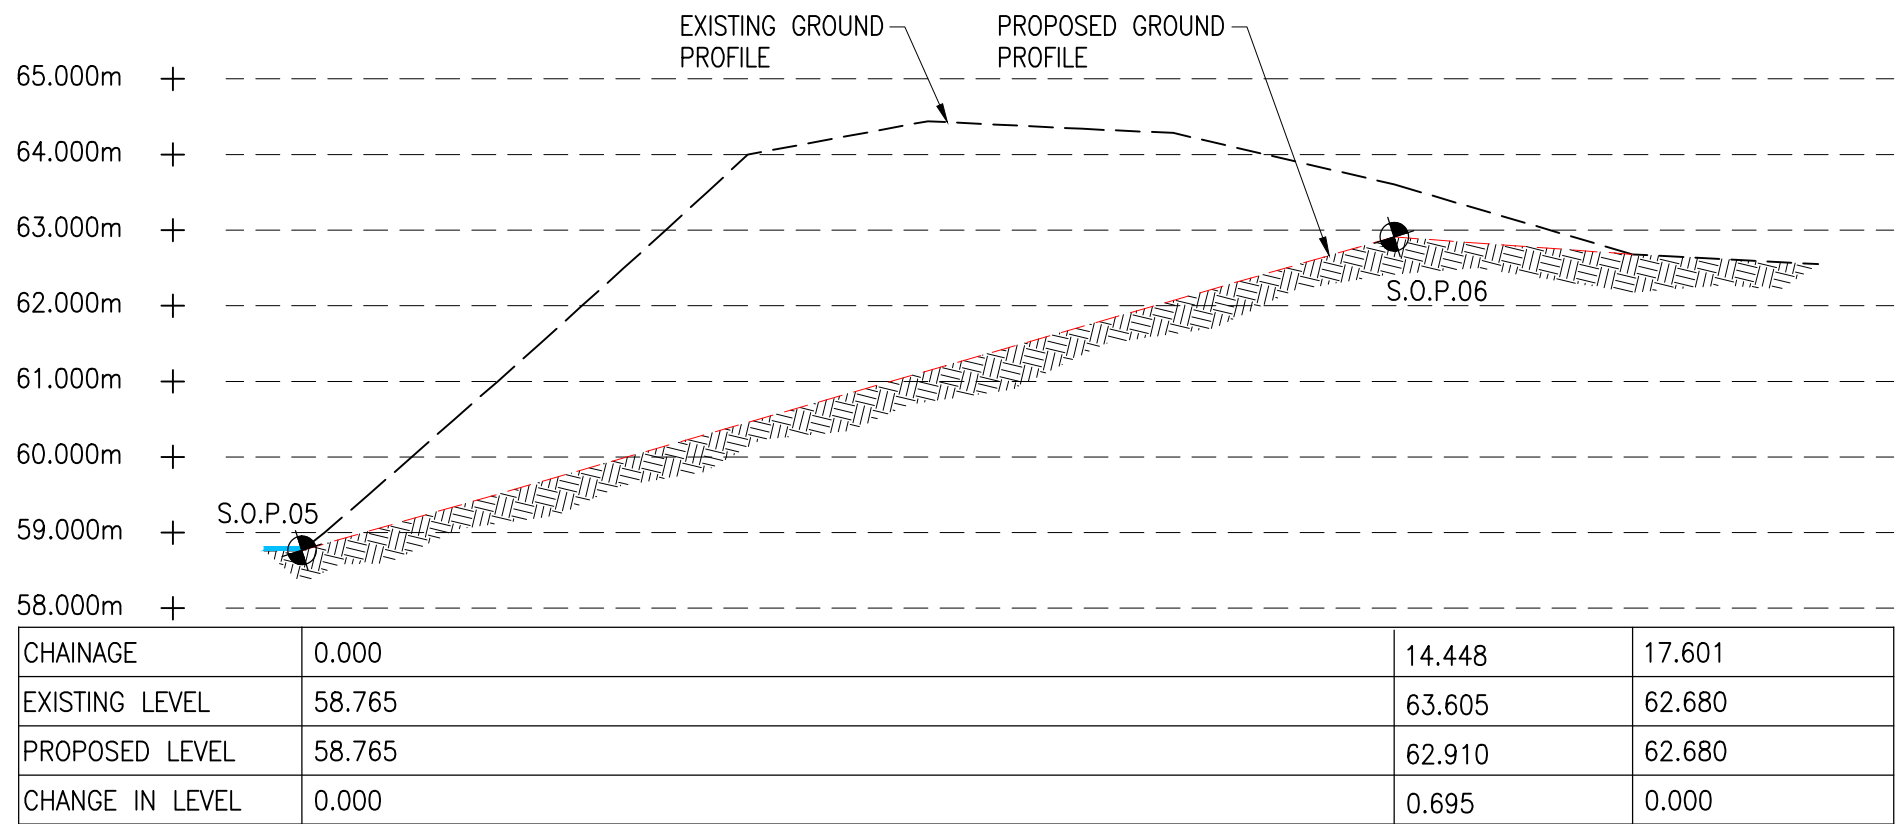


SECTION C-C
SCALE 1:100

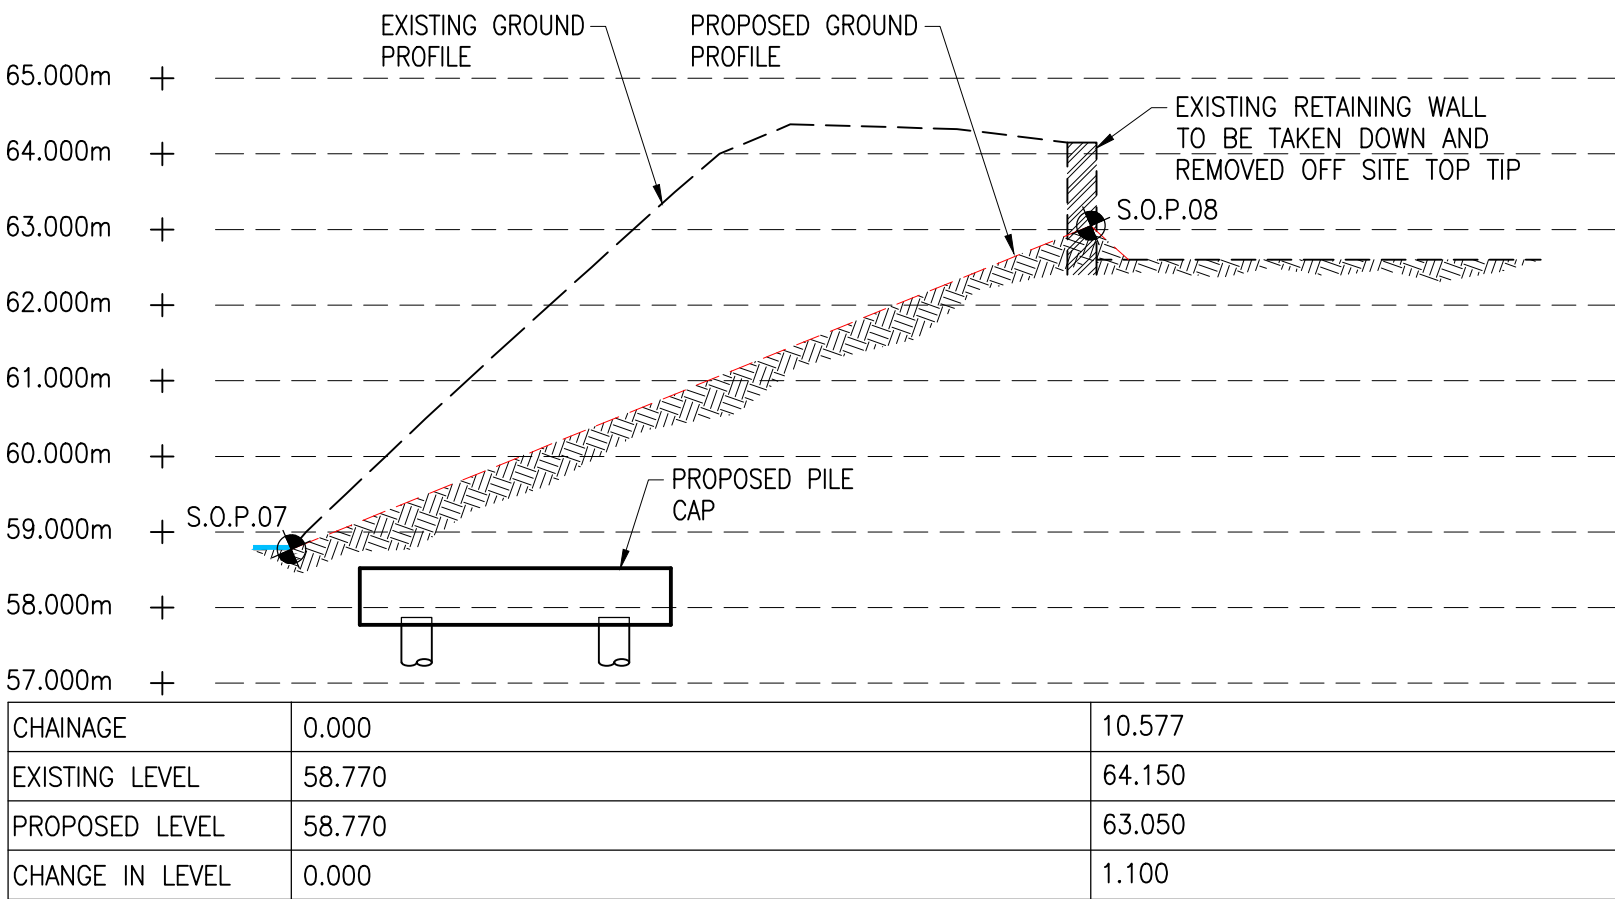


SECTION D-D
SCALE 1:100

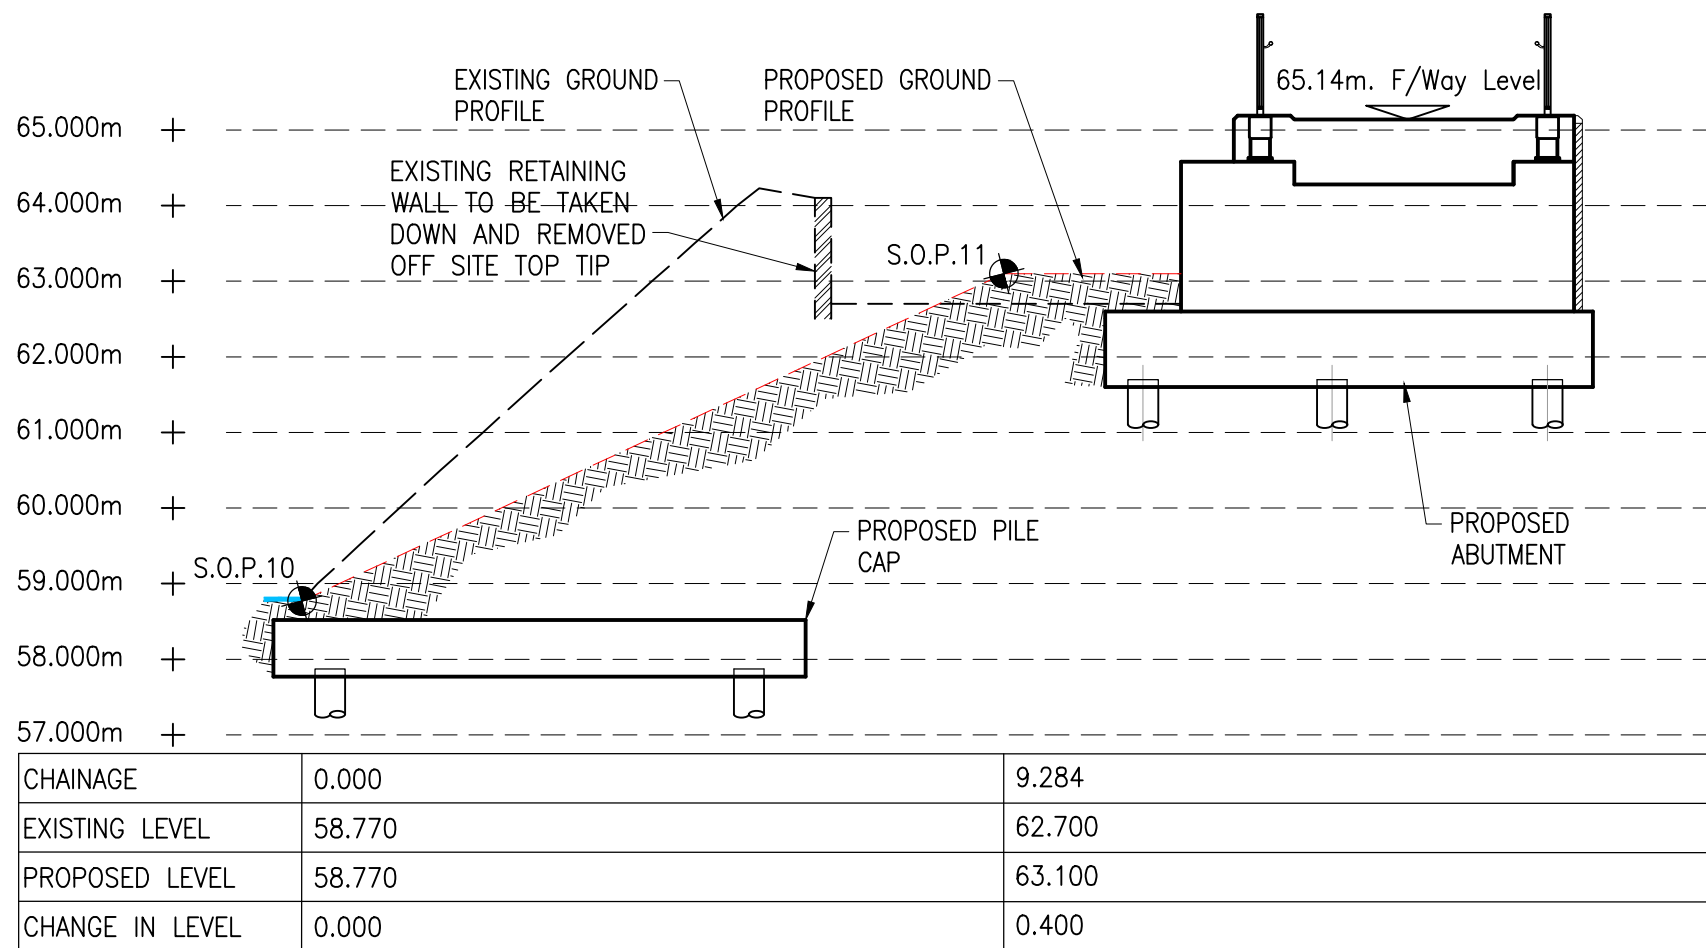


SECTION E-E
SCALE 1:100

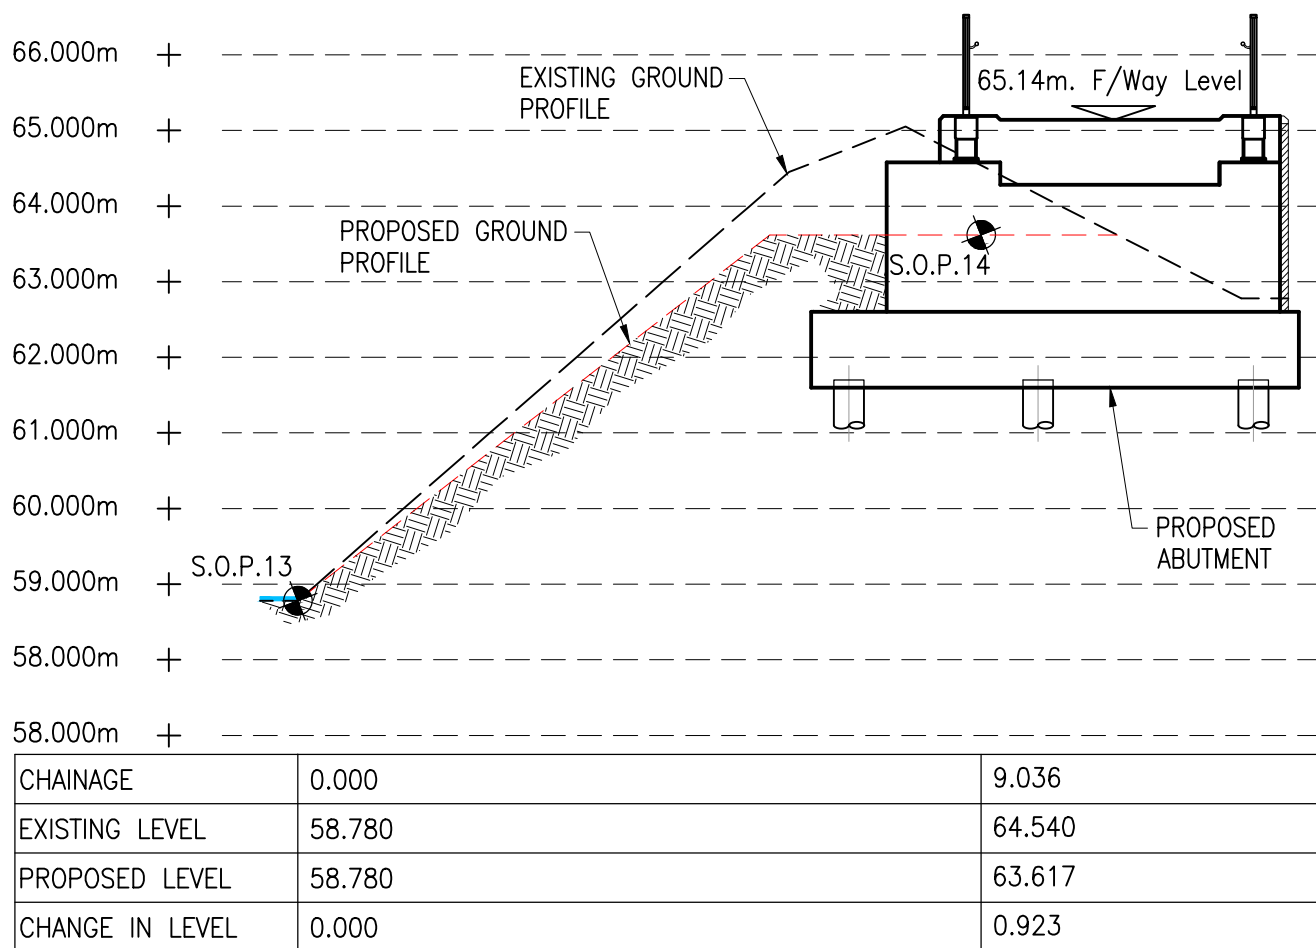

SECTION F-F
SCALE 1:100

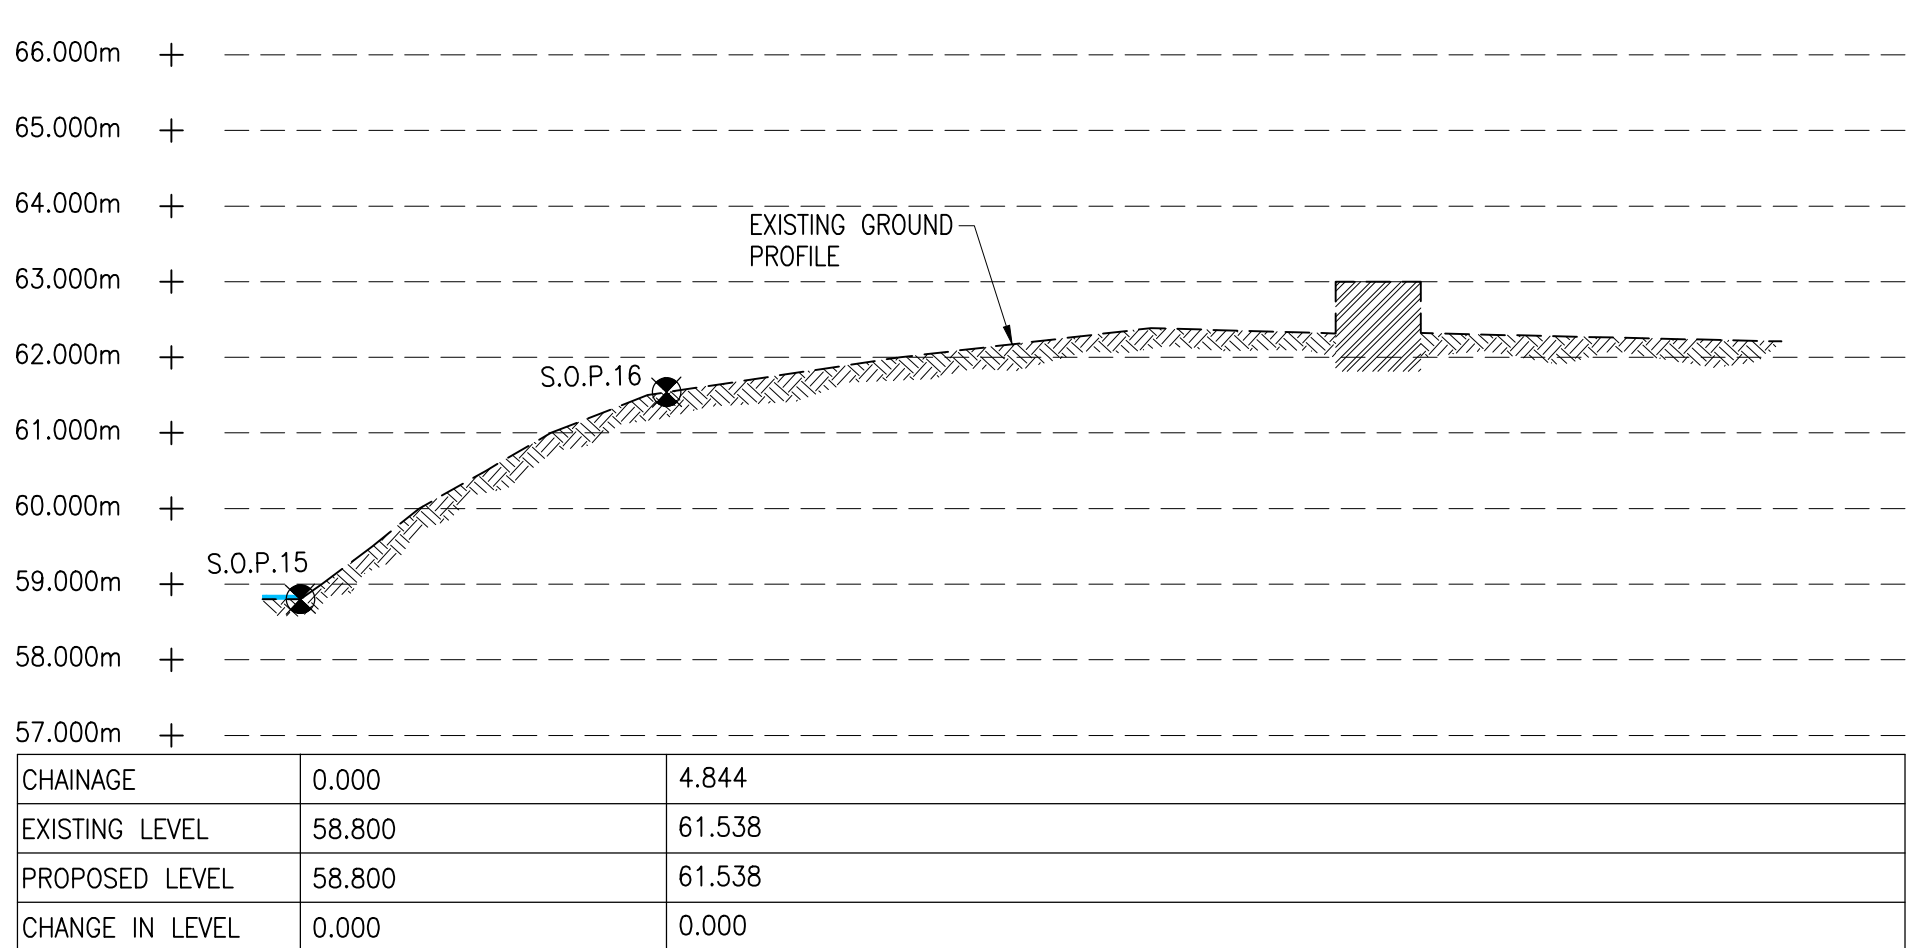

SECTION G-G
SCALE 1:100

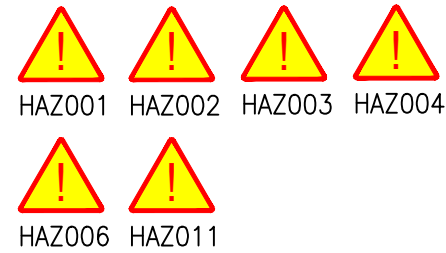

NOTES:

1. ALL DIMENSIONS ARE IN MILLIMETRES UNLESS STATED OTHERWISE.
2. ALL LEVELS ARE IN METRES UNLESS STATED OTHERWISE.
3. NO DIMENSIONS OR LEVELS SHALL BE SCALED FROM THIS DRAWING.
4. THIS DRAWING IS BASED ON A TOPOGRAPHICAL SURVEY PROVIDED BY G.J.BROOKES LTD DATED MARCH 2019
5. ALL IMPORTED FILL IS TO BE WELL COMPACTED 6N.
6. REFER TO DRAWING 660-023-003 FOR THE HAZARD DIRECTORY.

T1	TW	JW	DRF	APR '22	TENDER ISSUE
REV	DRN	CHK	APP	DATE	DESCRIPTION
Wilde Consulting Civil & Structural Engineers ISO 9001 REGISTERED Brindley Lodge, Adcroft Street, Stockport, Cheshire. SK1 3HS www.wildescivil.co.uk Tel : 0161-474-7479 Fax : 0161-474-7492					
Client BURY COUNCIL					
Project MILLTOWN STREET FOOTBRIDGE REPLACEMENT					
Title EARTHWORKS - SECTIONS					
Scale 1:100	Drawn TW	Date APR '22	Chkd JW	Approved DRF	
Drawing No. 660-023-030				Revision T1	
Status TENDER				Sheet Size A1	