


| REVISIONS |                               |          |    |
|-----------|-------------------------------|----------|----|
| Rev       | Description                   | Date     | By |
| E         | -LATEST SITE LAYOUT UNDERLAID | 24.07.19 | WD |
| F         | -LATEST SITE LAYOUT UNDERLAID | 3.2.20   | BH |
| G         | -AMENDMENTS MADE TO FOOTWAY   | 4.2.20   | BH |



GENERAL ARRANGEMENT. SCALE 1:250

© Crown Copyright, All Rights Reserved. 2018 Licence Number 0100031673

SWEPT PATH ANALYSIS - LEFT IN AND RIGHT IN.  
SCALE 1:500

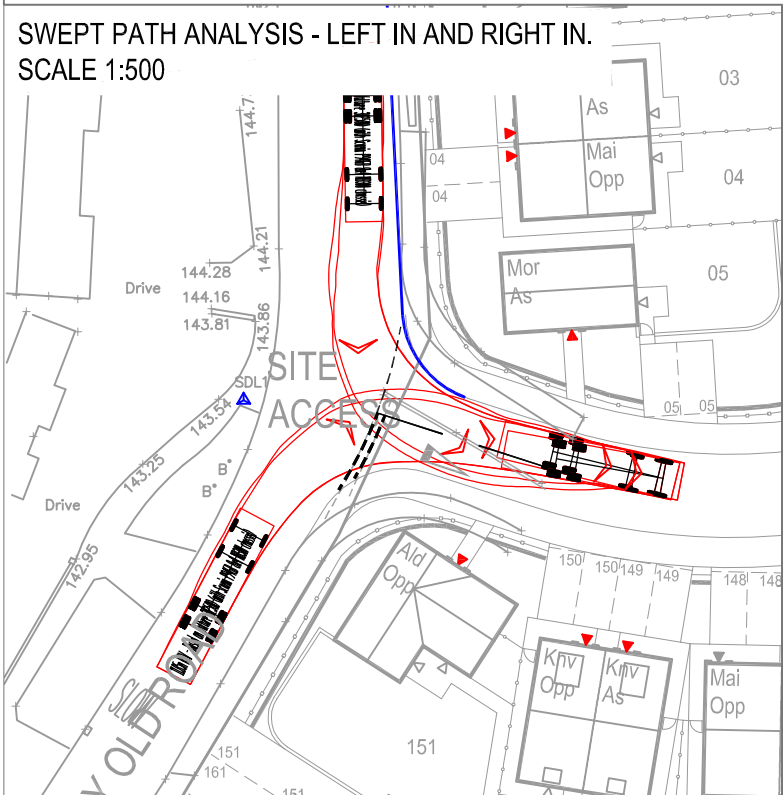

SWEPT PATH ANALYSIS - LEFT OUT AND RIGHT OUT.  
SCALE 1:500

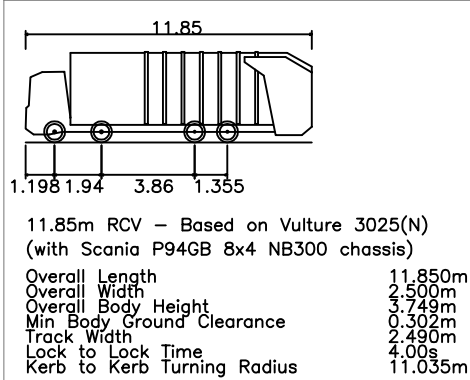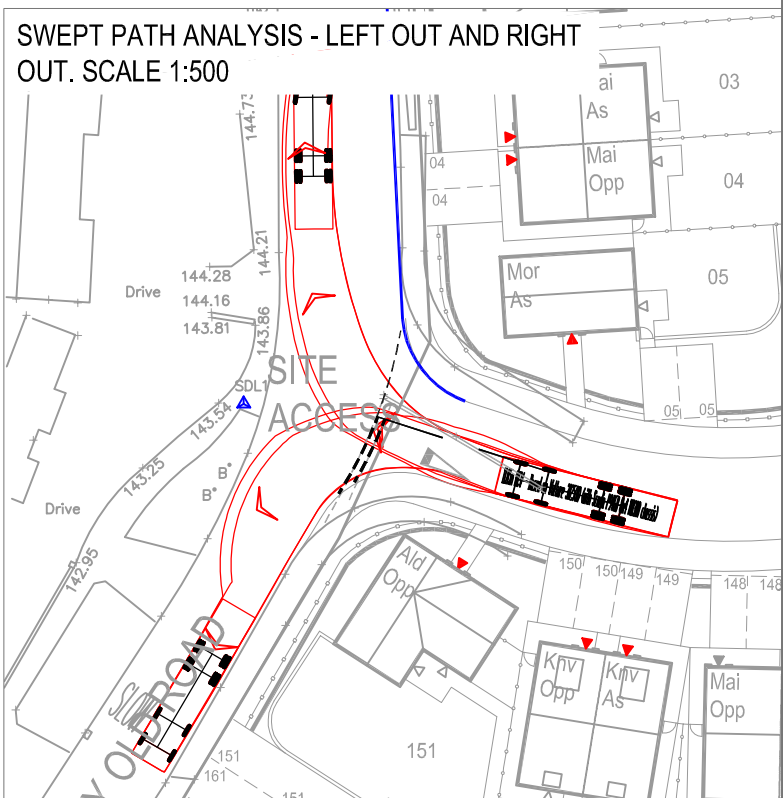

1.8m FOOTWAY

2.4 x 43m  
VISIBILITY SPLAY

2.4 x 43m  
VISIBILITY SPLAY

|   |                                                          |                                    |                              |                    |                              |
|---|----------------------------------------------------------|------------------------------------|------------------------------|--------------------|------------------------------|
| <br>Transportation Planning : Infrastructure Design<br>Colwyn Chambers, 19 York Street, Manchester, M2 3BA, Tel 0161 832 4400,<br>www.scptransport.co.uk, Email info@scptransport.co.uk | Client<br>BARRATT MANCHESTER                             | Drawing Title<br>VISIBILITY SPLAYS | Scale<br>AS SHOWN @ A3       | By<br>WD / BA      | Drawing No.<br>SCP/15194/F03 |
|   | Project Title<br>TETROSYL<br>WALMERSLEY OLD<br>ROAD,BURY |                                    | Date<br>20.12.2017           | Checked<br>WB      |                              |
|   |                                                          |                                    | Approved/<br>Unapproved<br>- | Status<br>PLANNING | Revision<br>G                |
|   |                                                          |                                    |                              |                    |                              |